


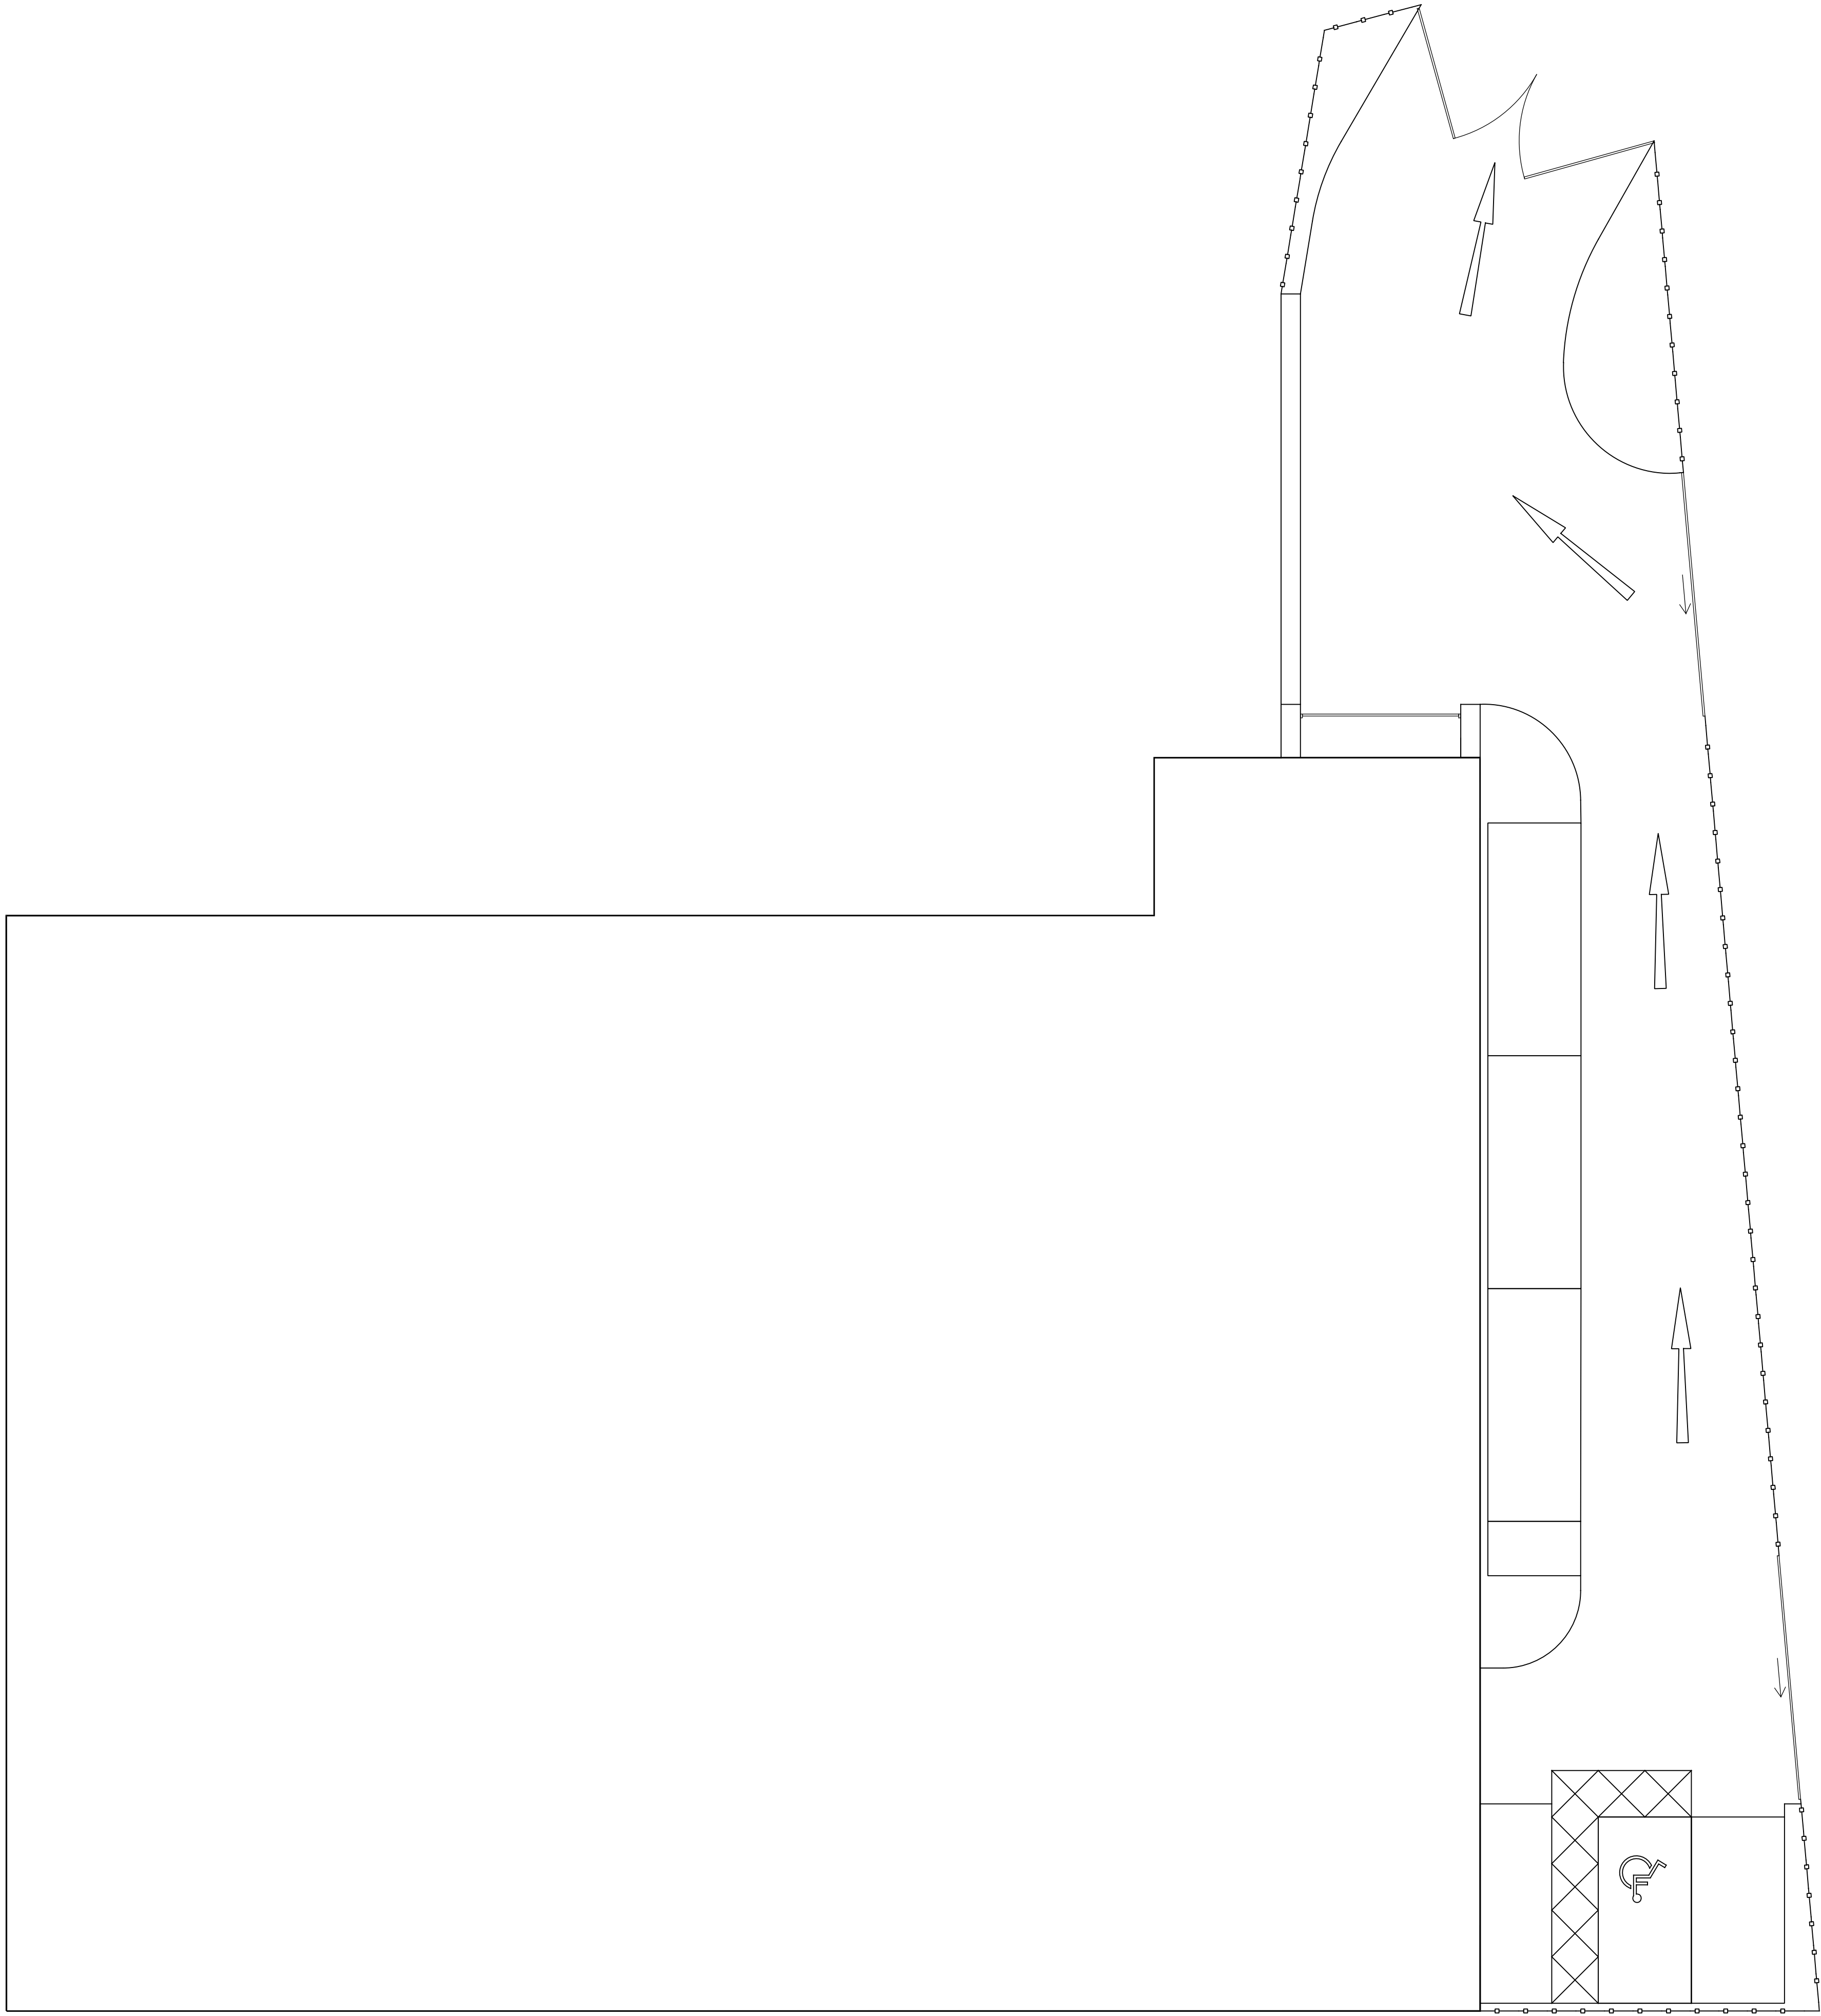

ROOF PLAN: AS EXISTING  
(1:100)

0mm 2000mm 4000mm 6000mm 8000mm 10000mm  
SCALE BAR 1:100

COPYRIGHT: The copyright of this drawing is vested in Lawrenson Associates Ltd.  
It shall not be used without permission for any purpose.  
DO NOT SCALE FROM THIS DRAWING FOR CONSTRUCTION PURPOSES -  
WORK TO FIGURED DIMENSIONS ONLY.  
ALL DIMENSIONS ARE IN MILLIMETRES UNLESS STATED OTHERWISE.

NOTES

| Rev                                                                       | Description | Date     |
|---------------------------------------------------------------------------|-------------|----------|
| Project<br>MAGAZINE BUNKER 9-10,<br>DRAW WELL ROAD,<br>KIRKBY,<br>L33 7BJ |             |          |
| Client<br>ABBHEY ENGINEERING                                              |             |          |
| Contract. No                                                              | Drg. No     | Revision |
| 6566                                                                      | 401         |          |
| By                                                                        | LA          | Date     |
| Chkd                                                                      | HTL         | FEB 2025 |

Drawing Title  
ROOF PLAN - AS EXISTING.

LAWRENSON ASSOCIATES  
Consulting Structural Engineers  
Planning & Development Consultants  
Architectural Services

1 THE GLOBE  
142 HARDshaw ST.  
ST. HELENS  
WA10 1JT  
Telephone: (01744) 733446  
www.lawrensonassociates.co.uk  
E-mail: info@lawrensonassociates.co.uk