


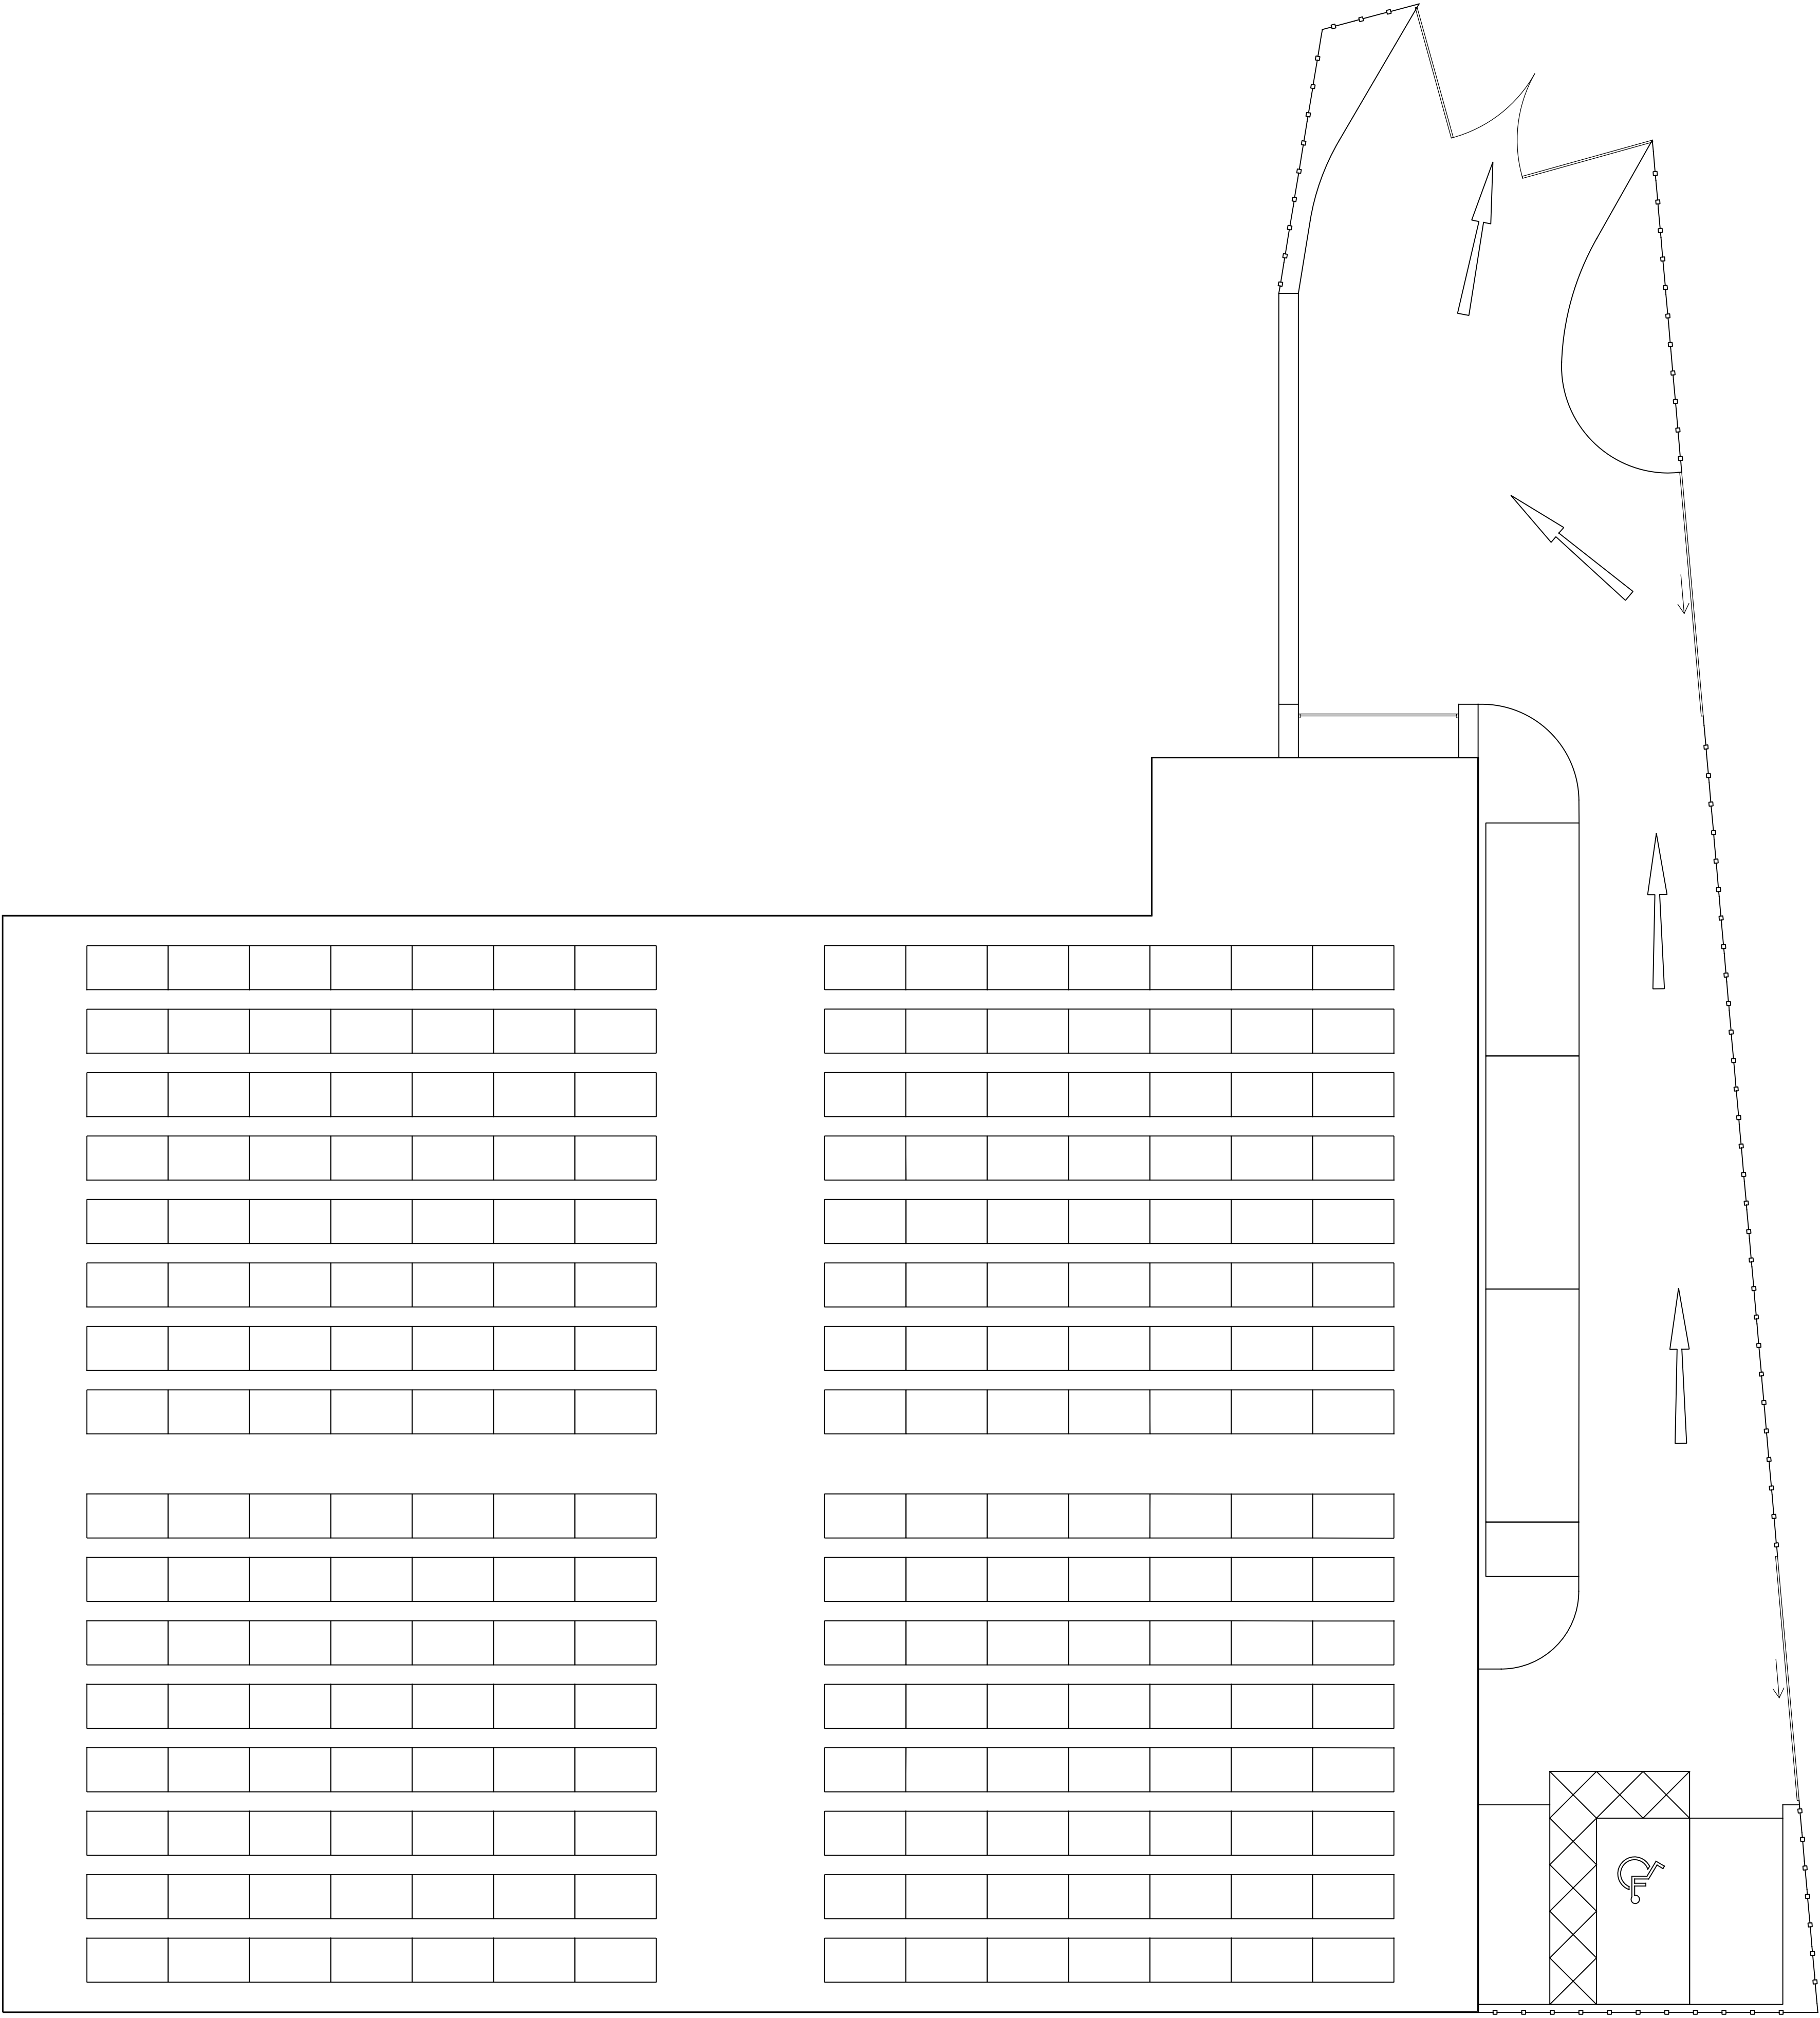

ROOF PLAN: AS PROPOSED
(1:100)

0mm 2000mm 4000mm 6000mm 8000mm 10000mm
SCALE BAR 1:100

COPYRIGHT: The copyright of this drawing is vested in Lawrenson Associates Ltd.
It shall not be used without permission for any purpose.
DO NOT SCALE FROM THIS DRAWING FOR CONSTRUCTION PURPOSES -
WORK TO FIGURED DIMENSIONS ONLY.
ALL DIMENSIONS ARE IN MILLIMETRES UNLESS STATED OTHERWISE.

NOTES

Rev	Description	Date
Project MAGAZINE BUNKER 9-10, DRAW WELL ROAD, KIRKBY, L33 7BJ		

Client ABBHEY ENGINEERING

Contract. No	Drg. No	Revision	Scale	1:100	@A1
6566	402		By	LA	Date
			Chkd	HTL	FEB 2025

Drawing Title ROOF PLAN - AS PROPOSED.

LAWRENSON ASSOCIATES Consulting Structural Engineers Planning & Development Consultants Architectural Services	
1 THE GLOBE 142 HARDSHAW ST. ST. HELENS WA10 1JT	Telephone: (01744) 733446 www.lawrensonassociates.co.uk E-mail: info@lawrensonassociates.co.uk