




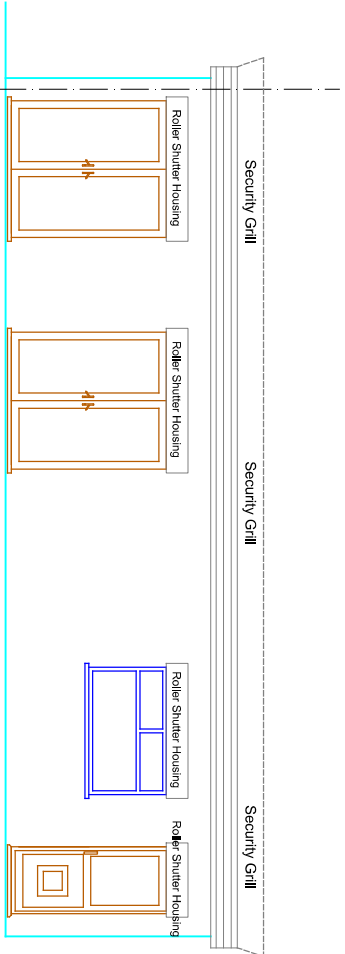


Front Elevation As Existing

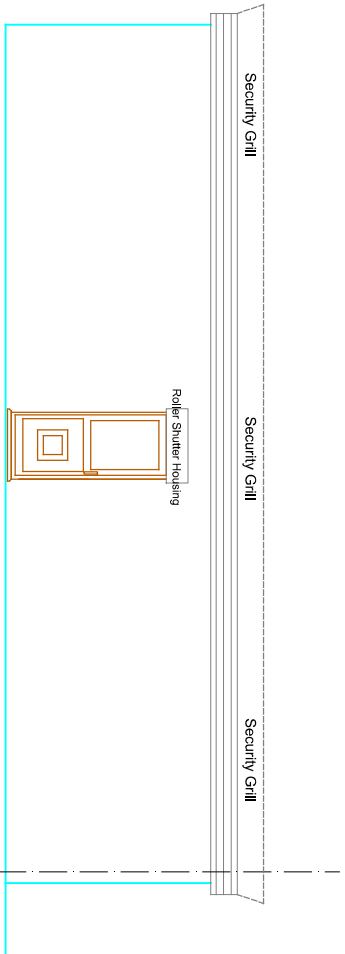


Rear Elevation As Existing

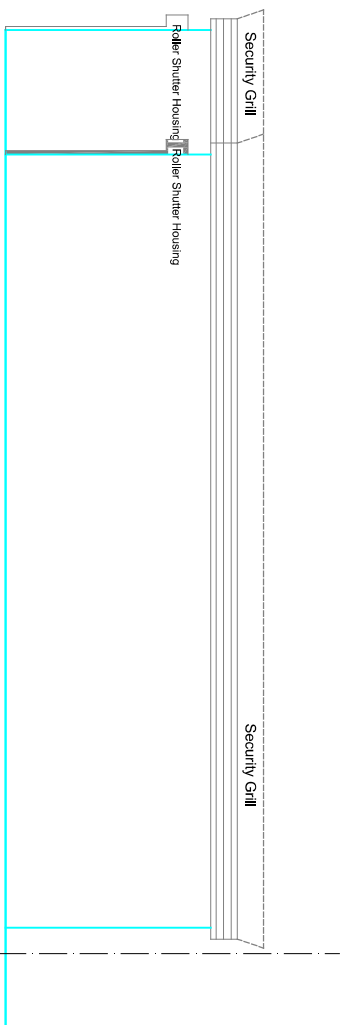


Side Elevation As Existing

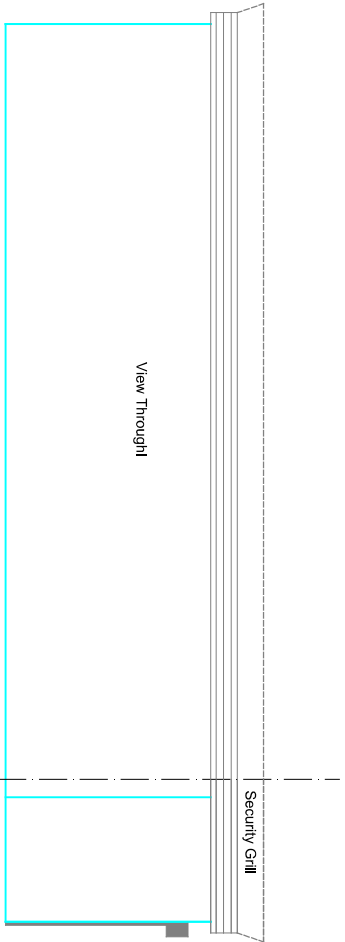


Side Elevation As Existing

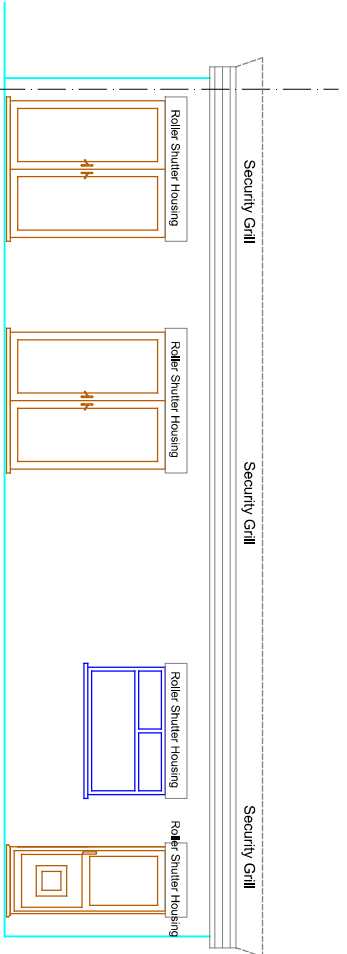


Front Elevation - Unaltered

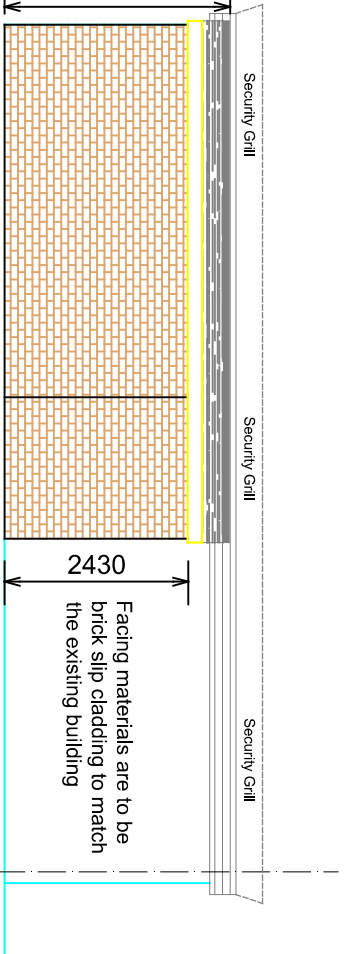


Rear Elevation As Proposed

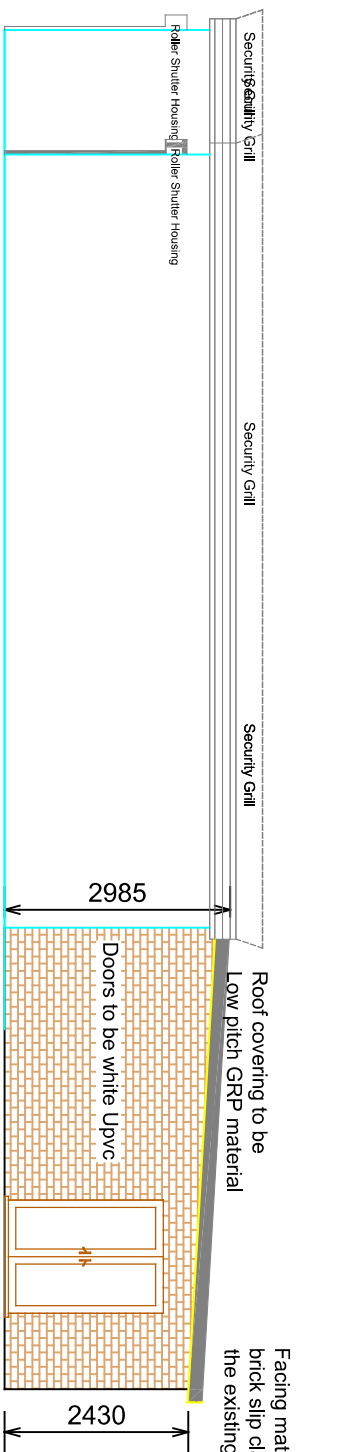


Side Elevation As Proposed

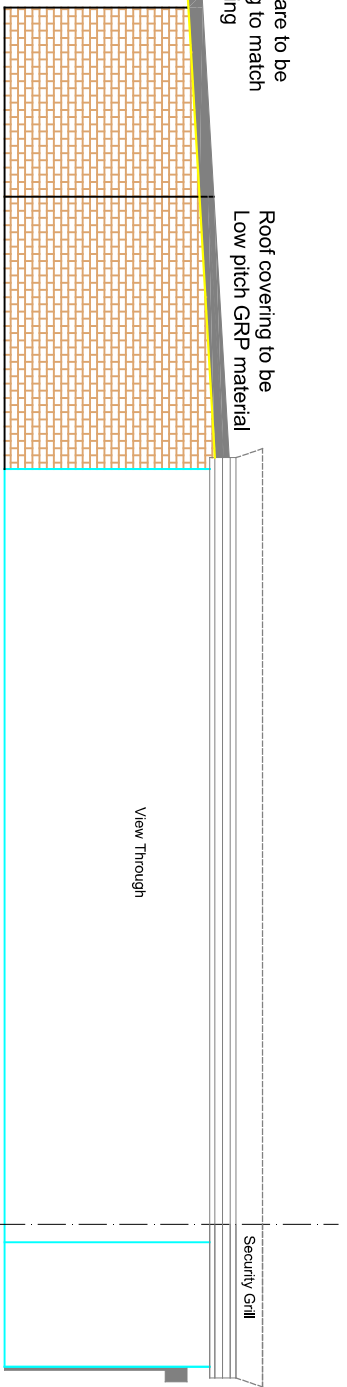



Side Elevation As Proposed

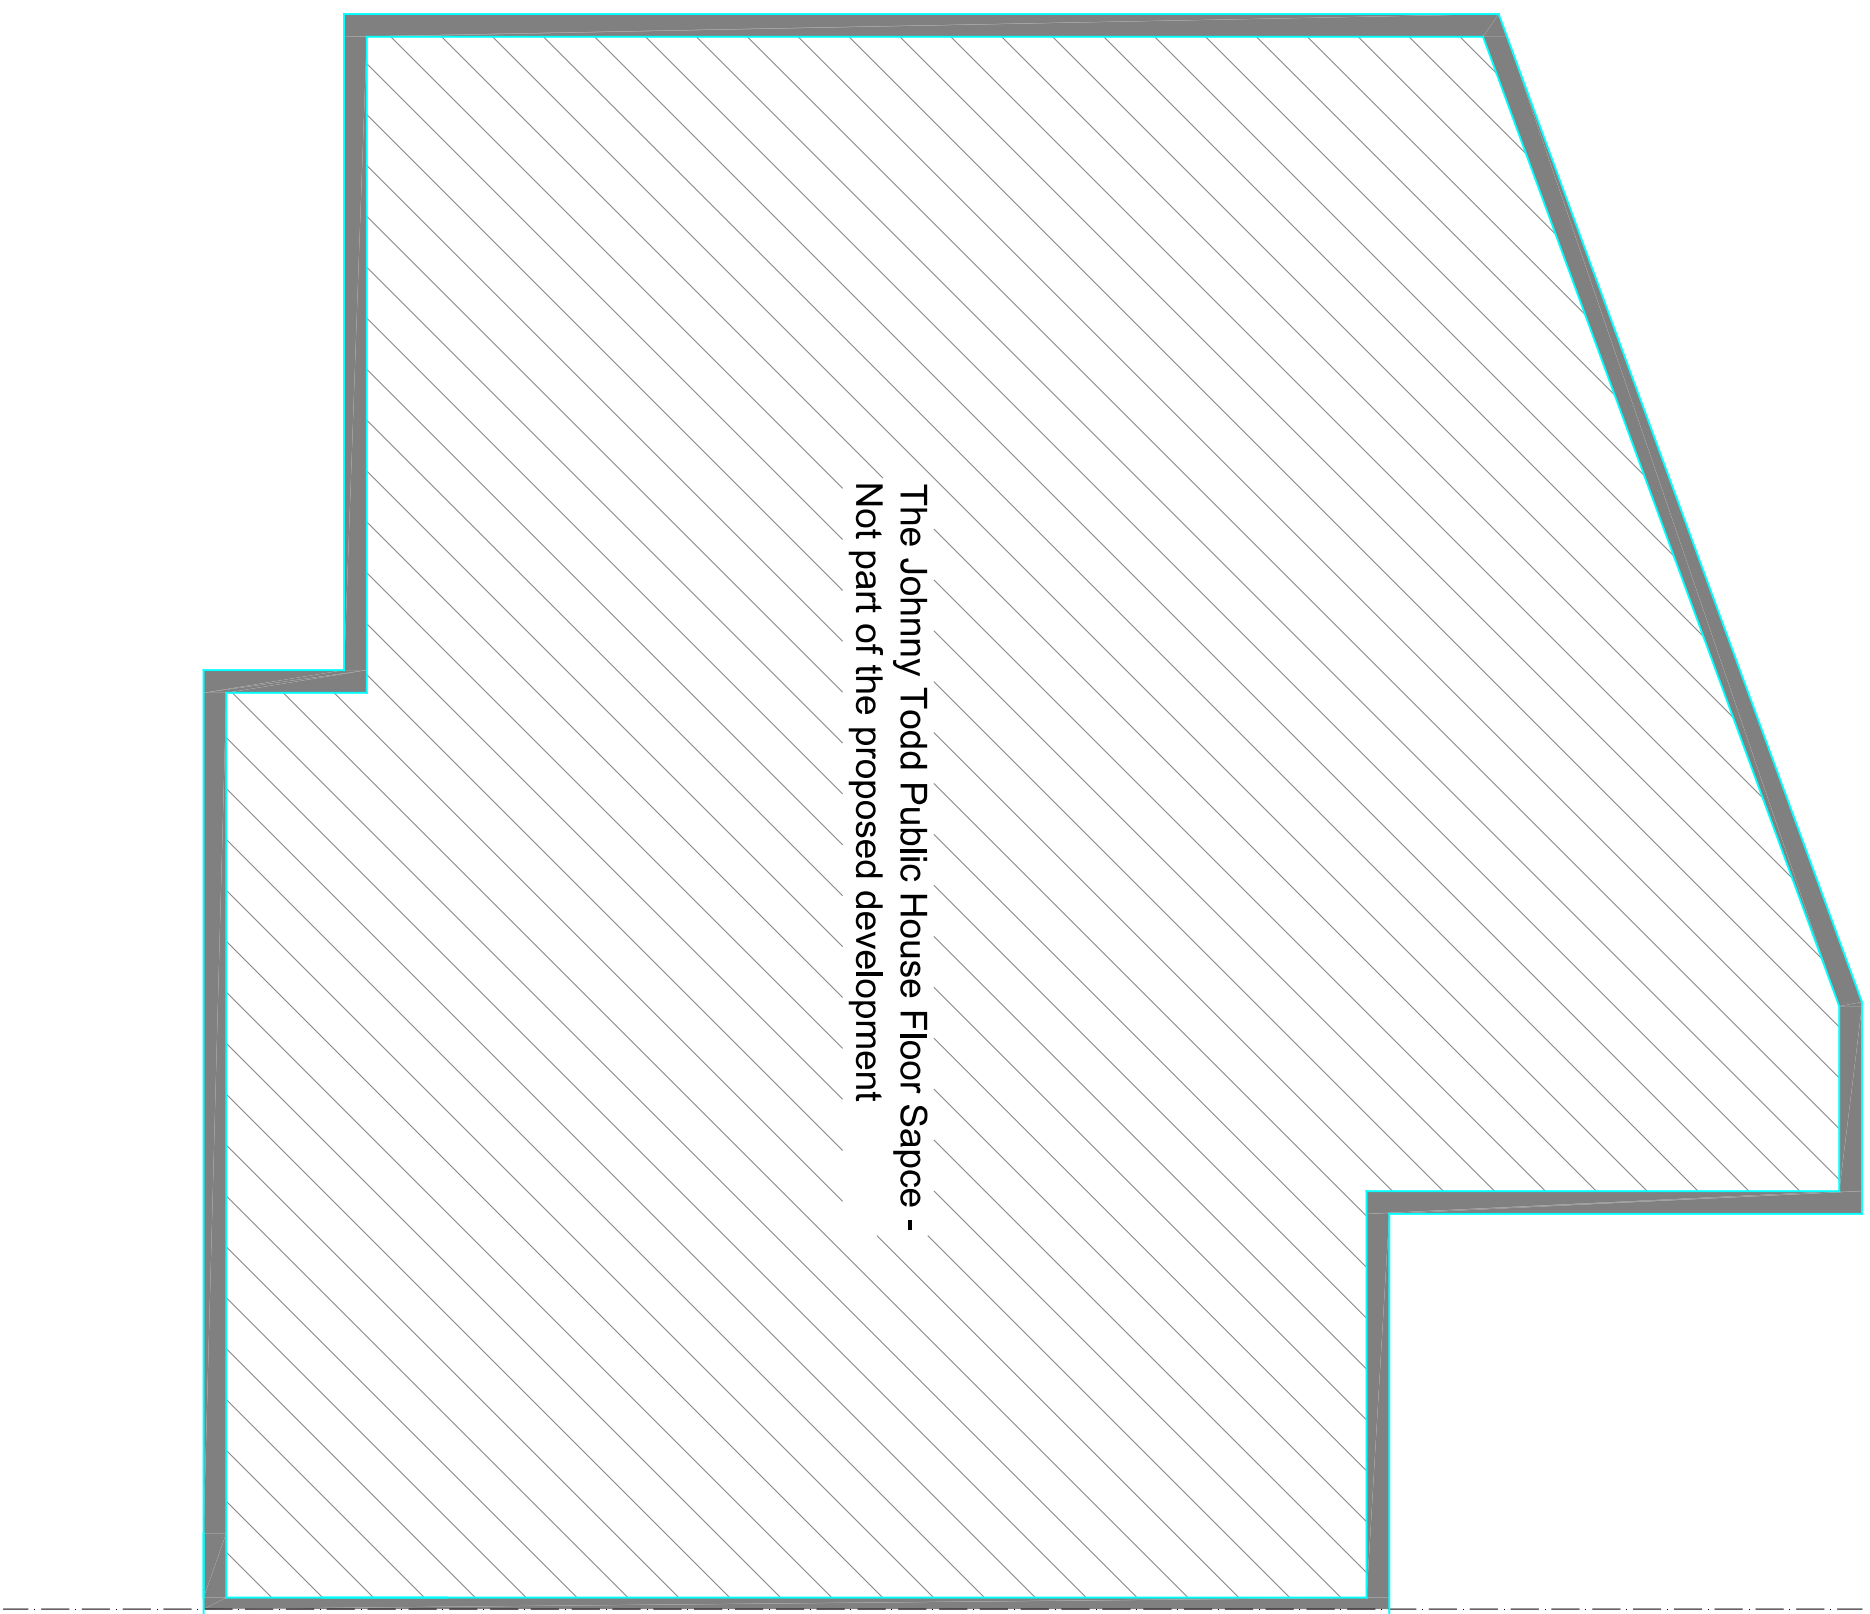

Ground Floor Plan As Existing

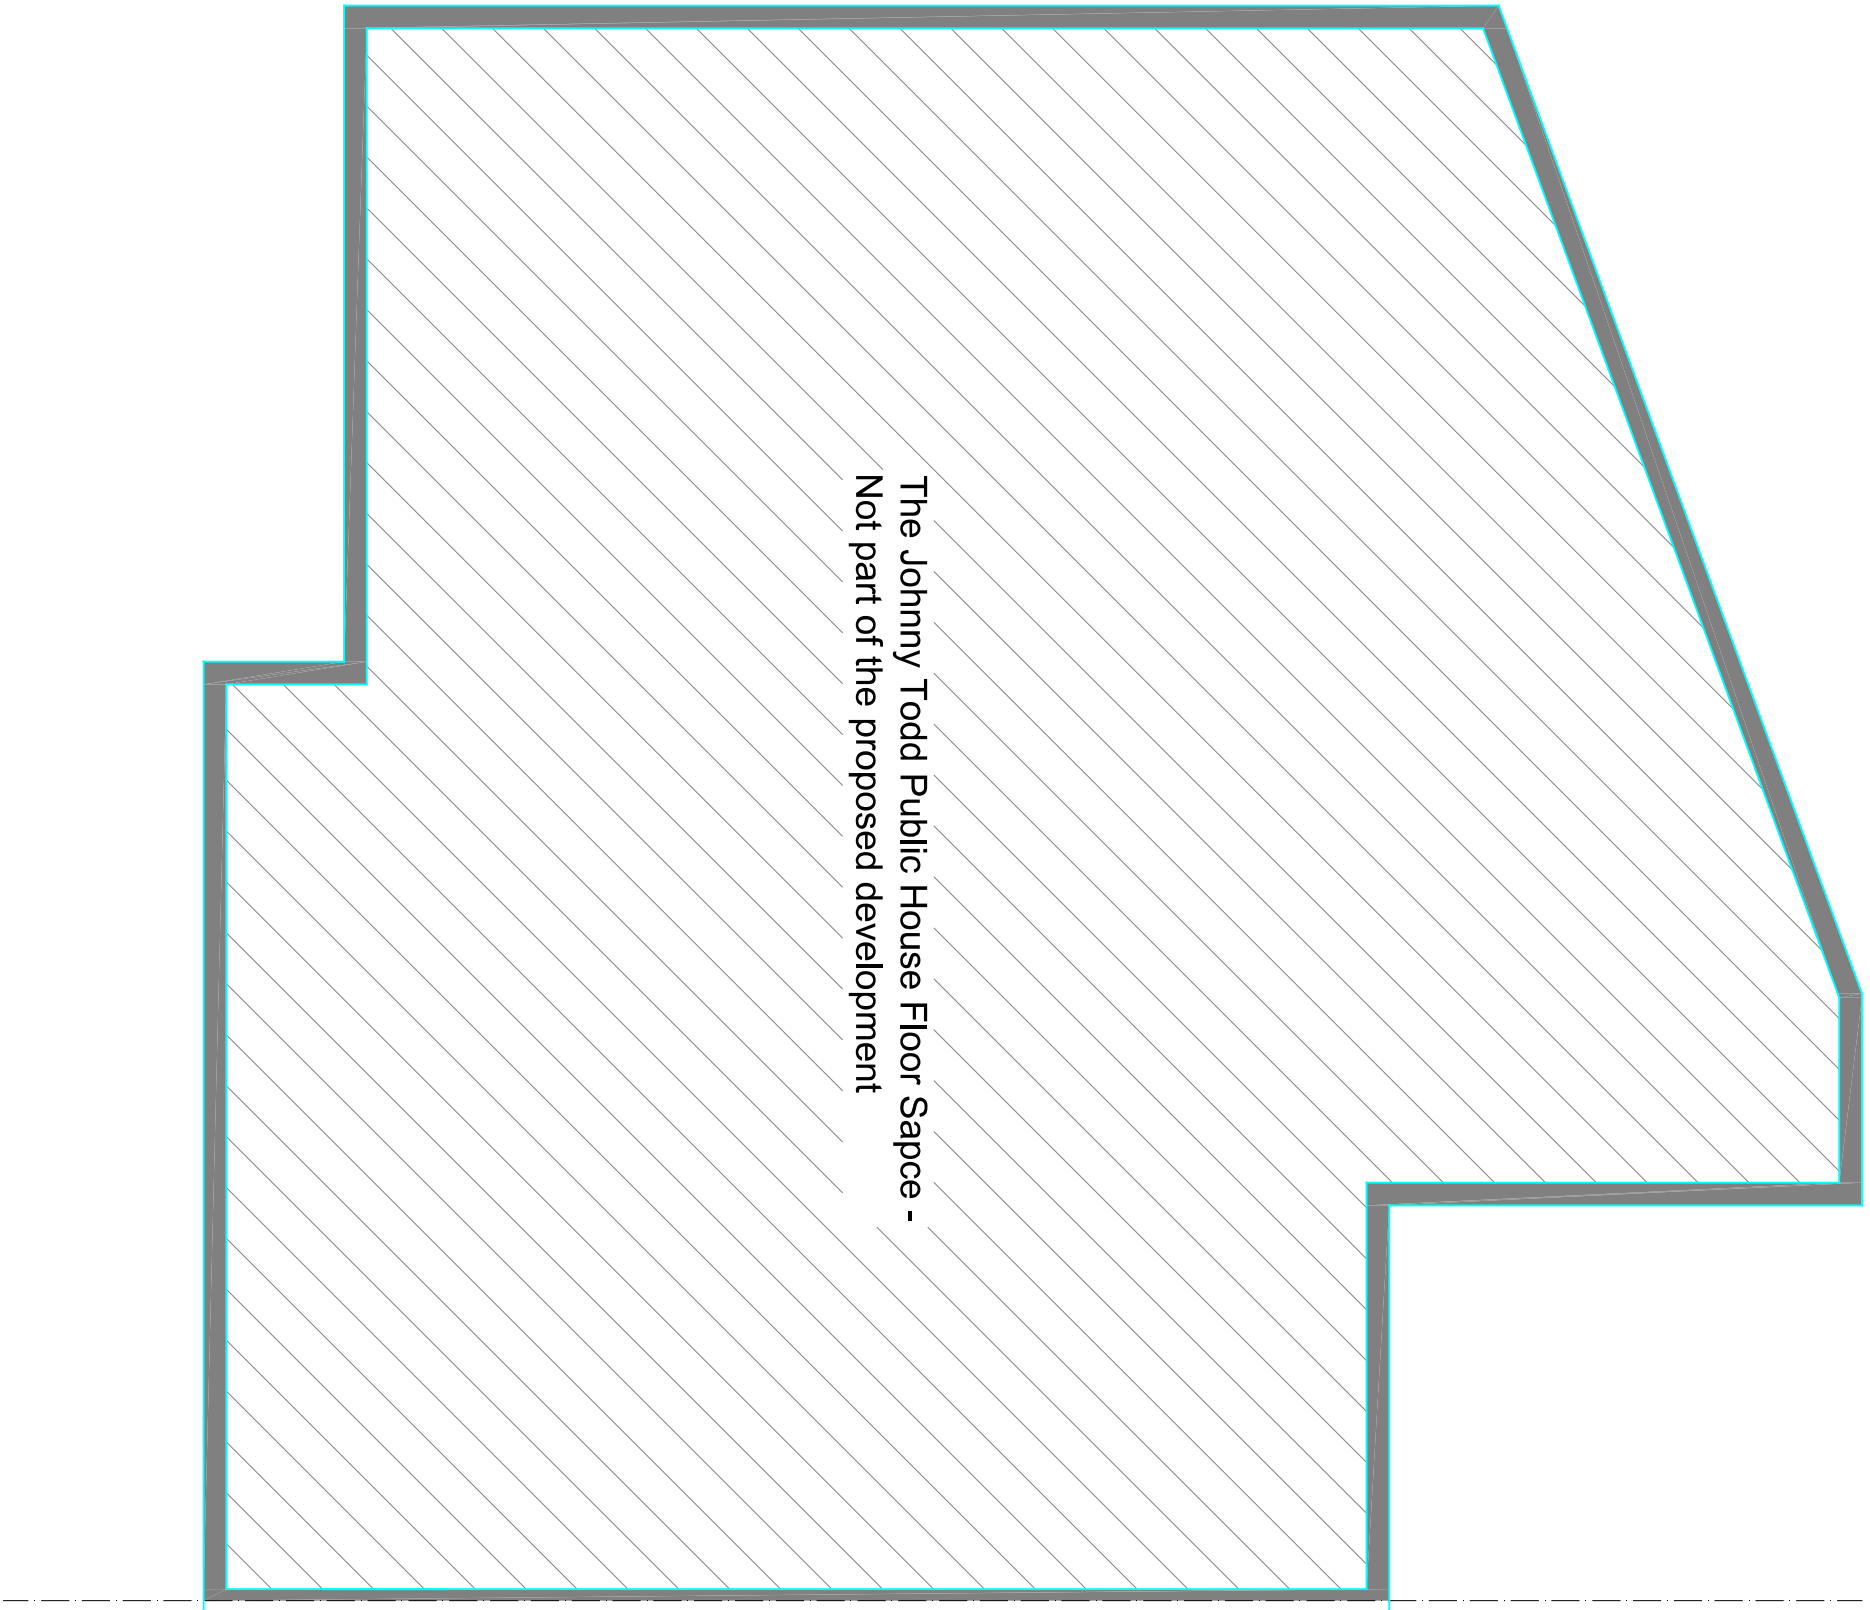


Ground Floor Plan As Existing

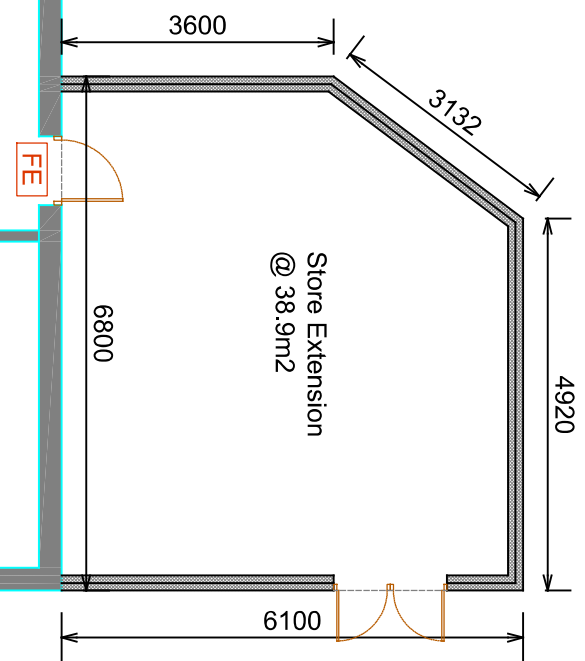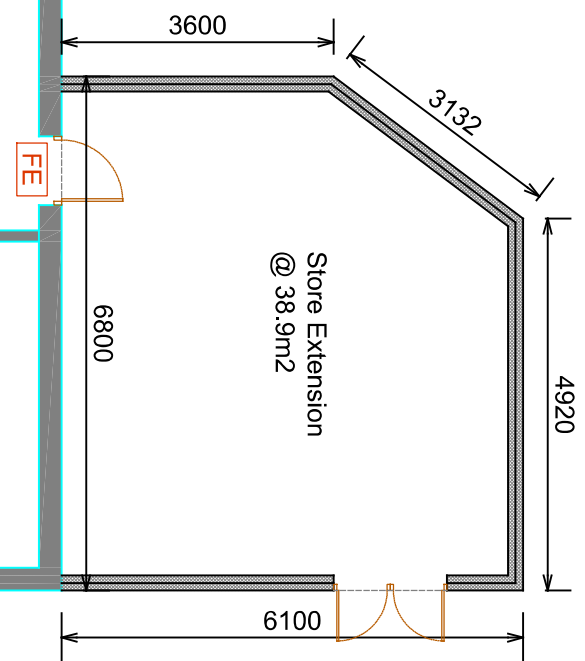

The Johnny Todd Public House Floor Space -
Not part of the proposed development

The Johnny Todd Public House Floor Space -
Not part of the proposed development

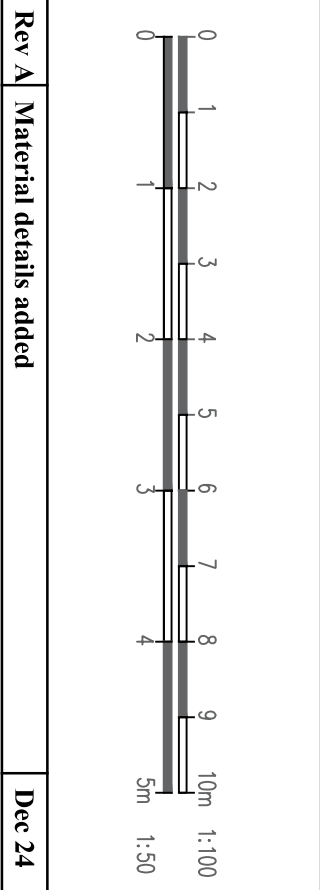

Rev A Material details added

Dec 24

Project
ERECTION OF A SINGLE STOREY REAR
EXTENSION TO FORM A SHOP STOREROOM
AT THE JOHNNY TODD, 2 WHITEFIELD
DRIVE, KIRKBY, LIVERPOOL. L32 5TR

Client

MR NESERASA

Contract No.

Dwg. No.

Revision

Scale

By

MCC

Date

3

A

Chkd

OCT 2024

@ A1

Drawing Title

EXISTING AND PROPOSED PLANS -

REV A

MAT DESIGN LIMITED

Town Planning & Building Control

Consultants

17 BROOKSIDE AVE

ECCELESTON

ST. HELENS

WA10 4RN

Telephone: 07850203448

E-mail: mikedata@bhcyonder.co.uk