




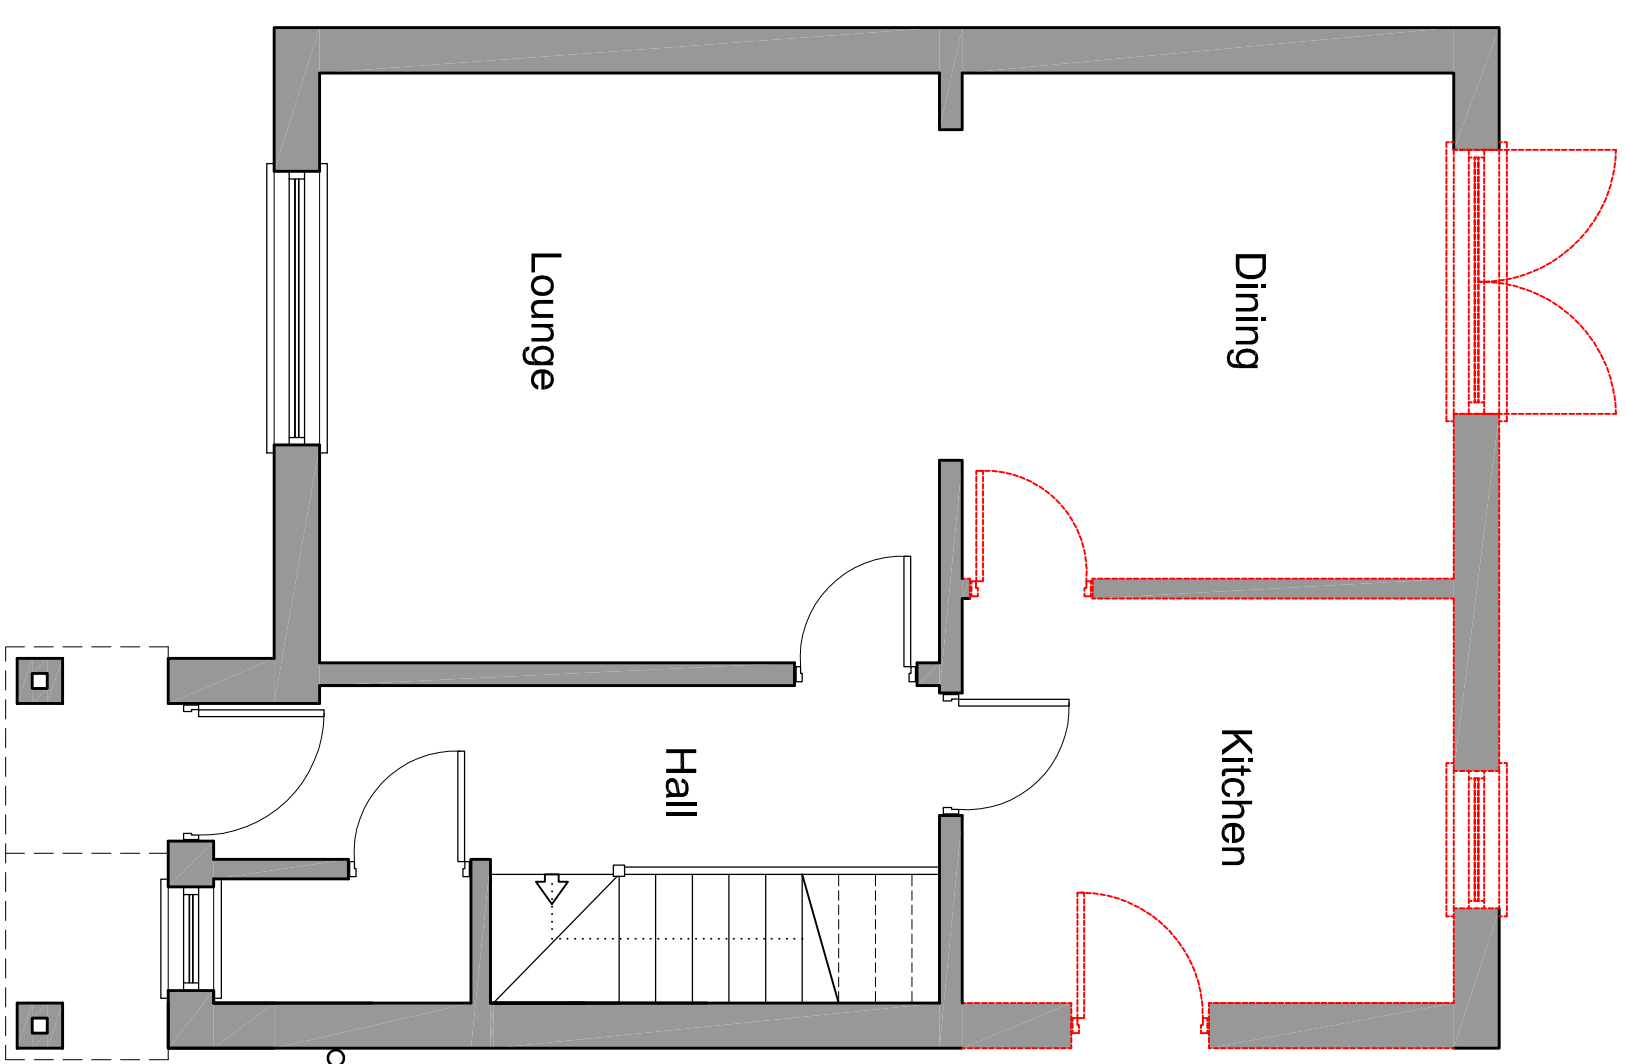


EXISTING GROUND FLOOR PLAN
Scale 1:50

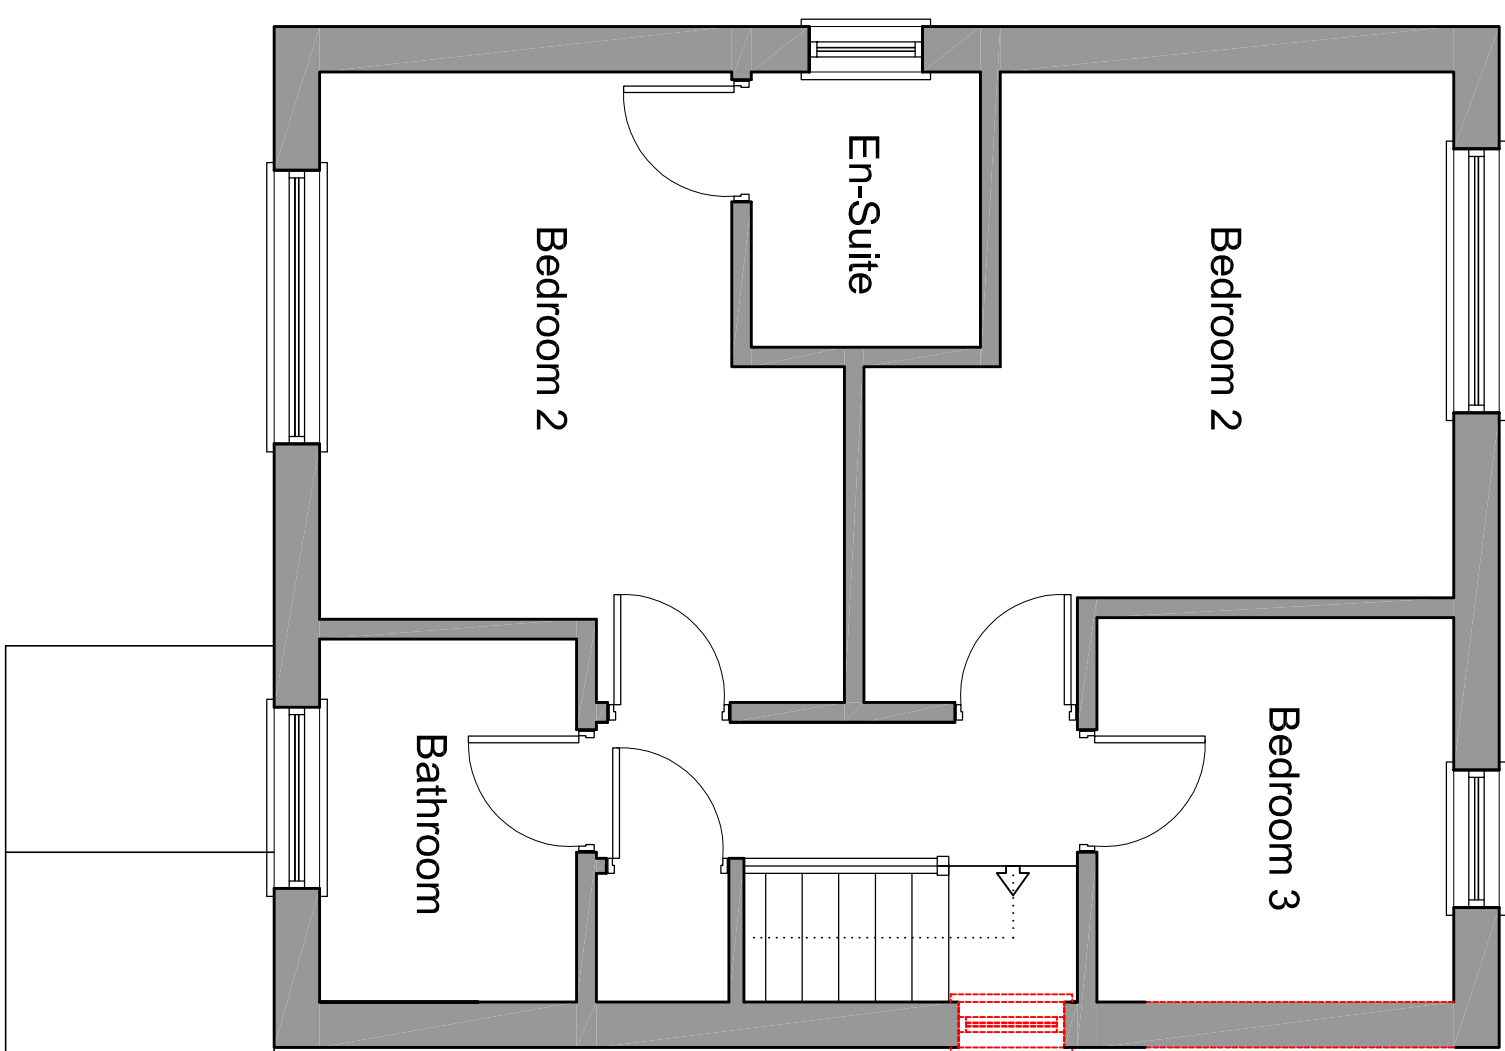


EXISTING FIRST FLOOR PLAN
Scale 1:50

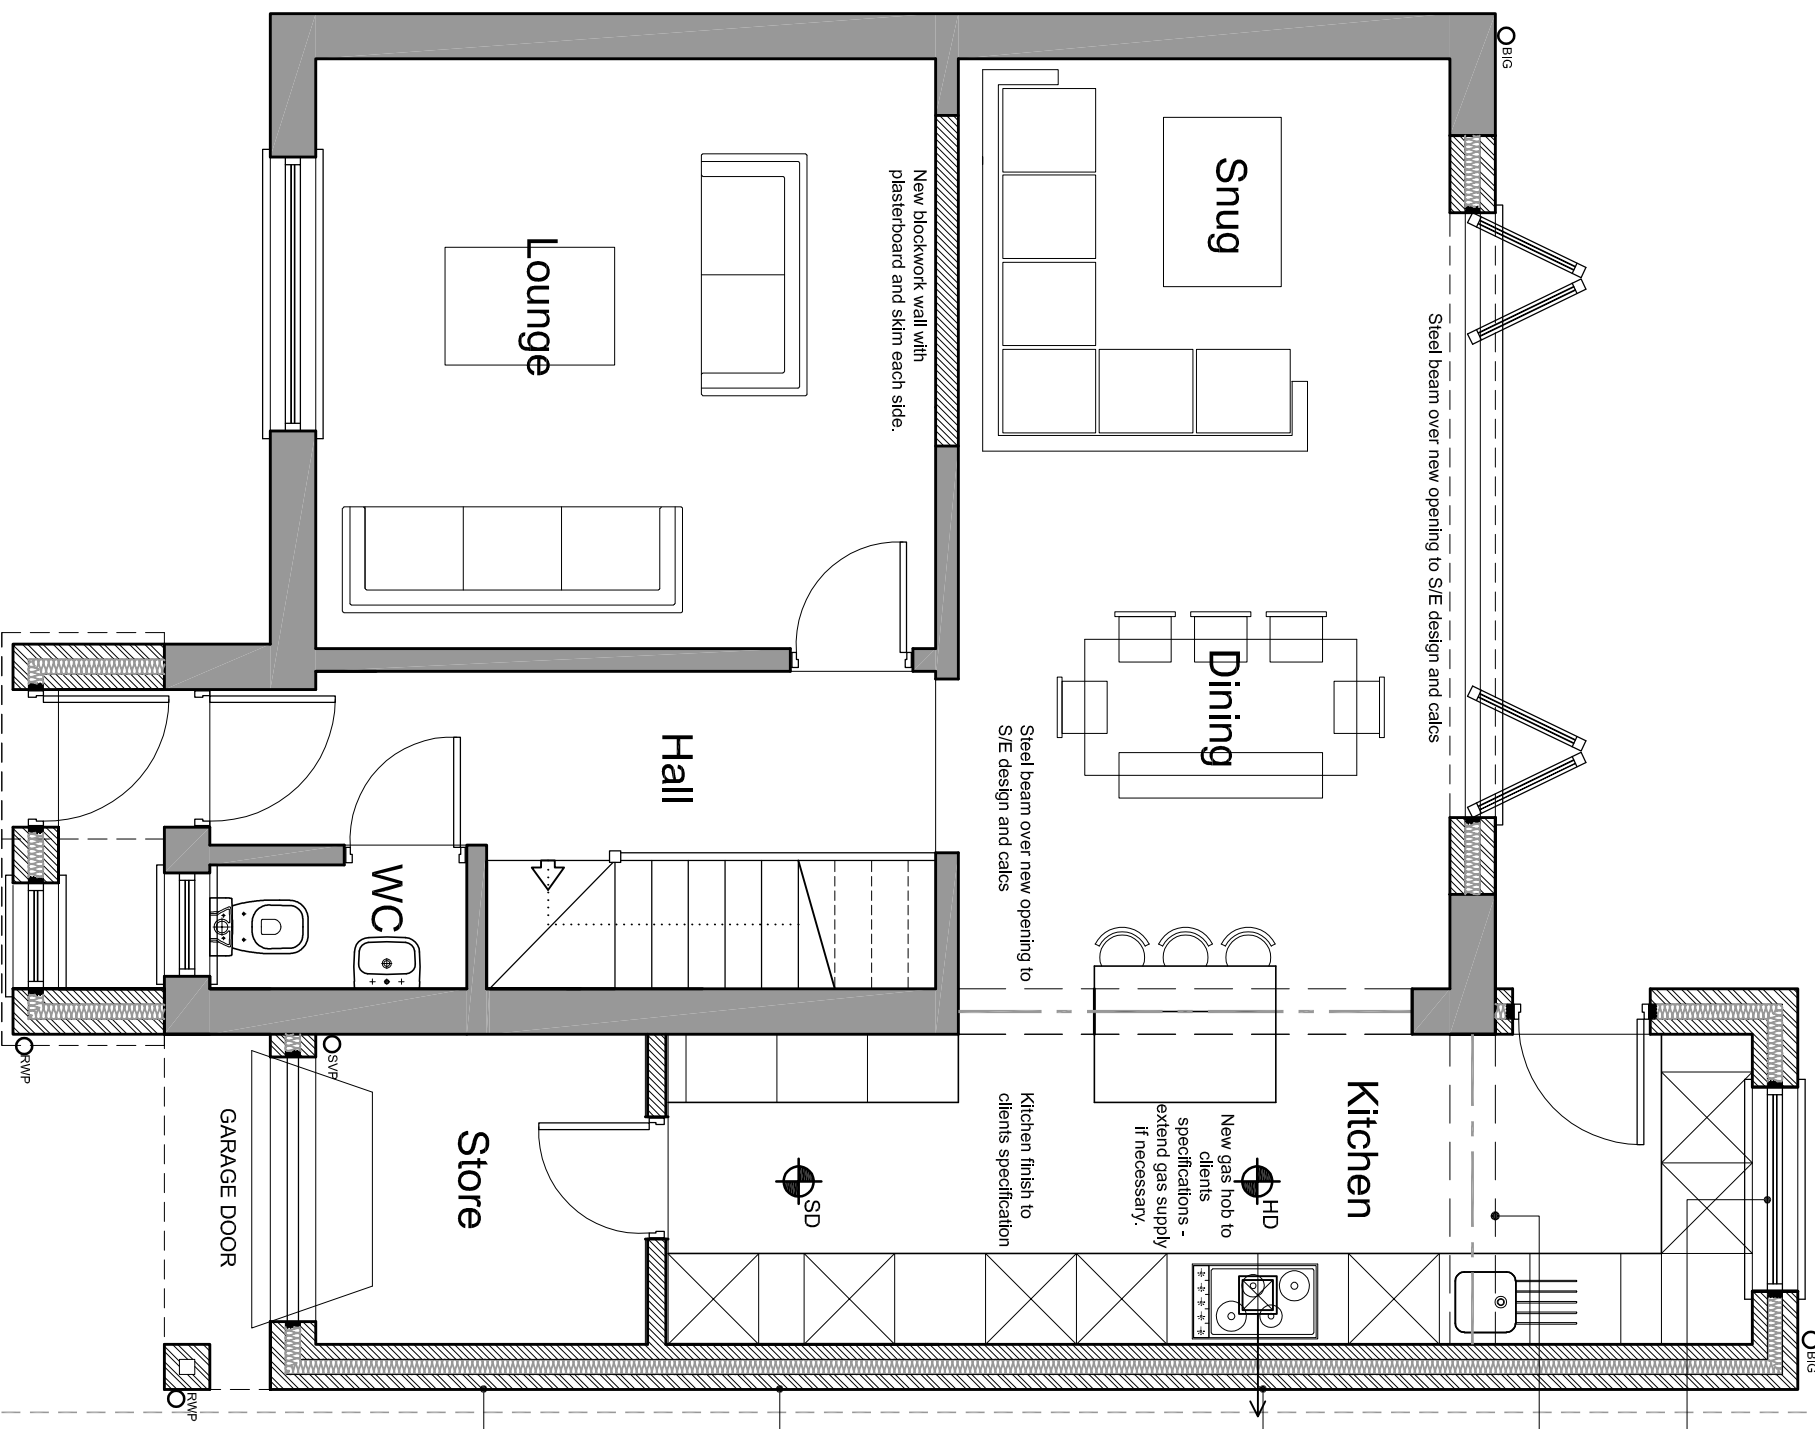


PROPOSED GROUND FLOOR PLAN
Scale 1:50

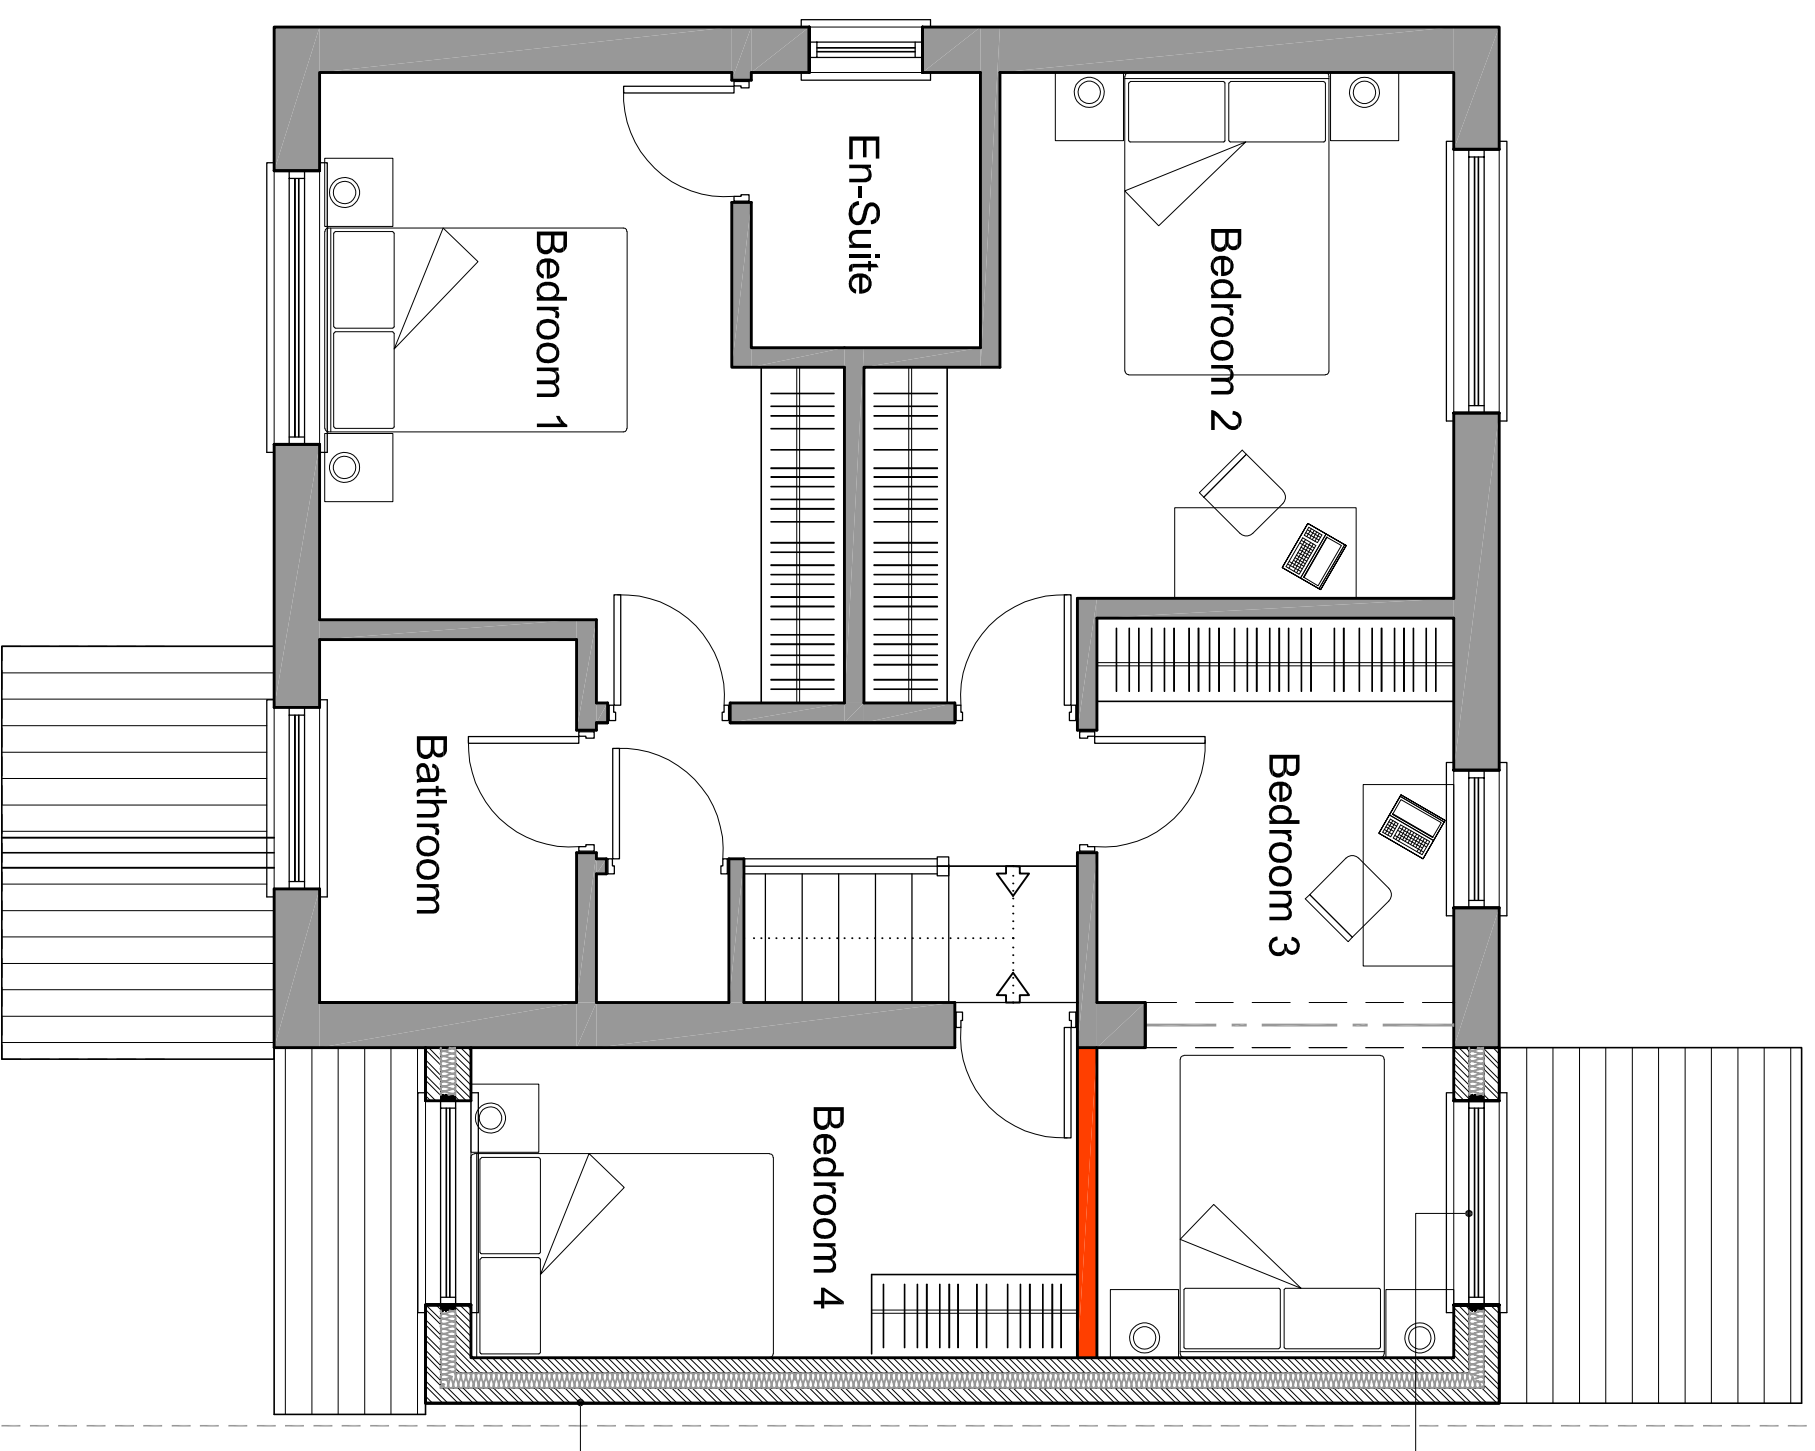


PROPOSED FIRST FLOOR PLAN
Scale 1:50

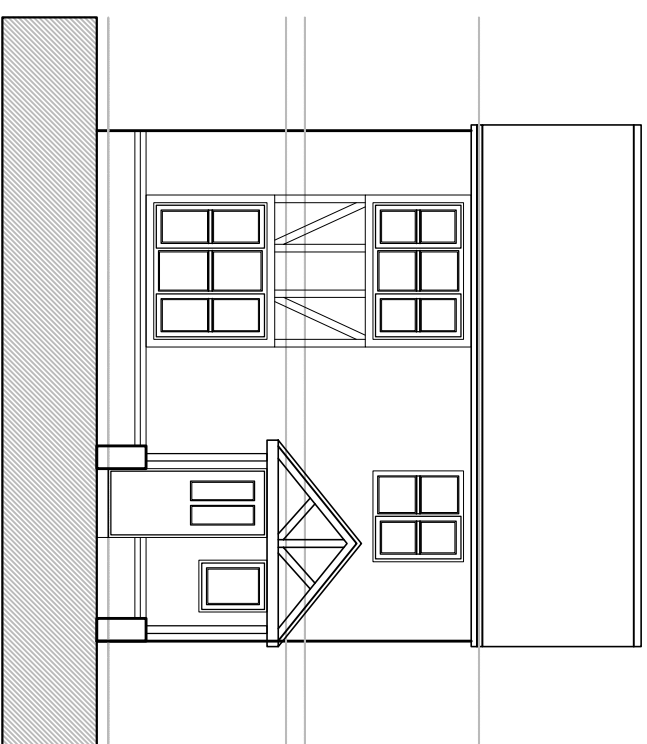


EXISTING FRONT ELEVATION
Scale 1:100

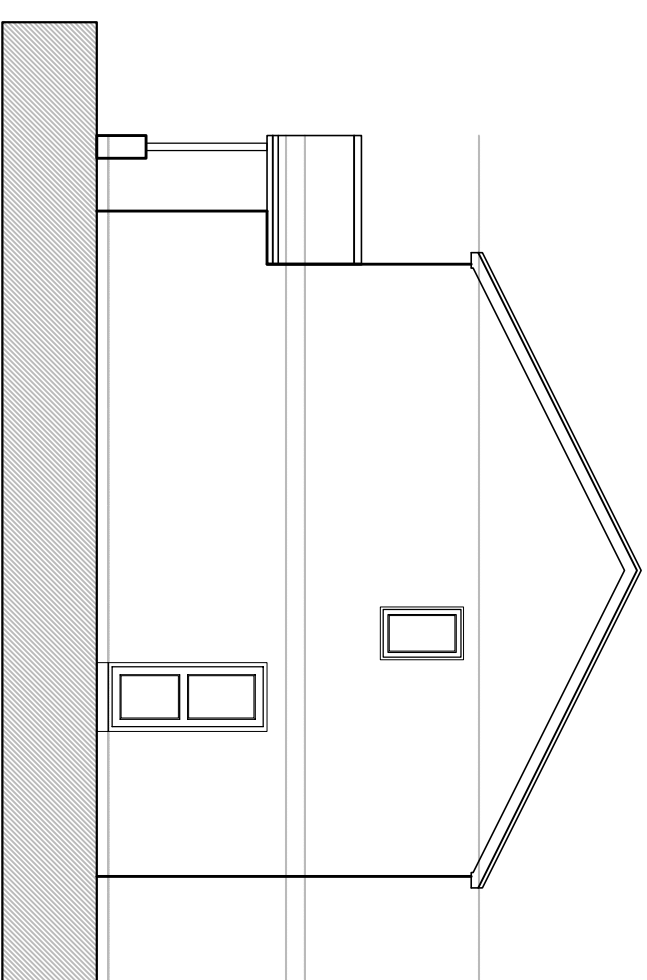


EXISTING SIDE ELEVATION
Scale 1:100

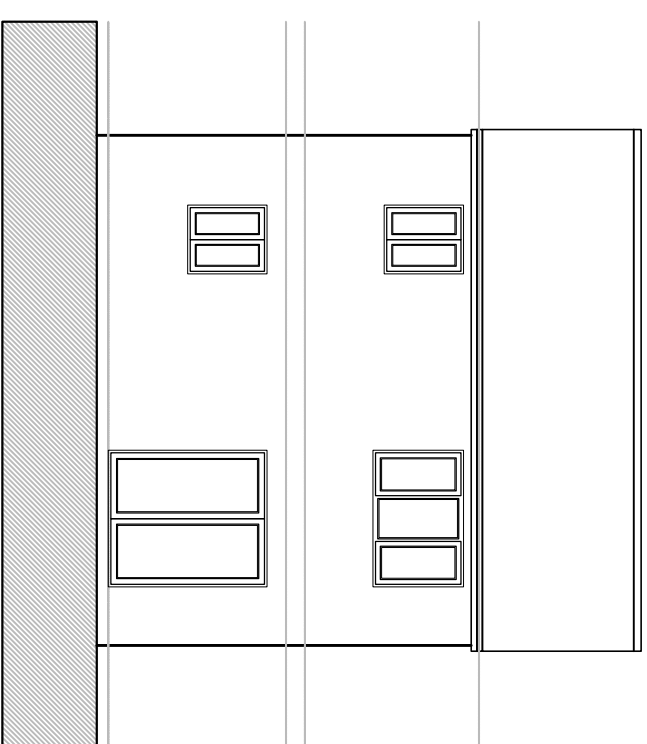


EXISTING REAR ELEVATION
Scale 1:100

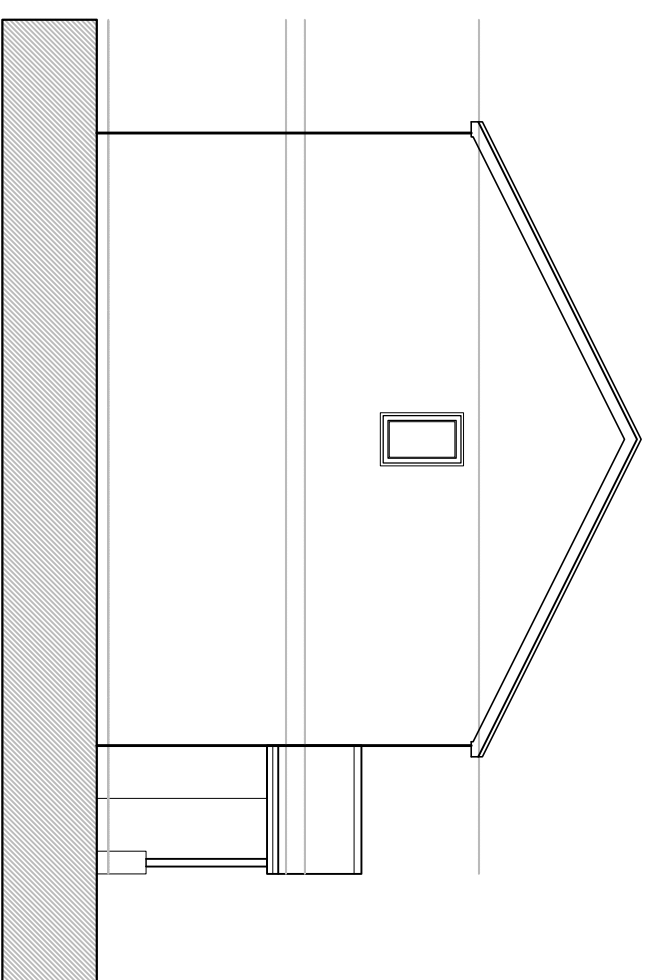


EXISTING SIDE ELEVATION
Scale 1:100

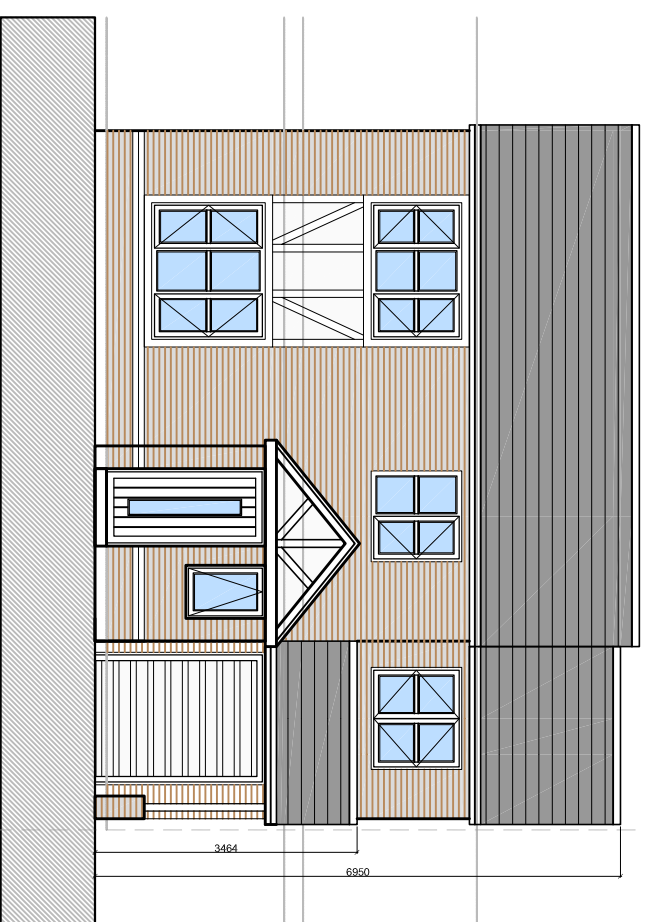


PROPOSED FRONT ELEVATION
Scale 1:100

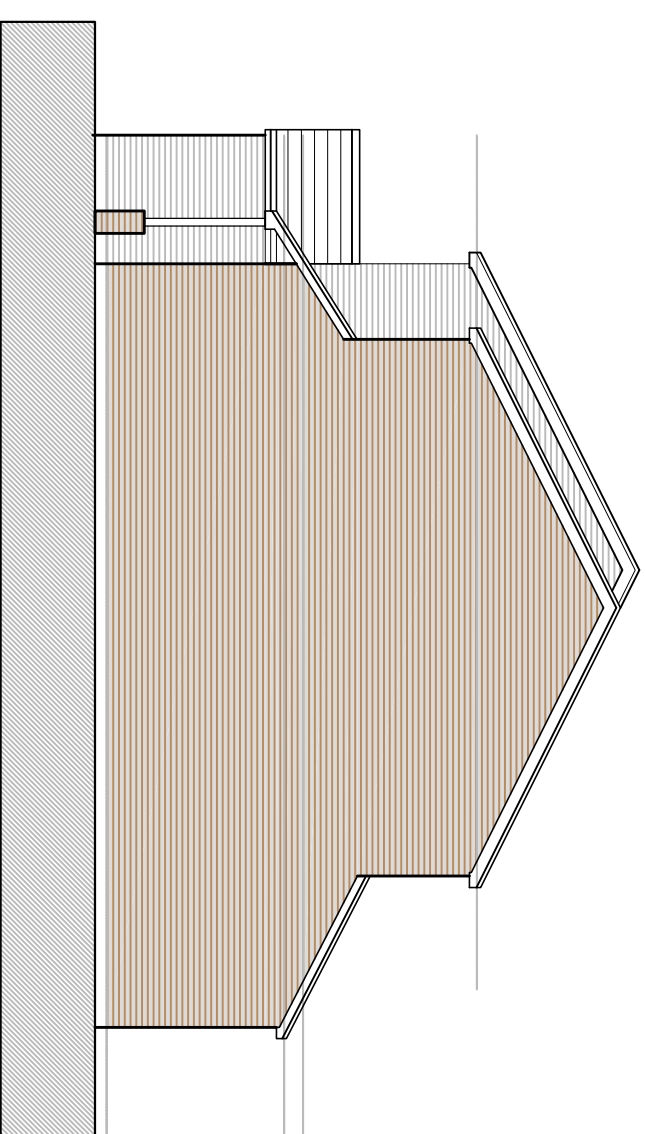

PROPOSED SIDE ELEVATION
Scale 1:100

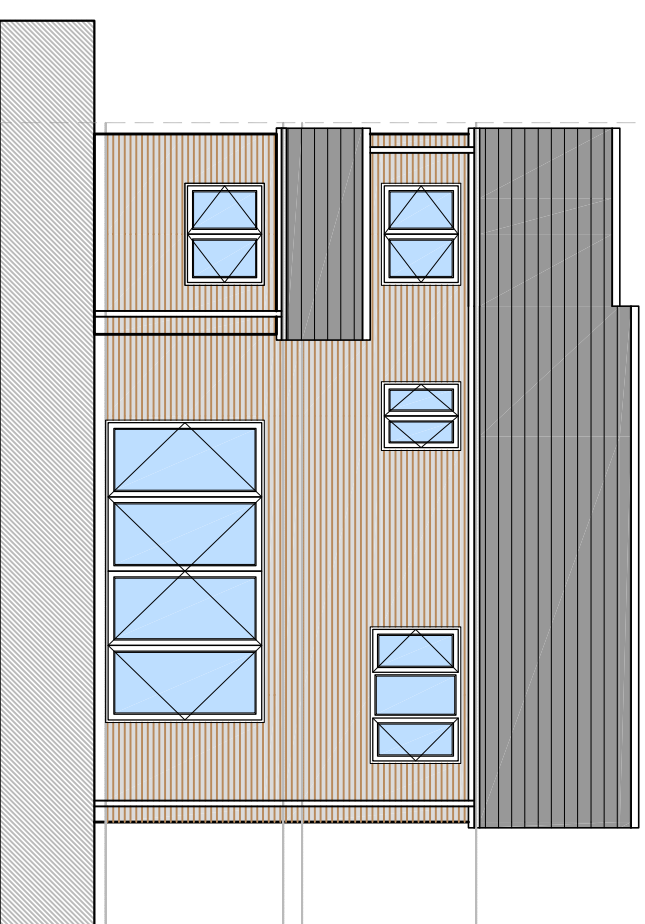

PROPOSED REAR ELEVATION
Scale 1:100

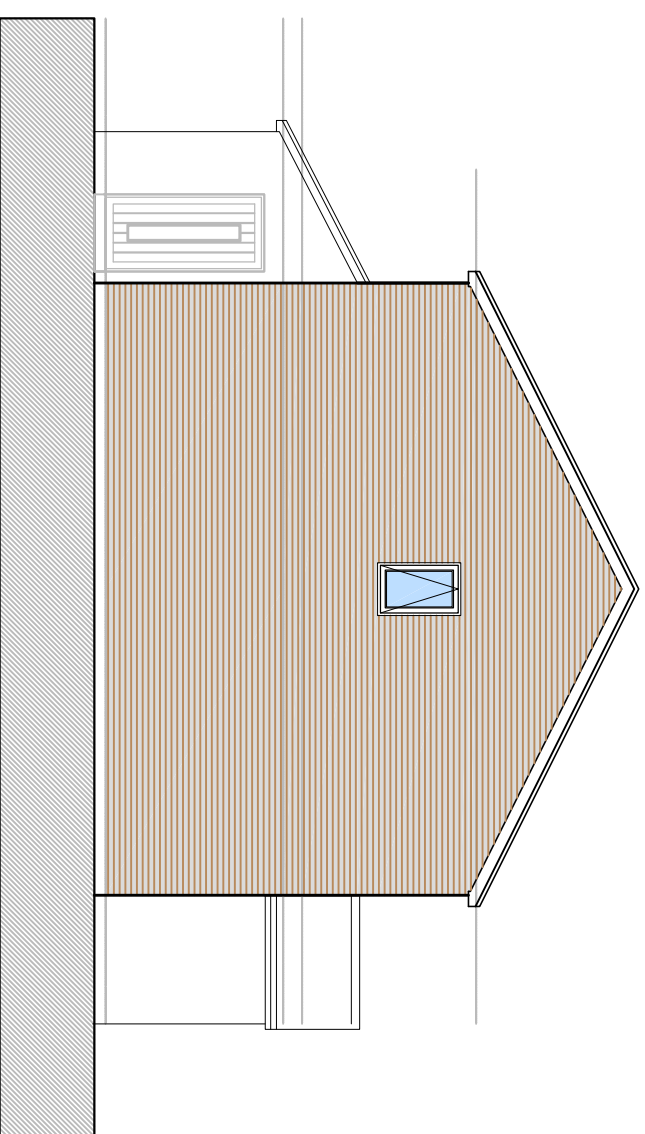

PROPOSED SIDE ELEVATION
Scale 1:100



SITE PLAN
Scale 1:500

Version	Amendment	Drawn	Checked	Approved
		0.000	0.000	0.000

McGovern Architectural Design

Client: **MERRILLS, COSNEY**
 Project Name: **9, CALVELEY ABOVE, LIVERPOOL**
 Internal Project Number: **1**

Drawing Title: **EXISTING PROPOSED PLANS**

Scale	Date	Drawn	Checked	Approved
A1	11/00	MMC	MMC	

Drawing Number: **PL_01**

Revision	Author
1	MMC
2	MMC
Telephone: 01709 200013
 Email: McGovernArchitecturalDesign@mcgovern.co.uk