


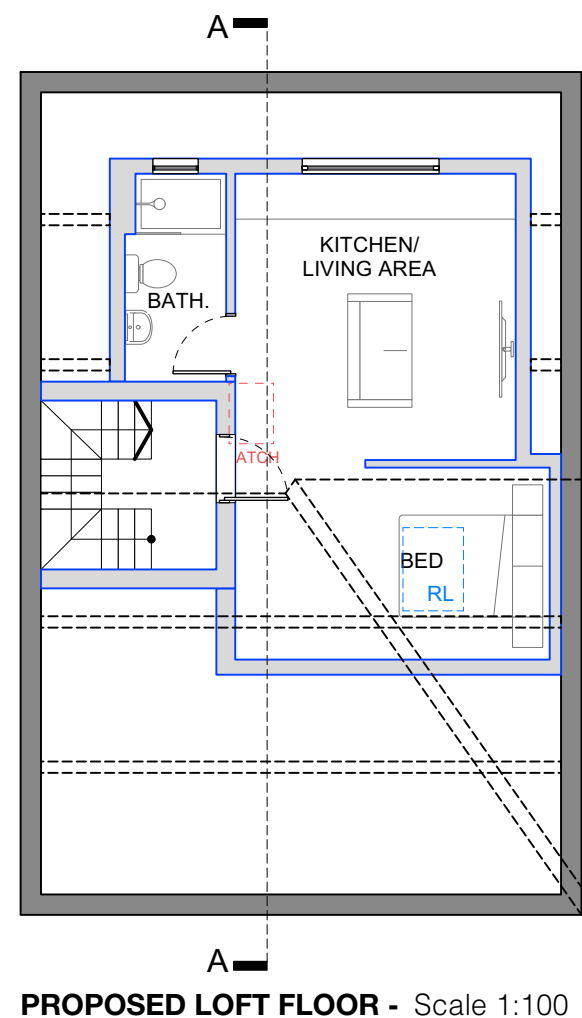


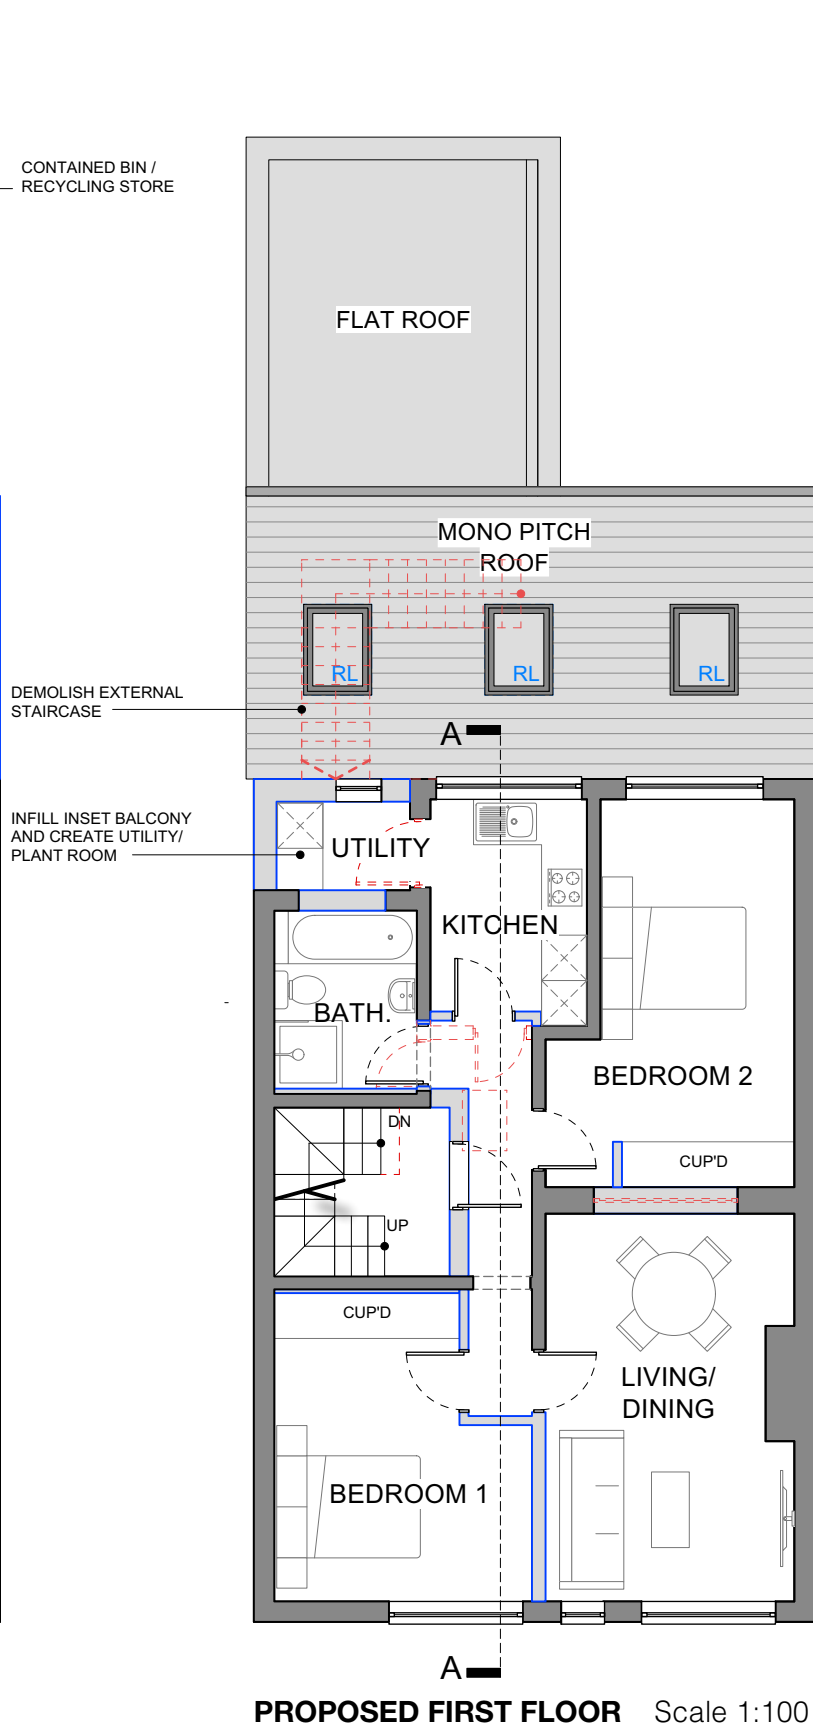

- DRAWING KEY:
- OVERHEAD STRUCTURE
 - EXISTING WALLS/ STRUCTURE
 - PROPOSED WALLS/ STRUCTURE
 - DEMOLISHED WALLS/ STRUCTURE (SUBJECT TO S.ENGINEERS DESIGN)
 - NEW STEEL WORK (SUBJECT TO S.ENGINEERS DESIGN)

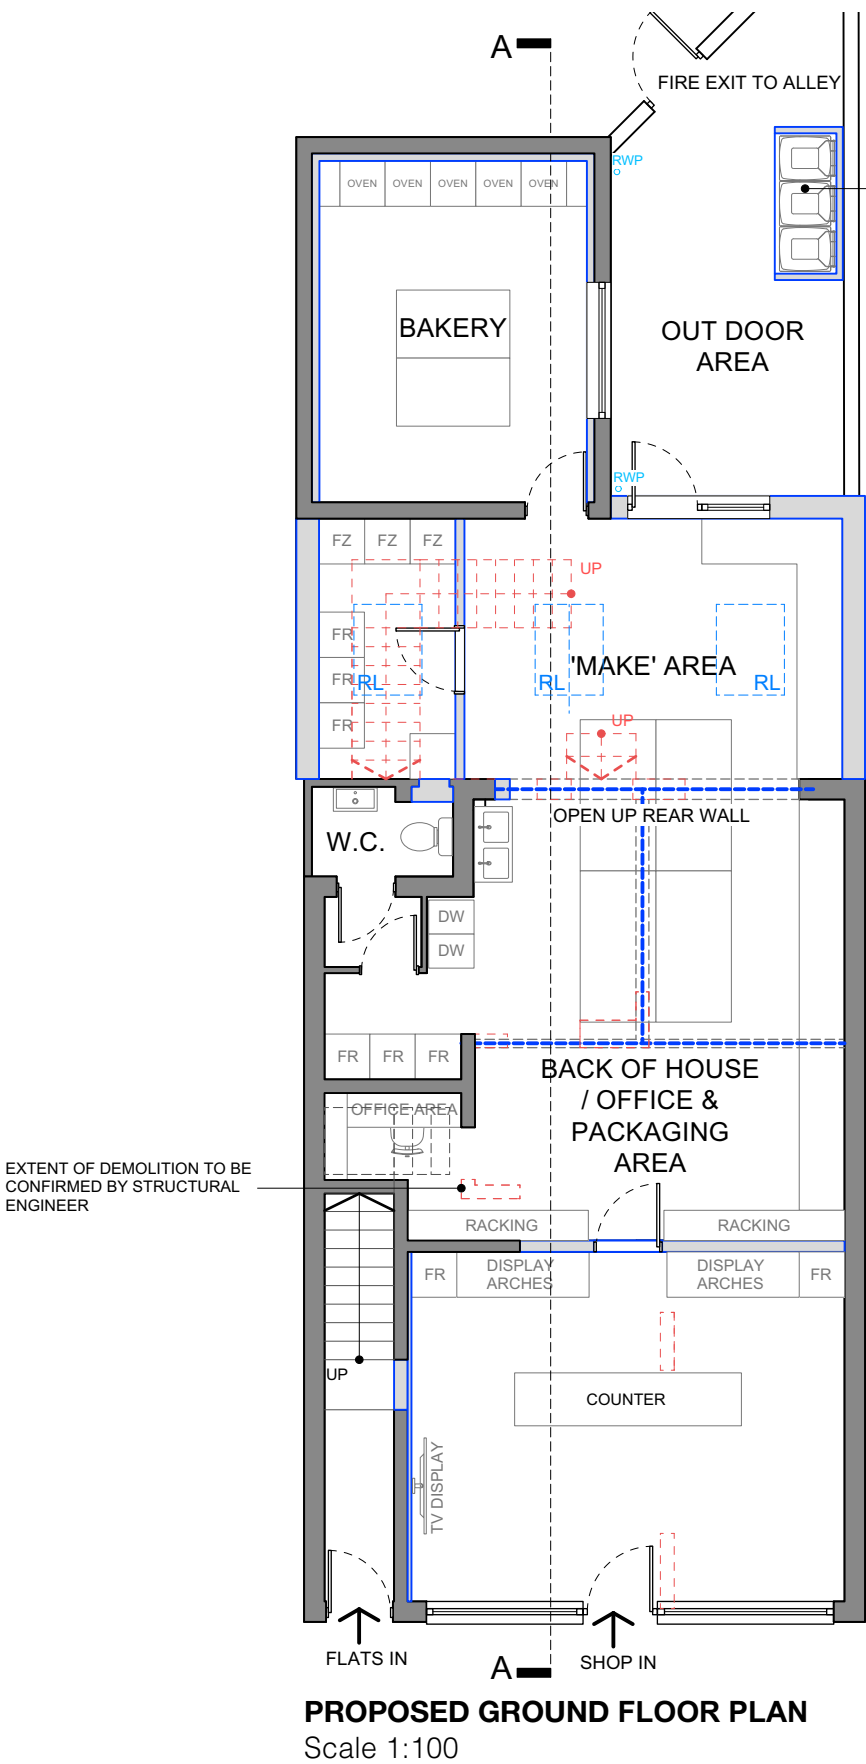

General Notes Copyright © Benjamin Thornton Architects. 2025 Benjamin Thornton Architects is a limited company registered in England and Wales with a registration number 15220823 This drawing is not to be reproduced, copied or given to a third party without express permission. Do not scale drawings EXCEPT FOR PLANNING PURPOSES. Dimensions govern. All dimensions shall be verified on site before proceeding with the work. All dimensions given in millimetres unless stated otherwise. All drawings to be read in conjunction with other consultants drawings and specifications. Benjamin Thornton Architects are to be formally notified of any discrepancies.	Revision	Date	Drawn	Audited	Details of revision	Project	Drawing No.	Date	www.bt-arch.com 83 Marshside Road, Southport Merseyside, PR9 9TA info@bt-arch.com RIBA  architects
	A	25.06.25	SBS	BT	Removal of proposed front dormer following L.A. comments	'CREATE A CAKE', 94 PAGE MOSS LANE, HUYTON, LIVERPOOL	011_304_A	17 03 2025	
						Description	Description	Drawn	
						PROPOSED EXTENSION OF CAKE SHOP AND PARTIAL CHANGE OF USE TO DOMESTIC USE (C3)	PLANNING	SS	
						Drawing Title	Scale	Audited	
						PROPOSED FLOOR PLANS	1:100 @ A3	BT	

 