


0m 1m 2m 3m 4m 5m
SCALE 1:50


ORIGINAL DRAWING ON A1 SIZE PAPER

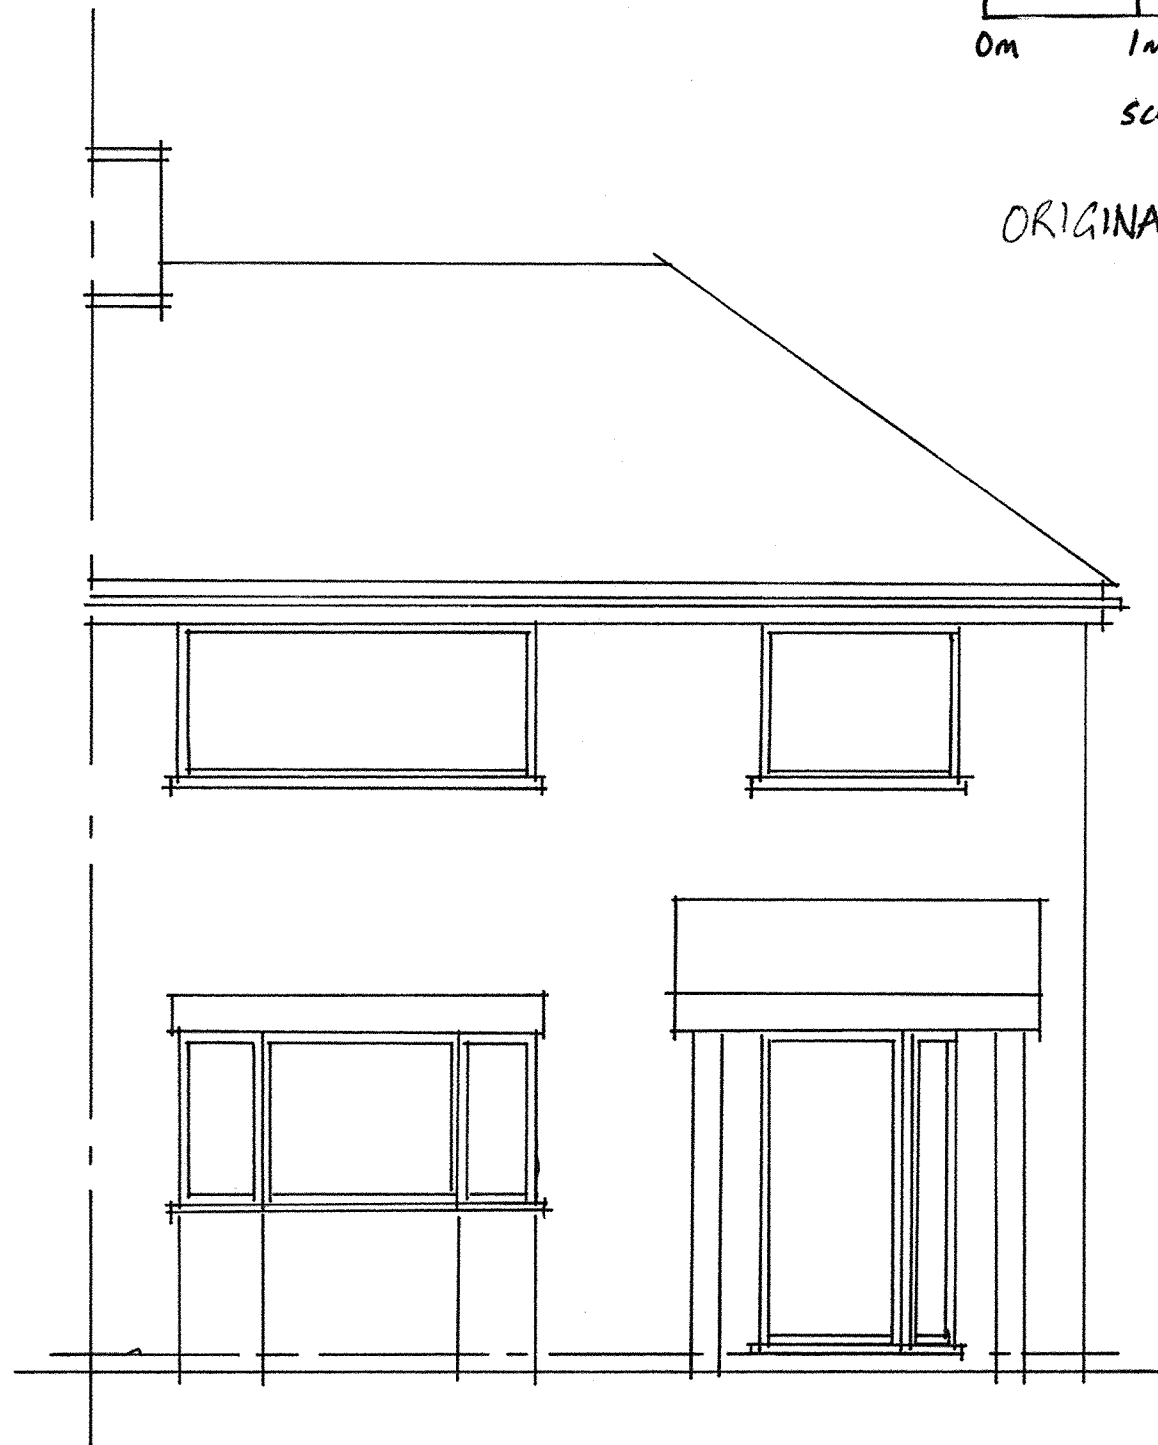


EXISTING FRONT ELEVATION



EXISTING REAR ELEVATION

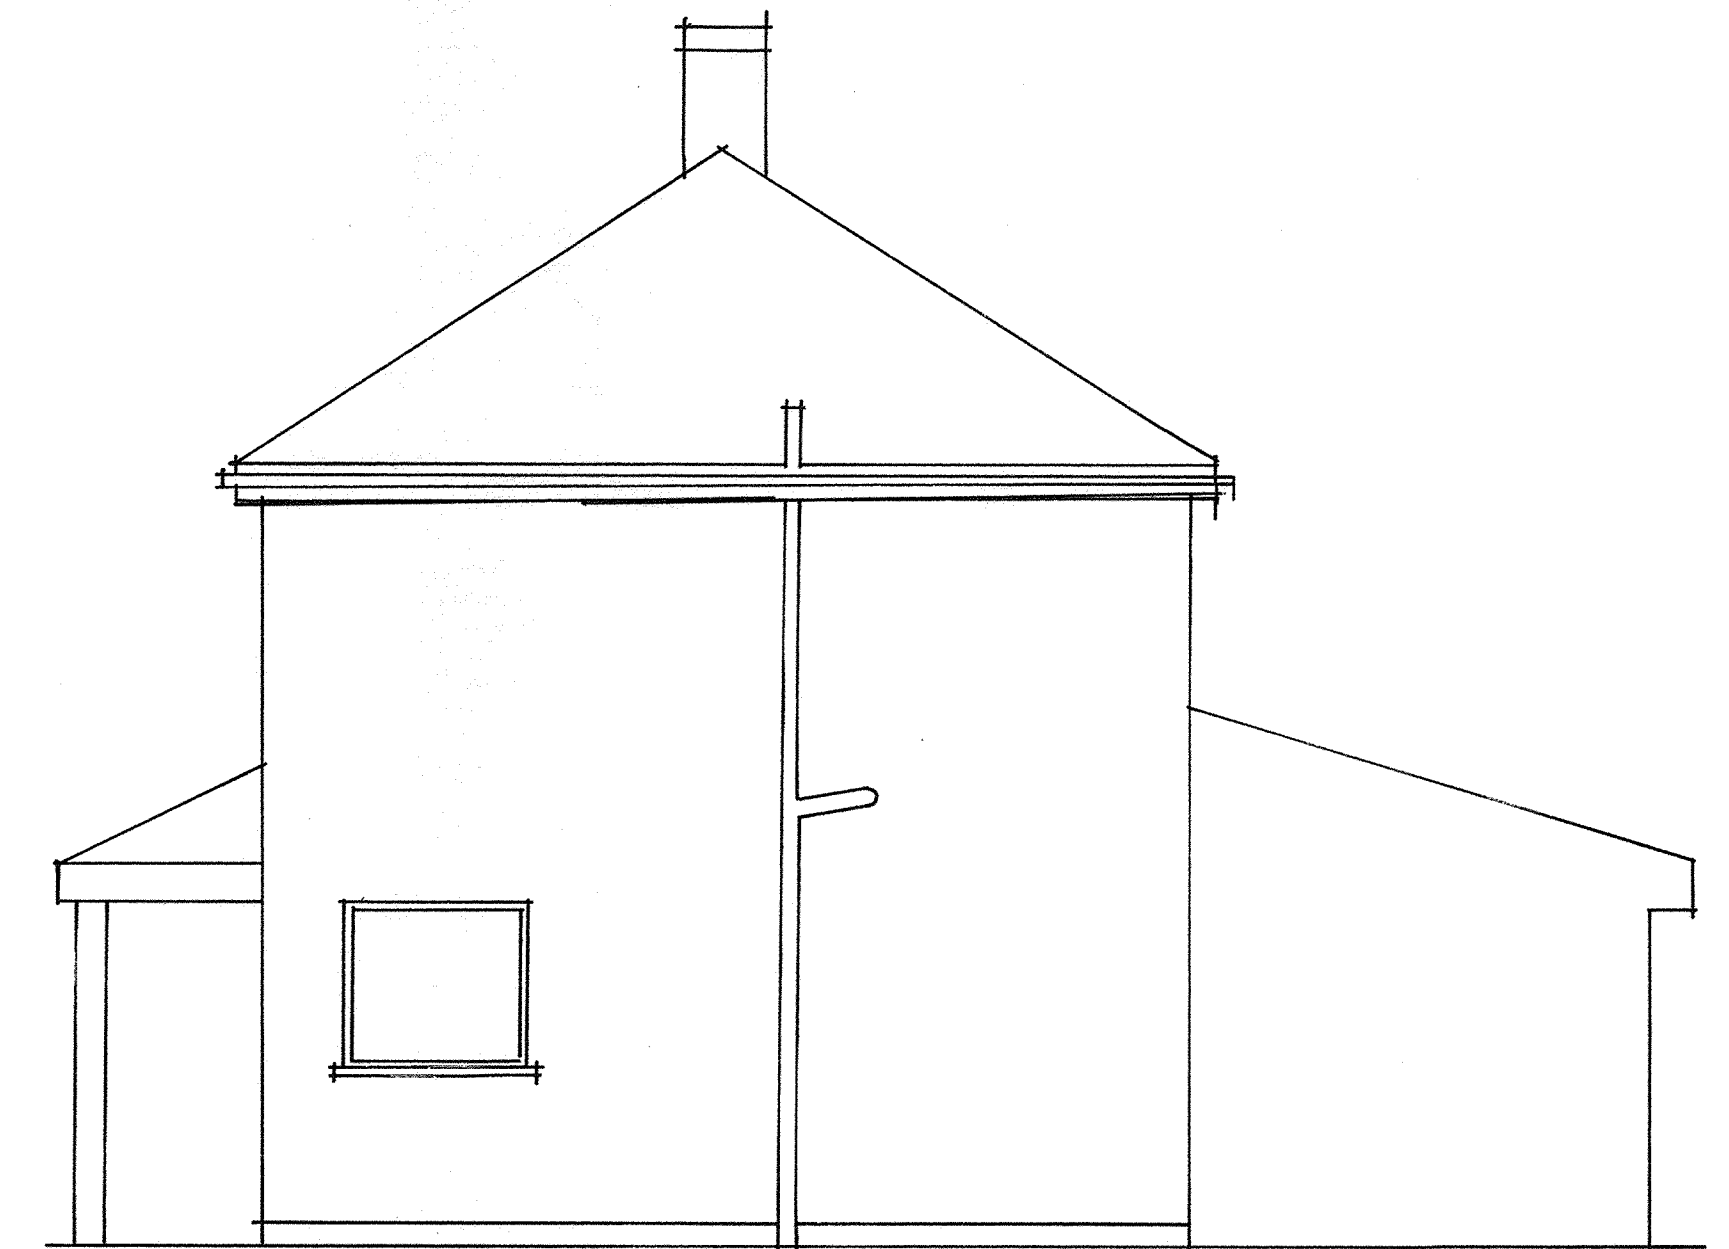


EXISTING SIDE ELEVATION 'A'

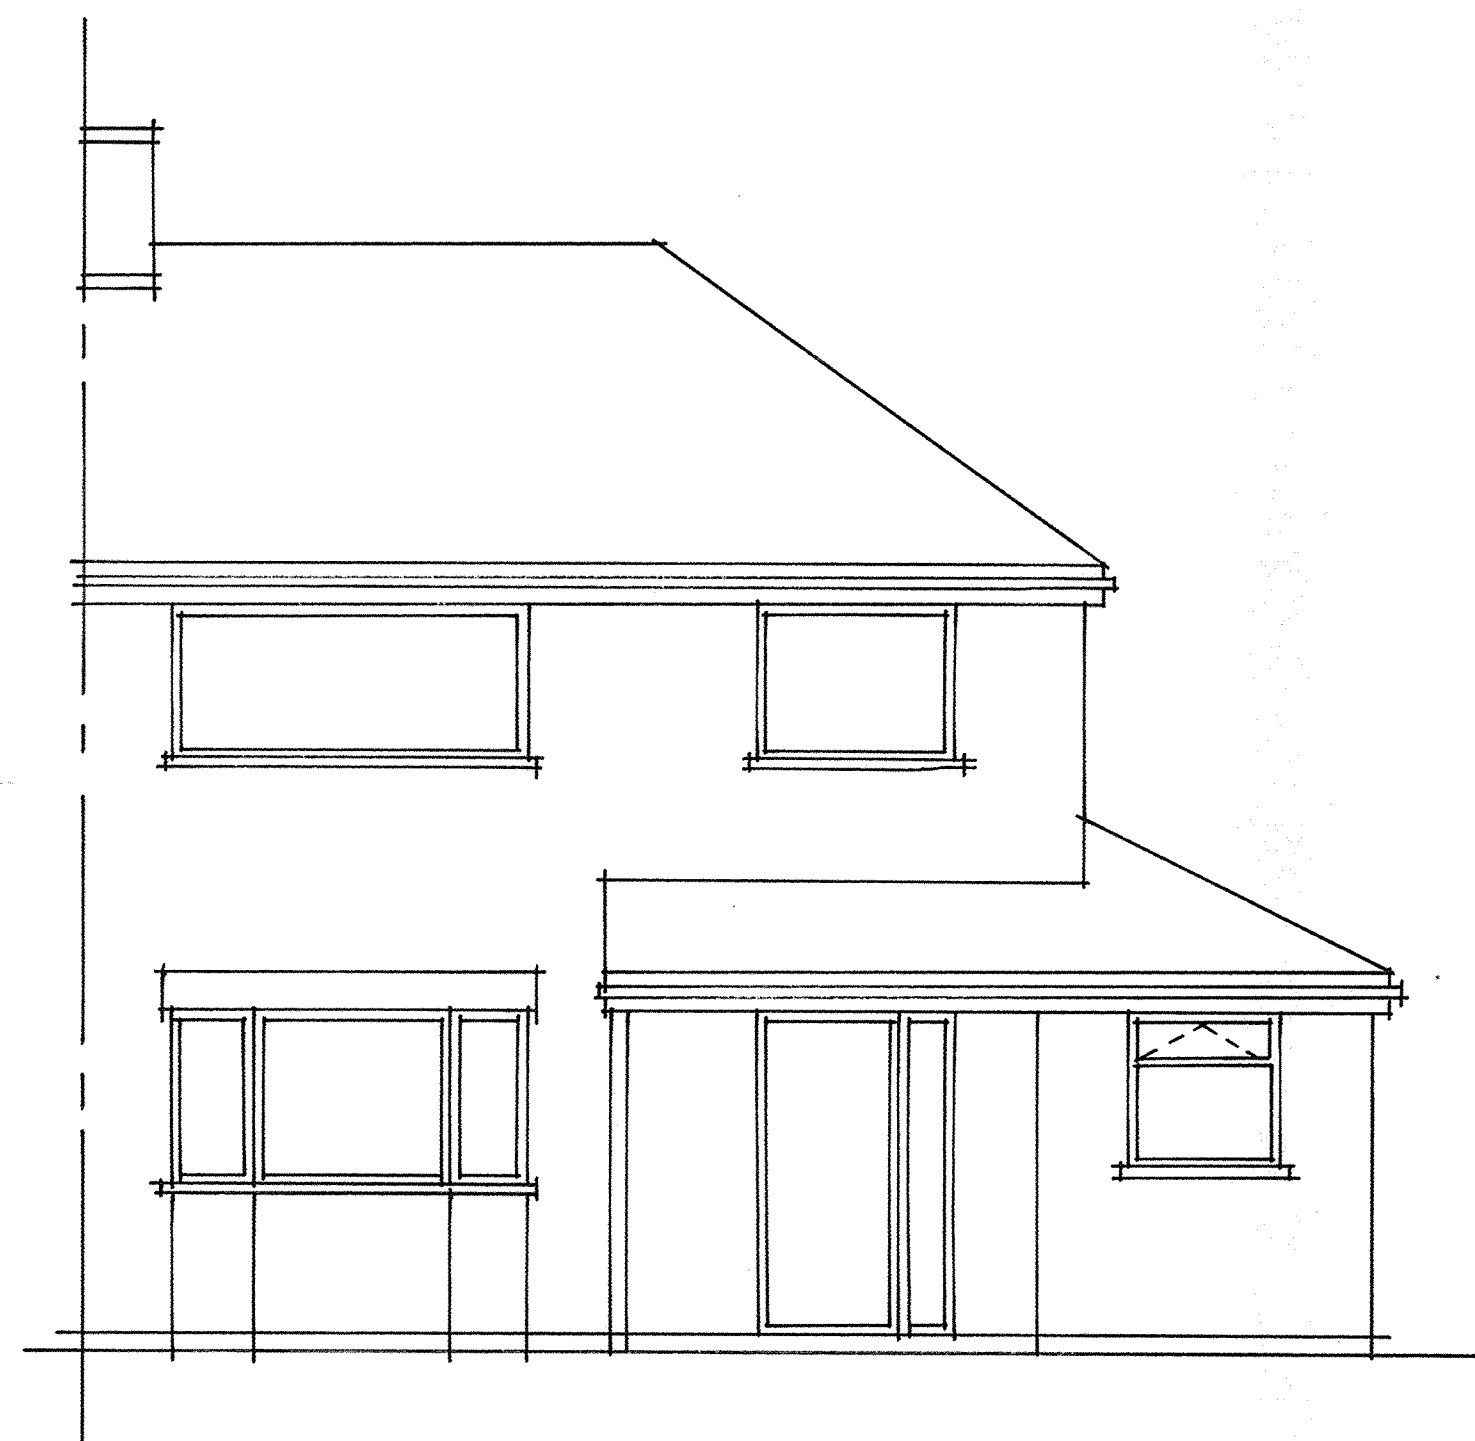

PROPOSED FRONT ELEVATION



PROPOSED REAR ELEVATION

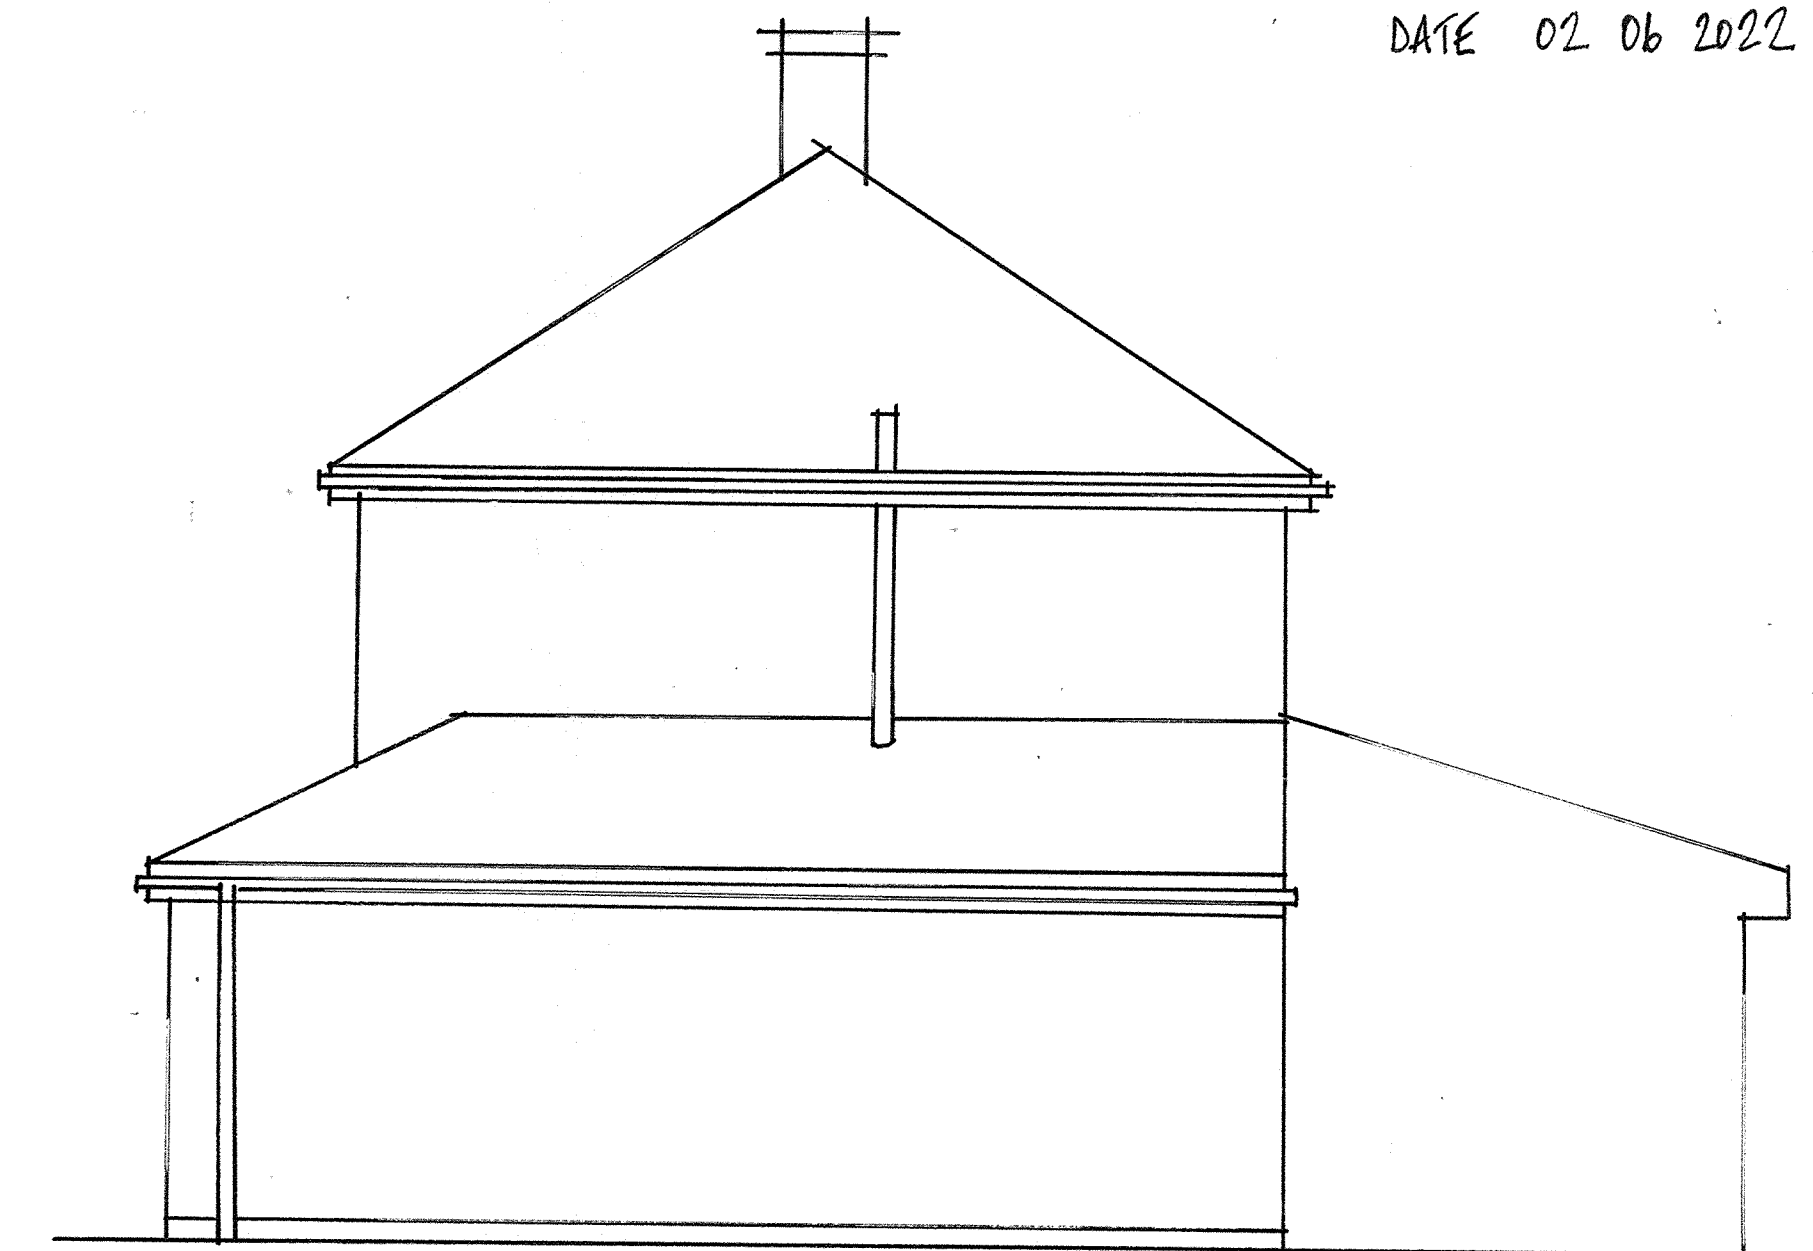

PROPOSED SIDE ELEVATION 'A'

4 EASTON ROAD
HUYTON L36
LIVERPOOL 4PB

DRAWING REF PLAN No. 1'B'
DATE 02 06 2022