


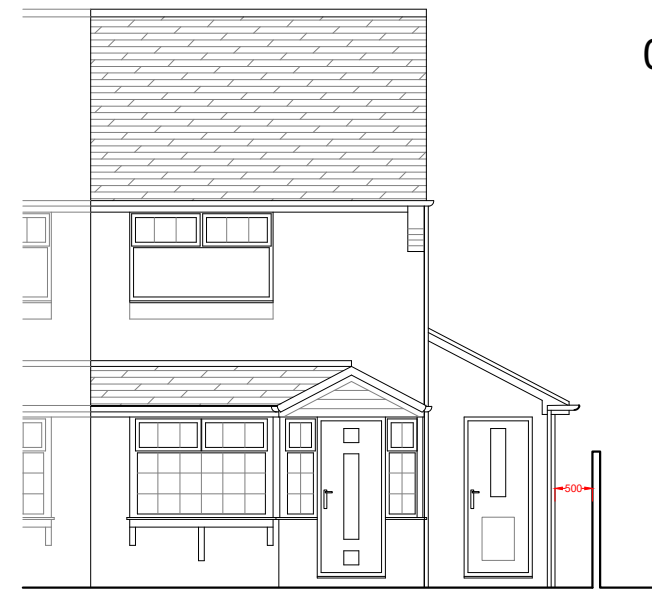


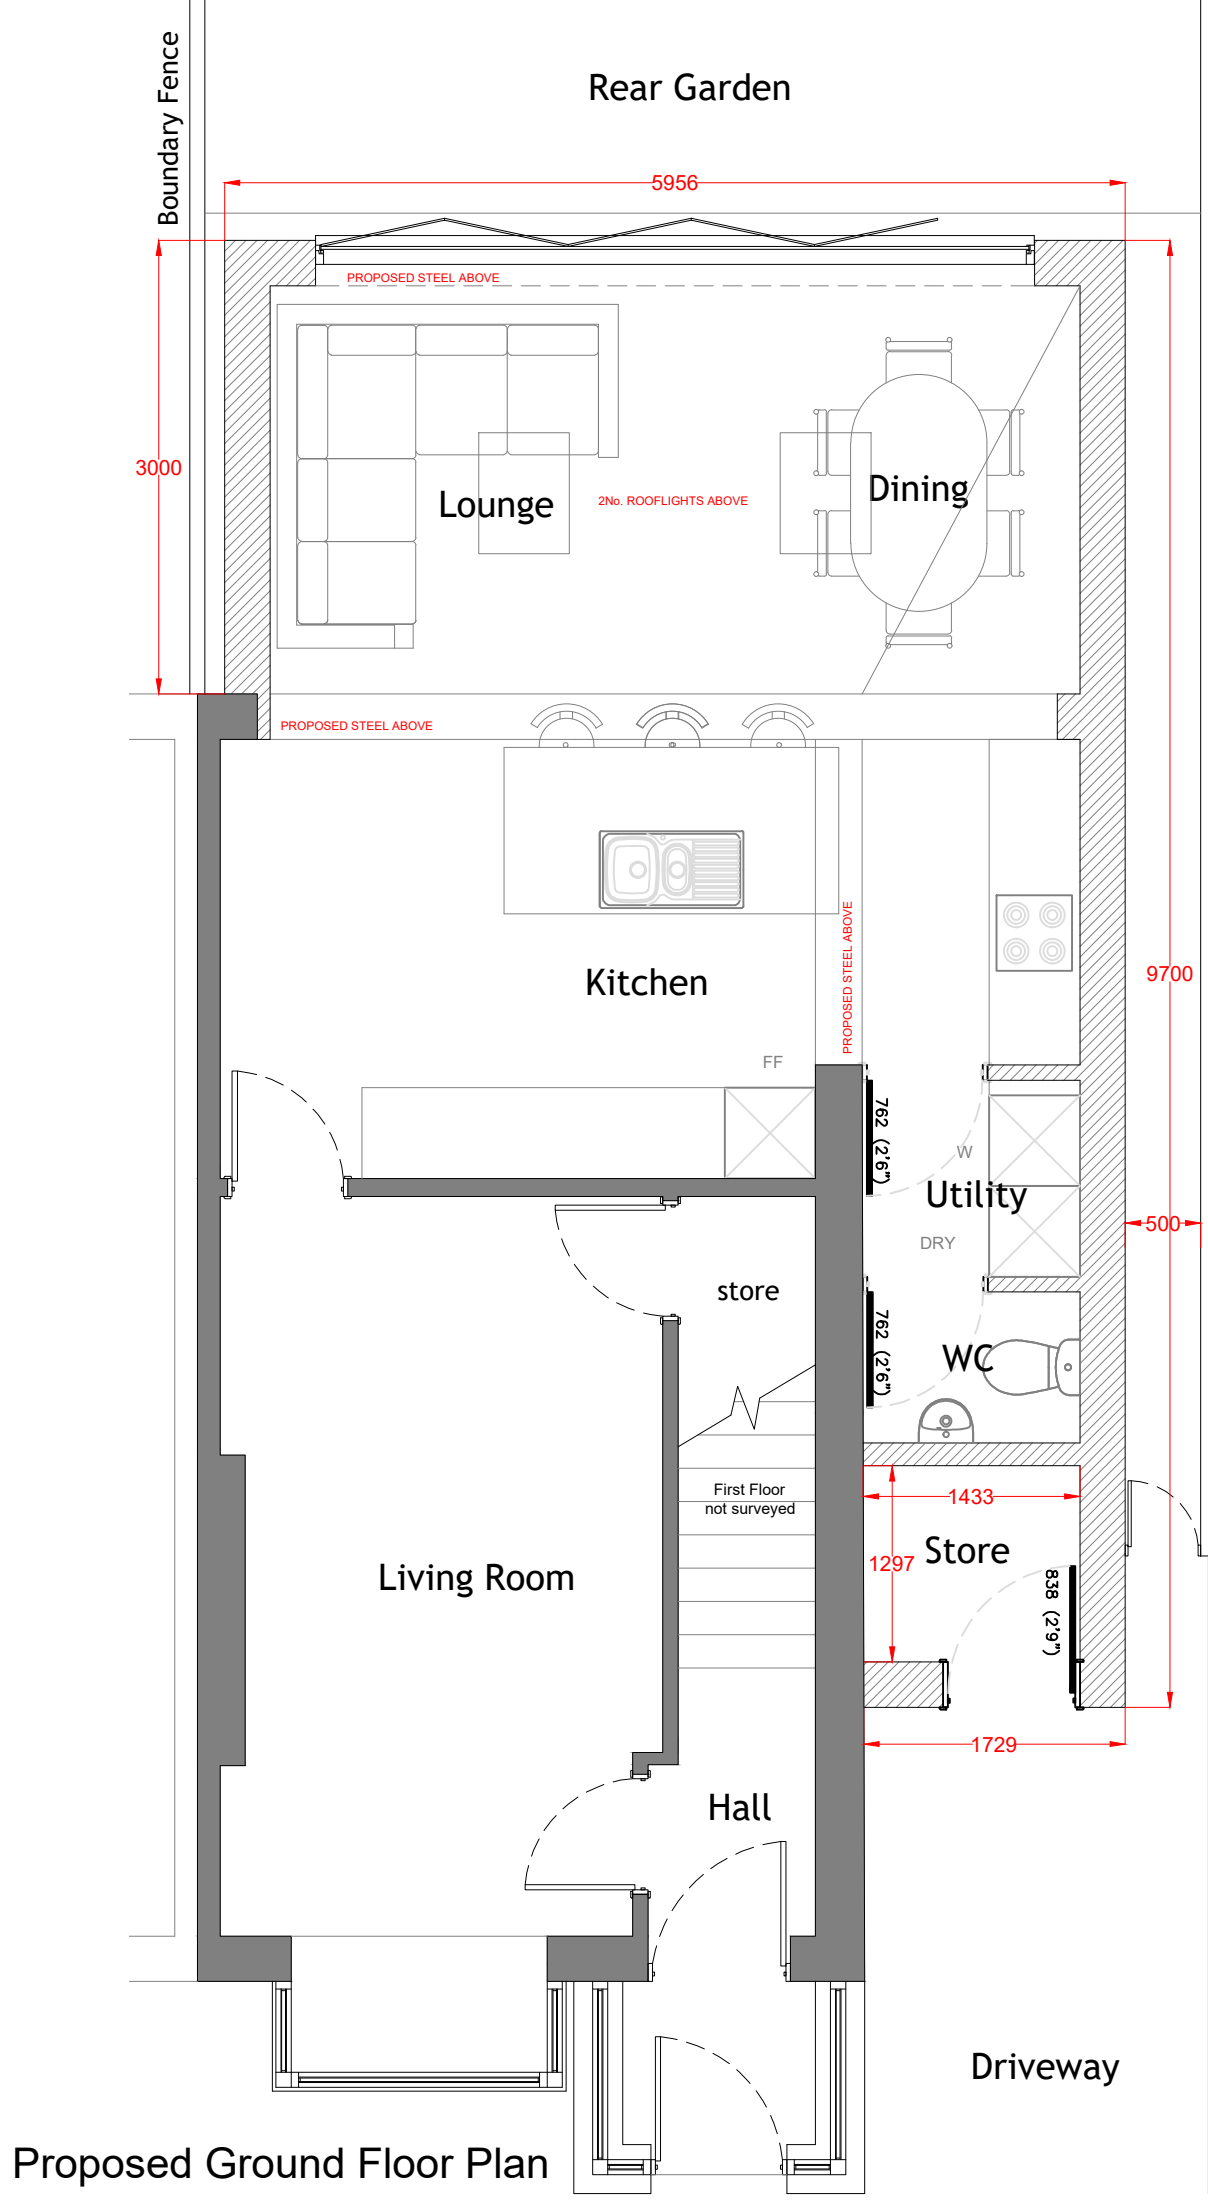


Proposed Front Elevation

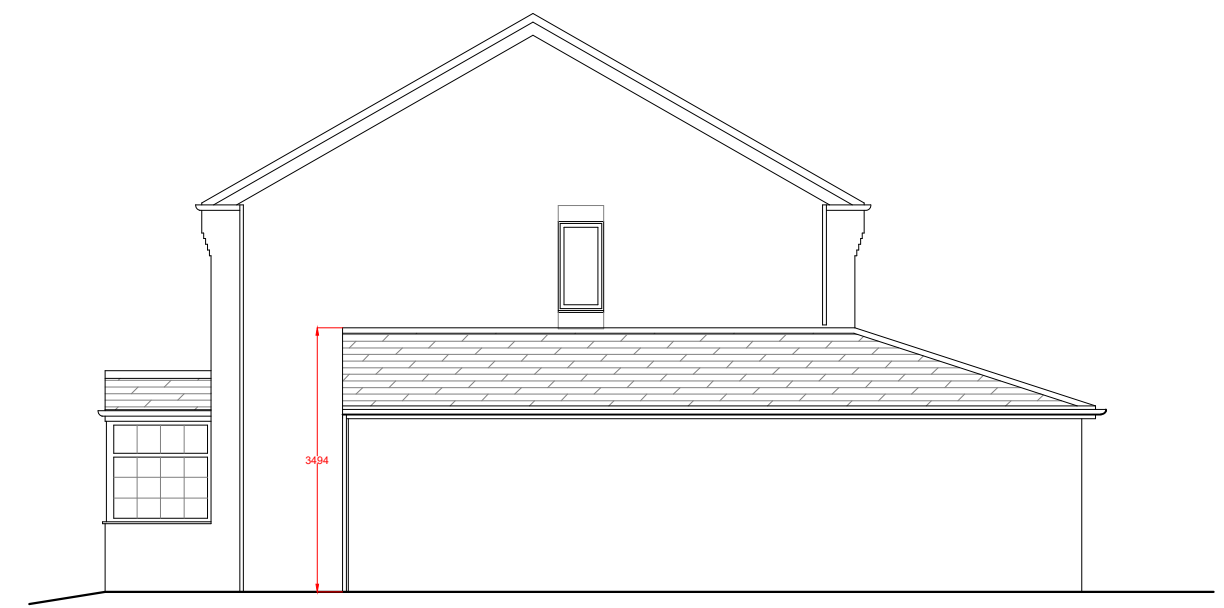

Proposed Side Elevation

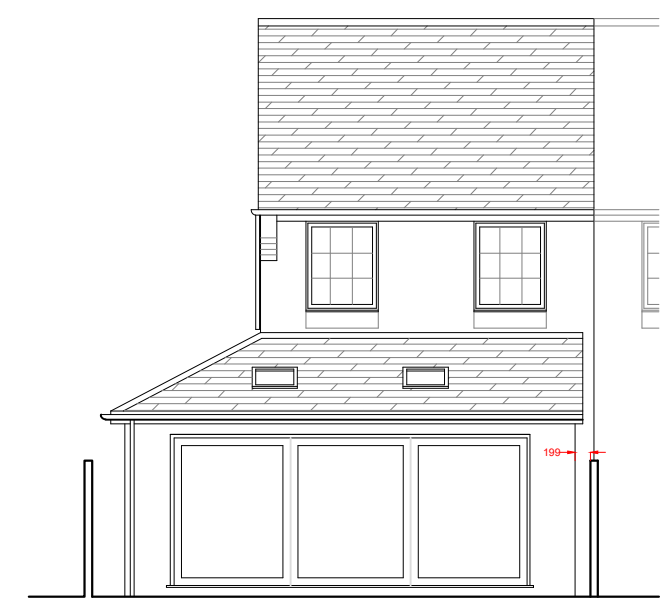

Proposed Rear Elevation

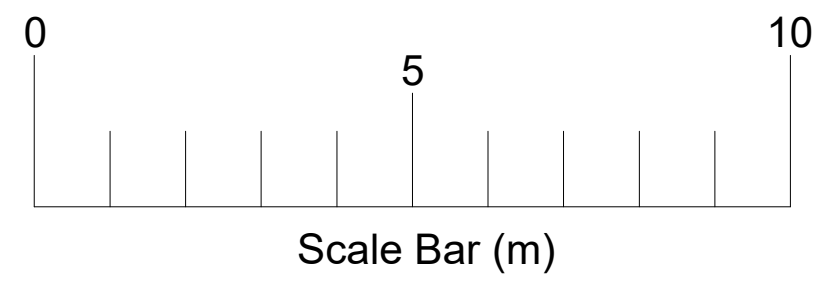

NOTES:

CLIENT: -

DRAWING NO + TITLE: Proposed Floor Plan and Elevations

8 Hertford Close
Halewood
Liverpool
L26 1XY

SCALES: 1:50 / 1:100	PAGE SIZE: A3
DRAWN BY: LS	DATE 12/02/2021

ARCHITEVO