
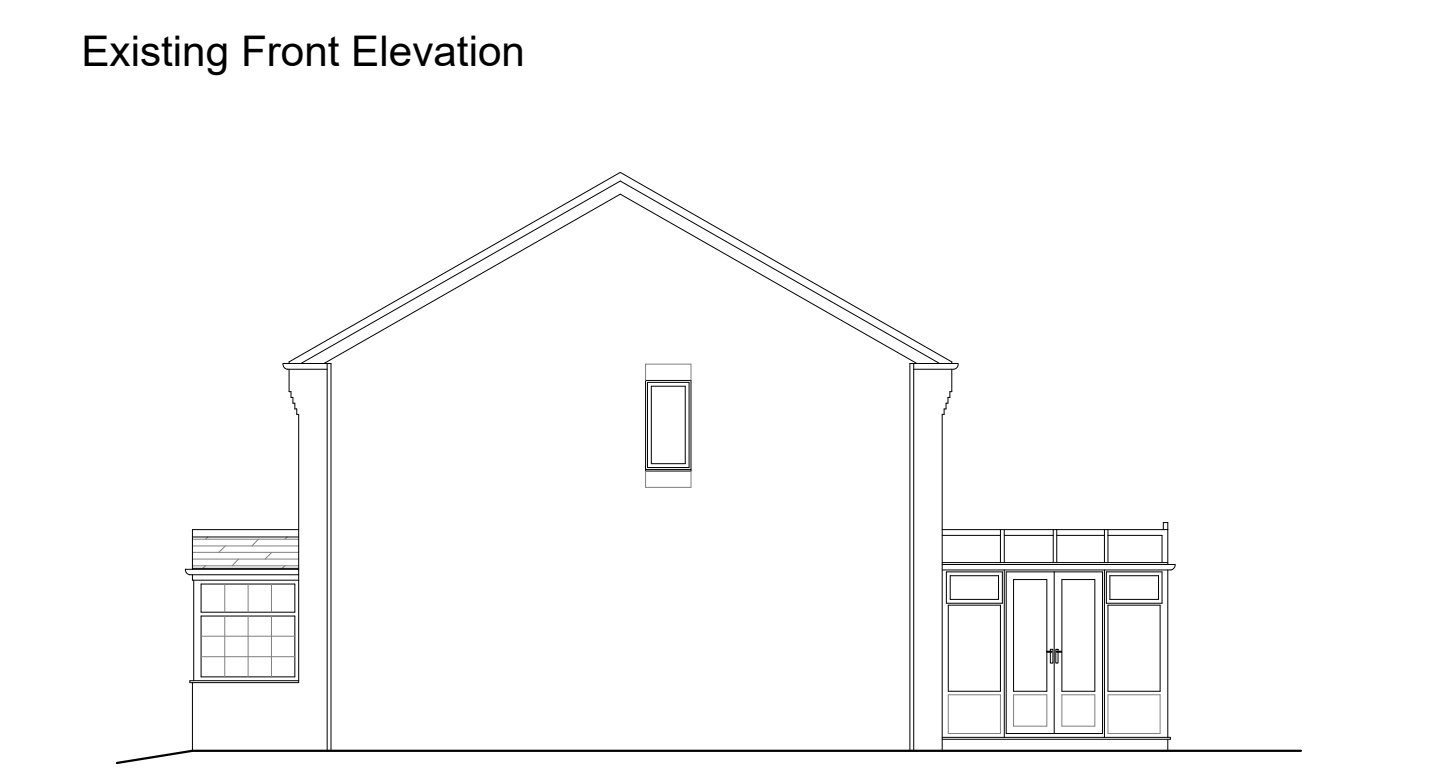
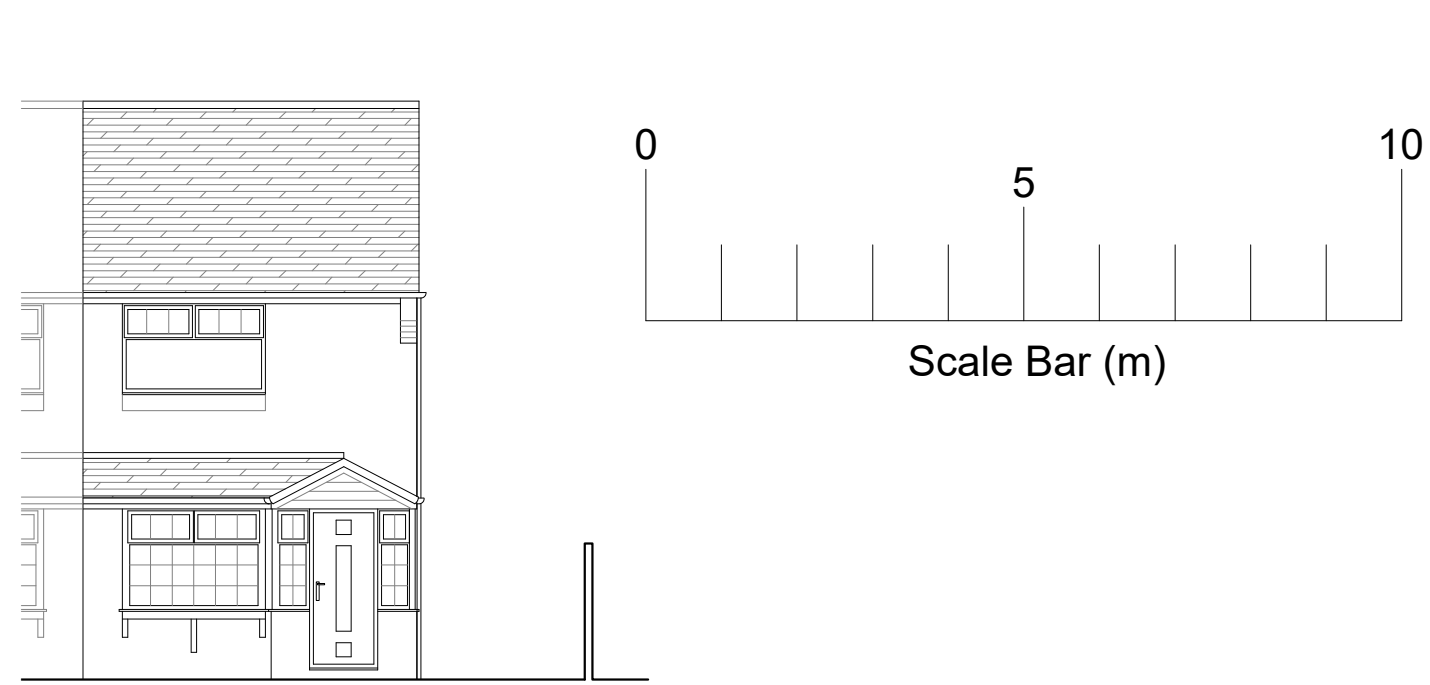


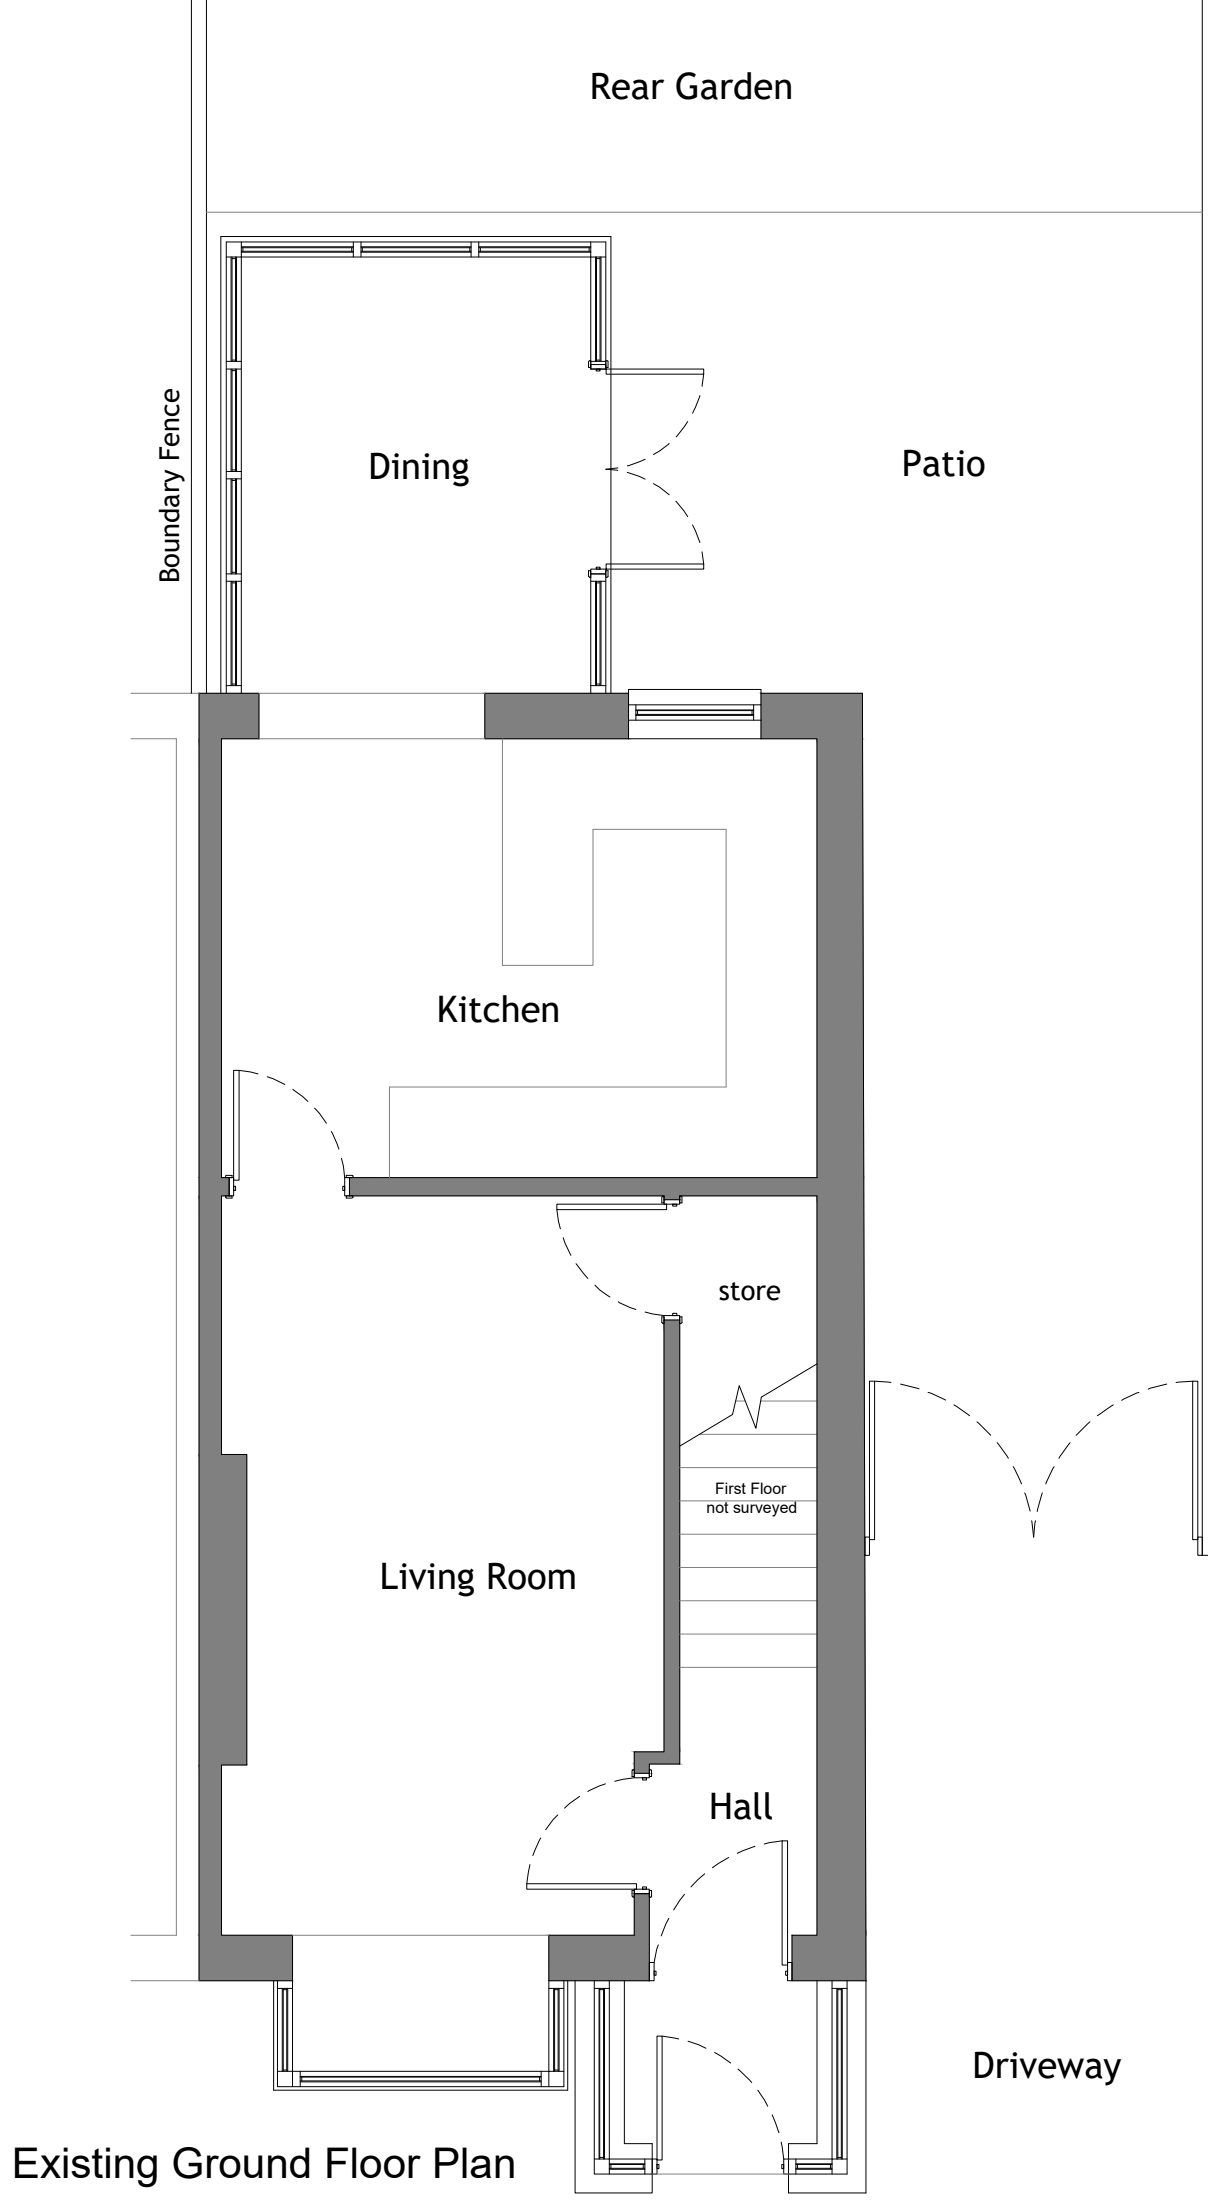

NOTES:

CLIENT -

DRAWING NO + TITLE:
Existing Floor Plan and Elevations

8 Hertford Close
Halewood
Liverpool
L26 1XY

SCALES: 1:50 / 1:100	PAGE SIZE: A3
DRAWN BY: LS	DATE 12/02/2021


ARCHITEVO