



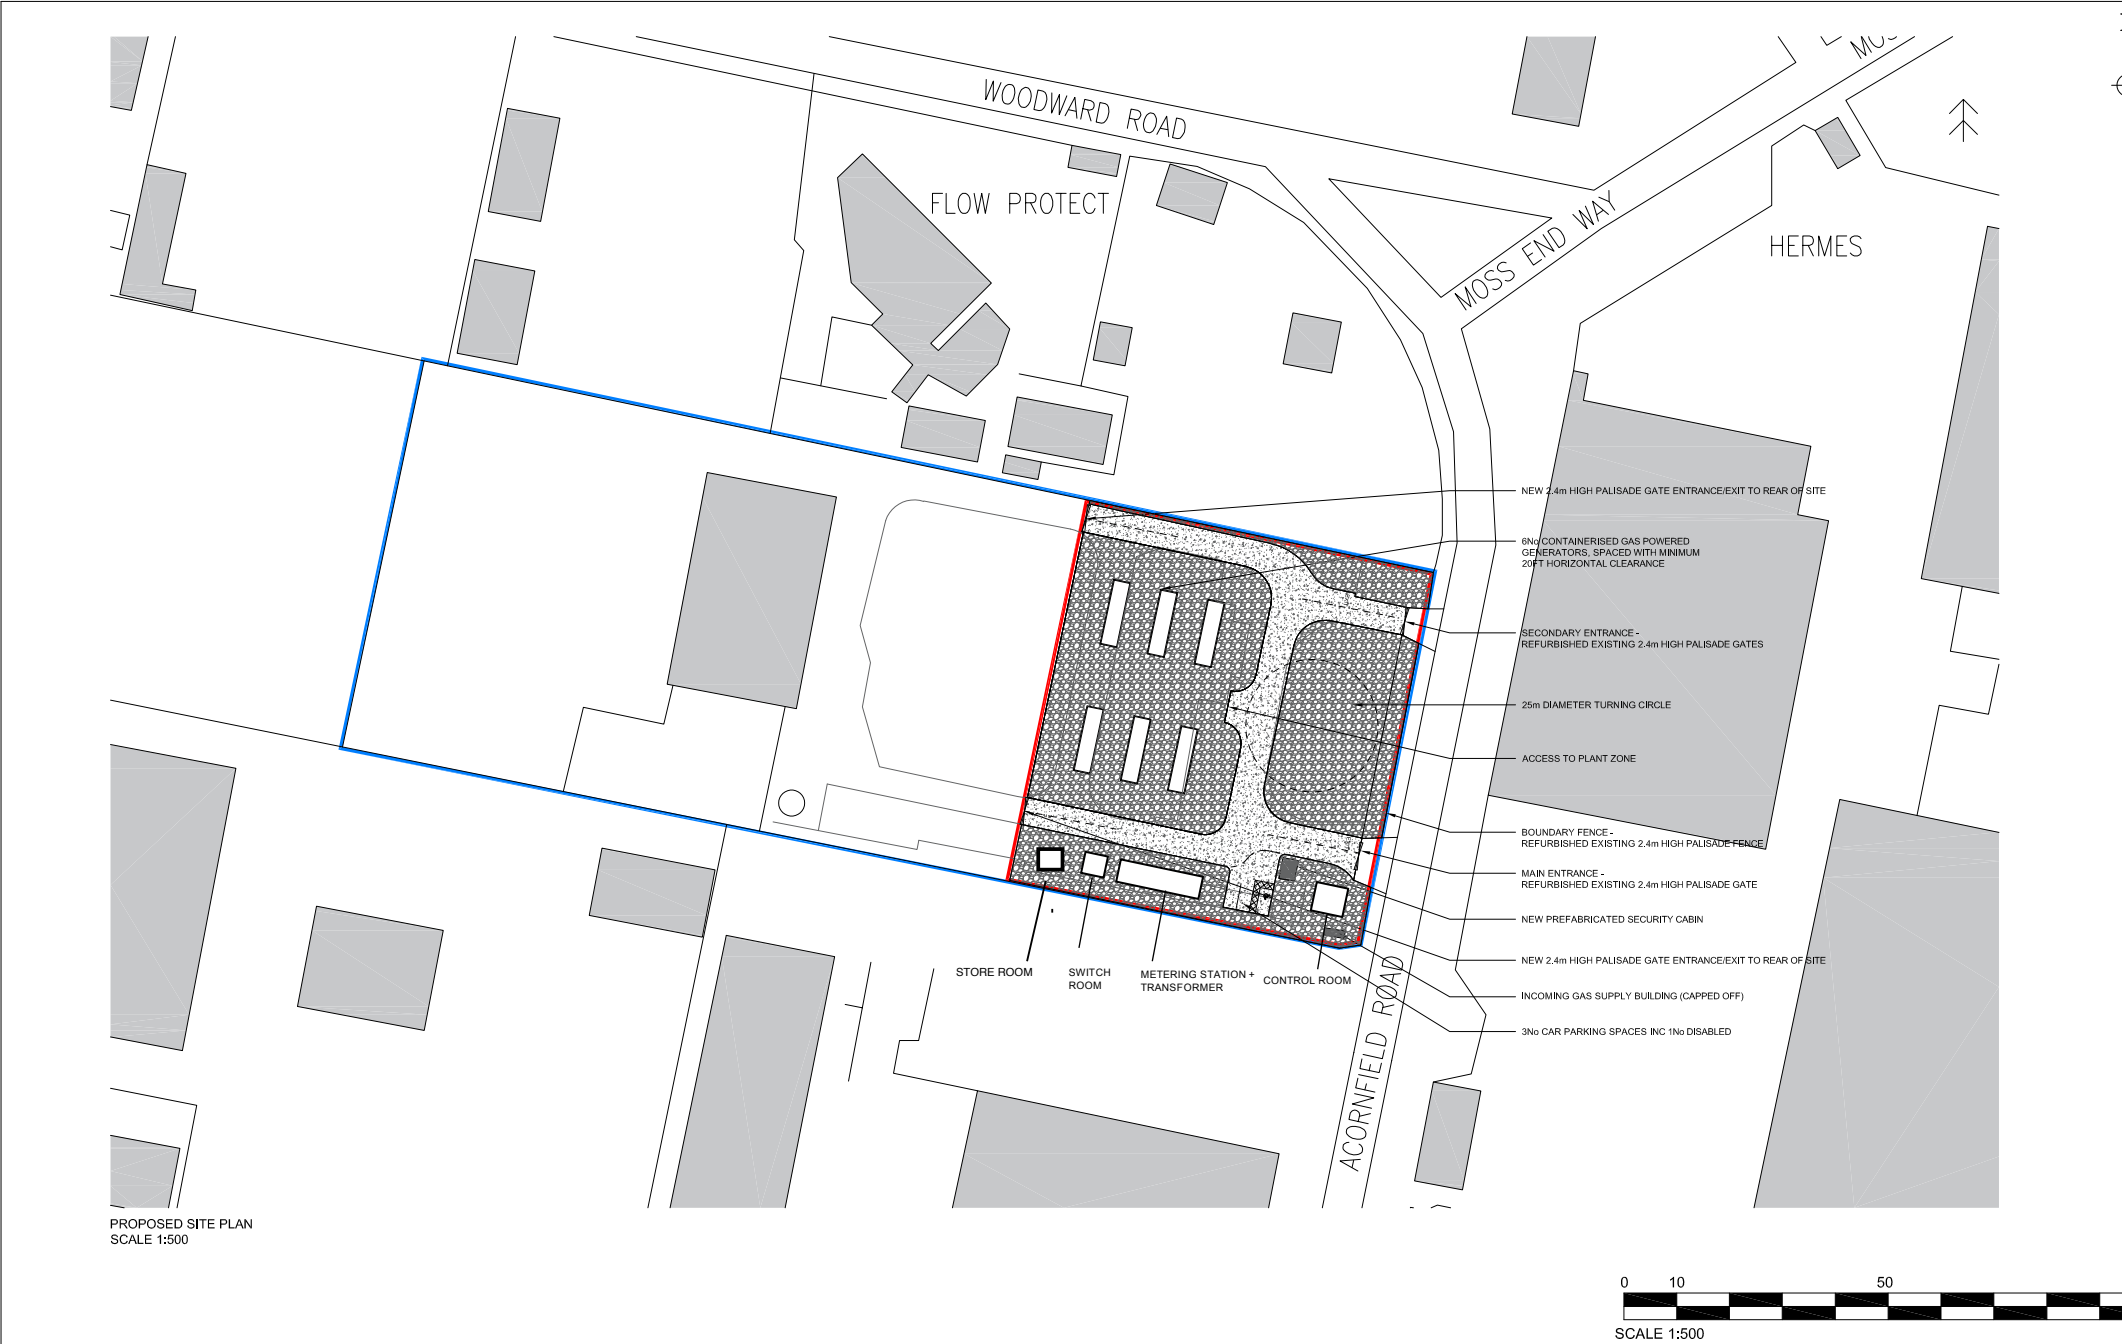

PROPOSED SITE PLAN
SCALE 1:500

 

GENERAL NOTES:

DAY Architectural Ltd accepts no responsibility for any costs, losses or claims whatsoever arising from these drawings, specifications and related documents unless there is full compliance with the Client or any unauthorised user of the following:

1. All boundaries, dimensions and levels are to be checked on site before construction and any discrepancies reported to the Architect / Designer.

2. Partial Review: Any discrepancies with site or other information to be added to the Architect / Designer and decision and / or approval to be sought before the implementation of the work.

3. Block and site plans are reproduced under license from the Ordnance Survey.

4. Do not scale the drawing.

5. For the purpose of coordination, all relevant parties must check this information prior to implementation and report any discrepancies to the Architect / Designer.

LINE TYPE KEY

SITE BOUNDARY -

14,493sqm / 3,6 Acres

APPLICATION BOUNDARY -

4,882 sqm / 1,2 Acres

CLIENT

Insynch Energy Services LTD

PROJECT

Acornfield Road, Kirby

DRAWING

Proposed Site Layout

SCALE

1:500

PAPER SIZE

A1

DATE

15/04/2021

DRAWN BY

MDB

DAY DRAWING NO.

1185-21-XX-00-DR-A-0004

REVISION

B

PROJECT NO.

1185-21

DRAWING STATUS

PLANNING

Revise conditions to the standards to be applied

1:0161 834 9703

W: www.day-architectural.com

DAY

DAY Architectural Ltd,
Studio 1, Lancaster Buildings,
77 Okegate, Manchester, M3 2BW