




All dimensions to be checked on site.

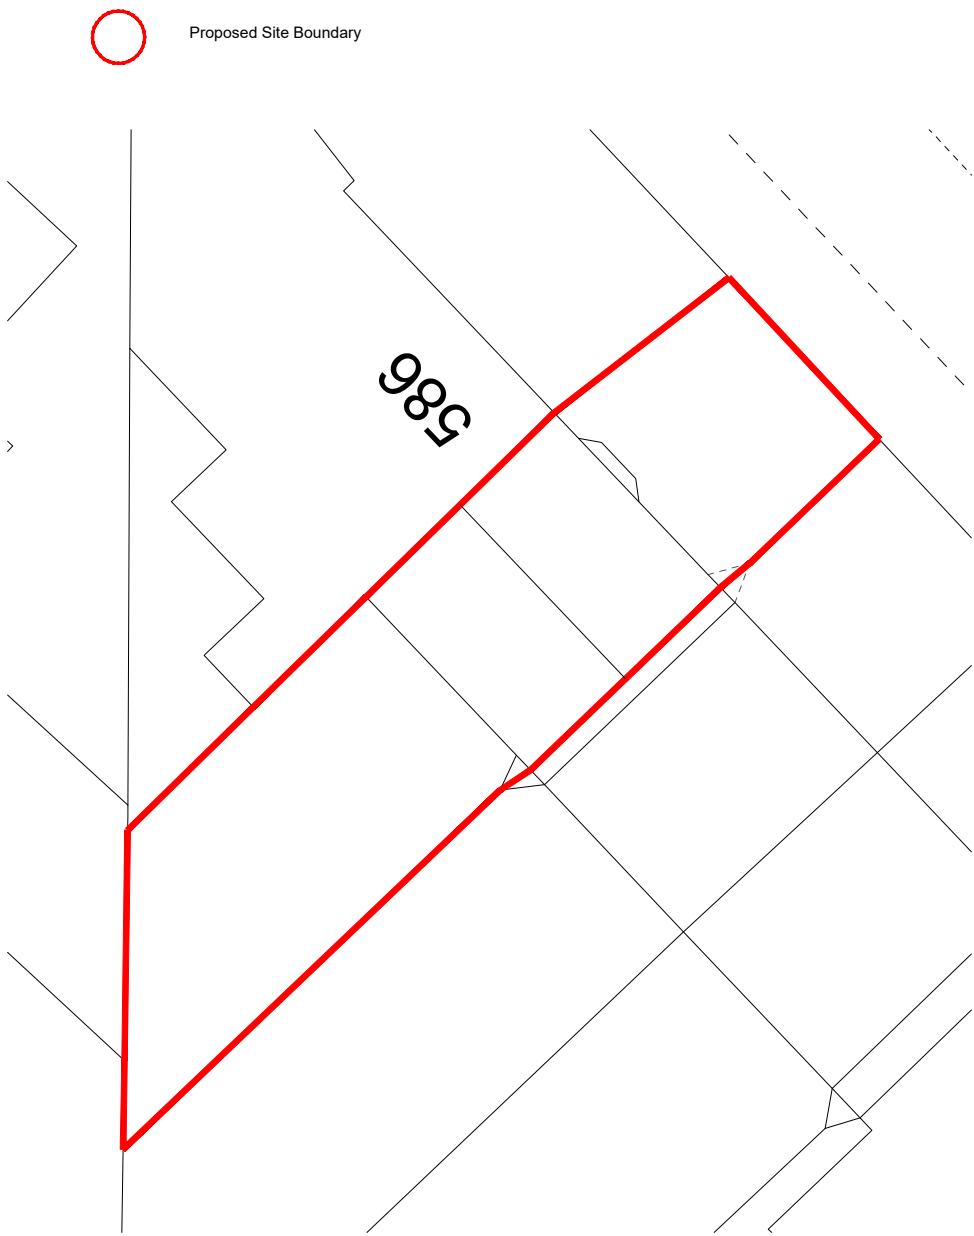

Existing Site Plan
Scale 1:500

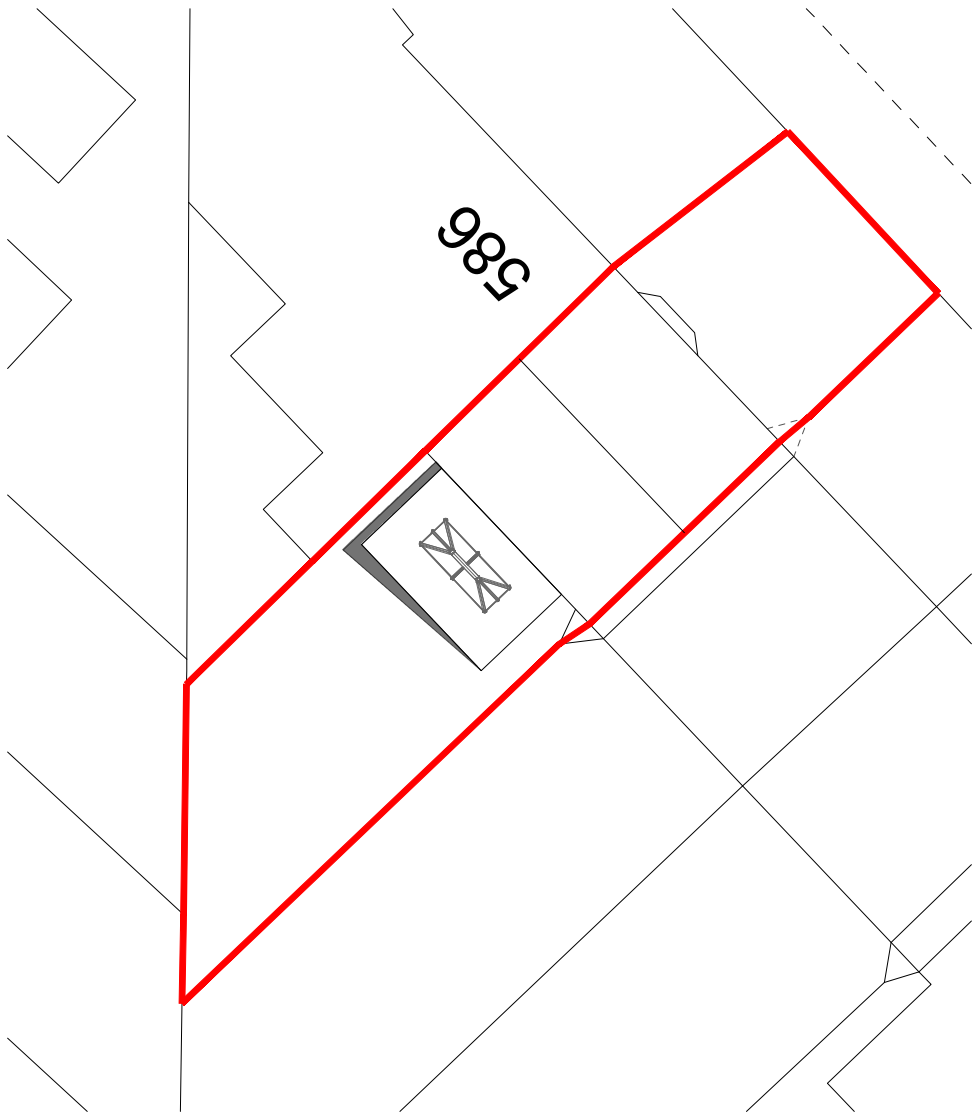

Proposed Site Plan
Scale 1:500

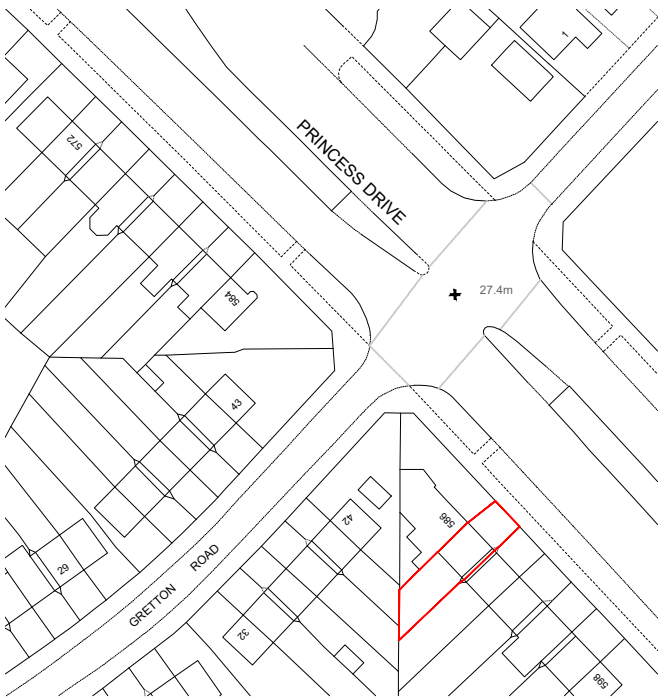

Location Plan
Scale 1:1250

Site.	588 Princess Drive
Drawing Title	Exisintg/ Proposed Plans
Dwg. no	COL
Date	MAY 22
Scale	1:50
Rev	