



All dimensions to be checked on site.

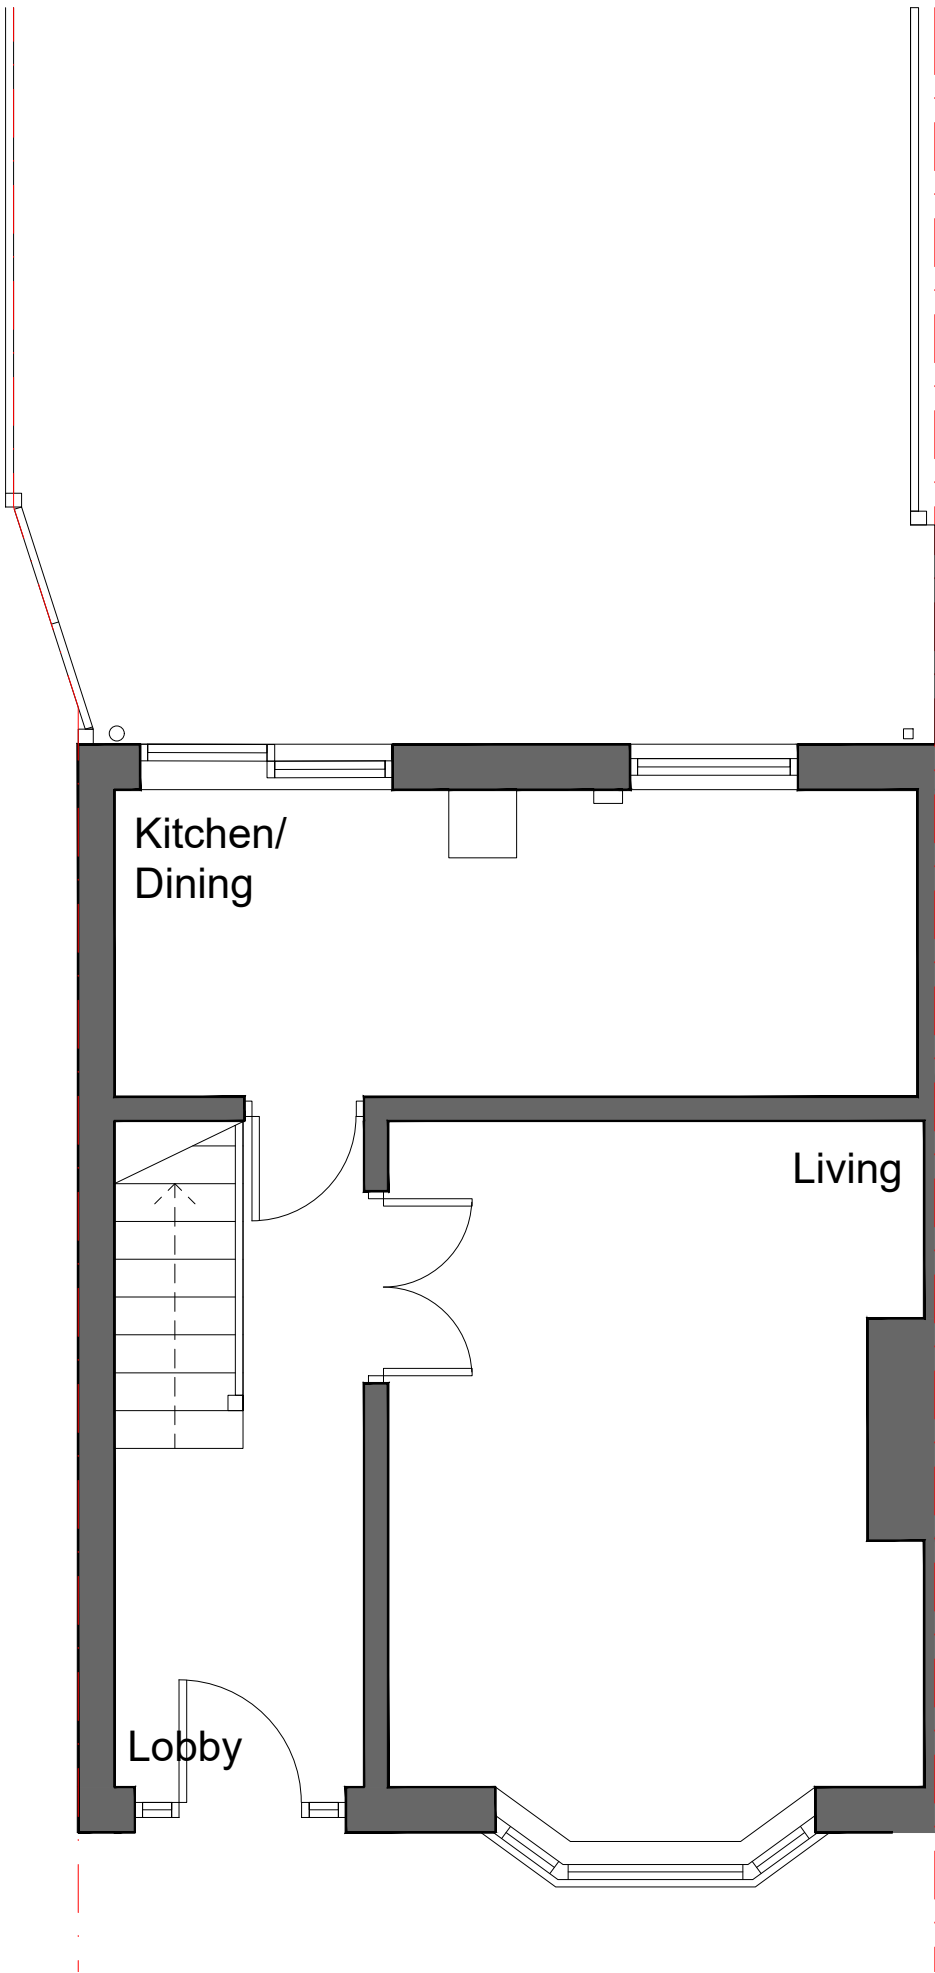

Existing Ground Floor Plan
Scale 1:50

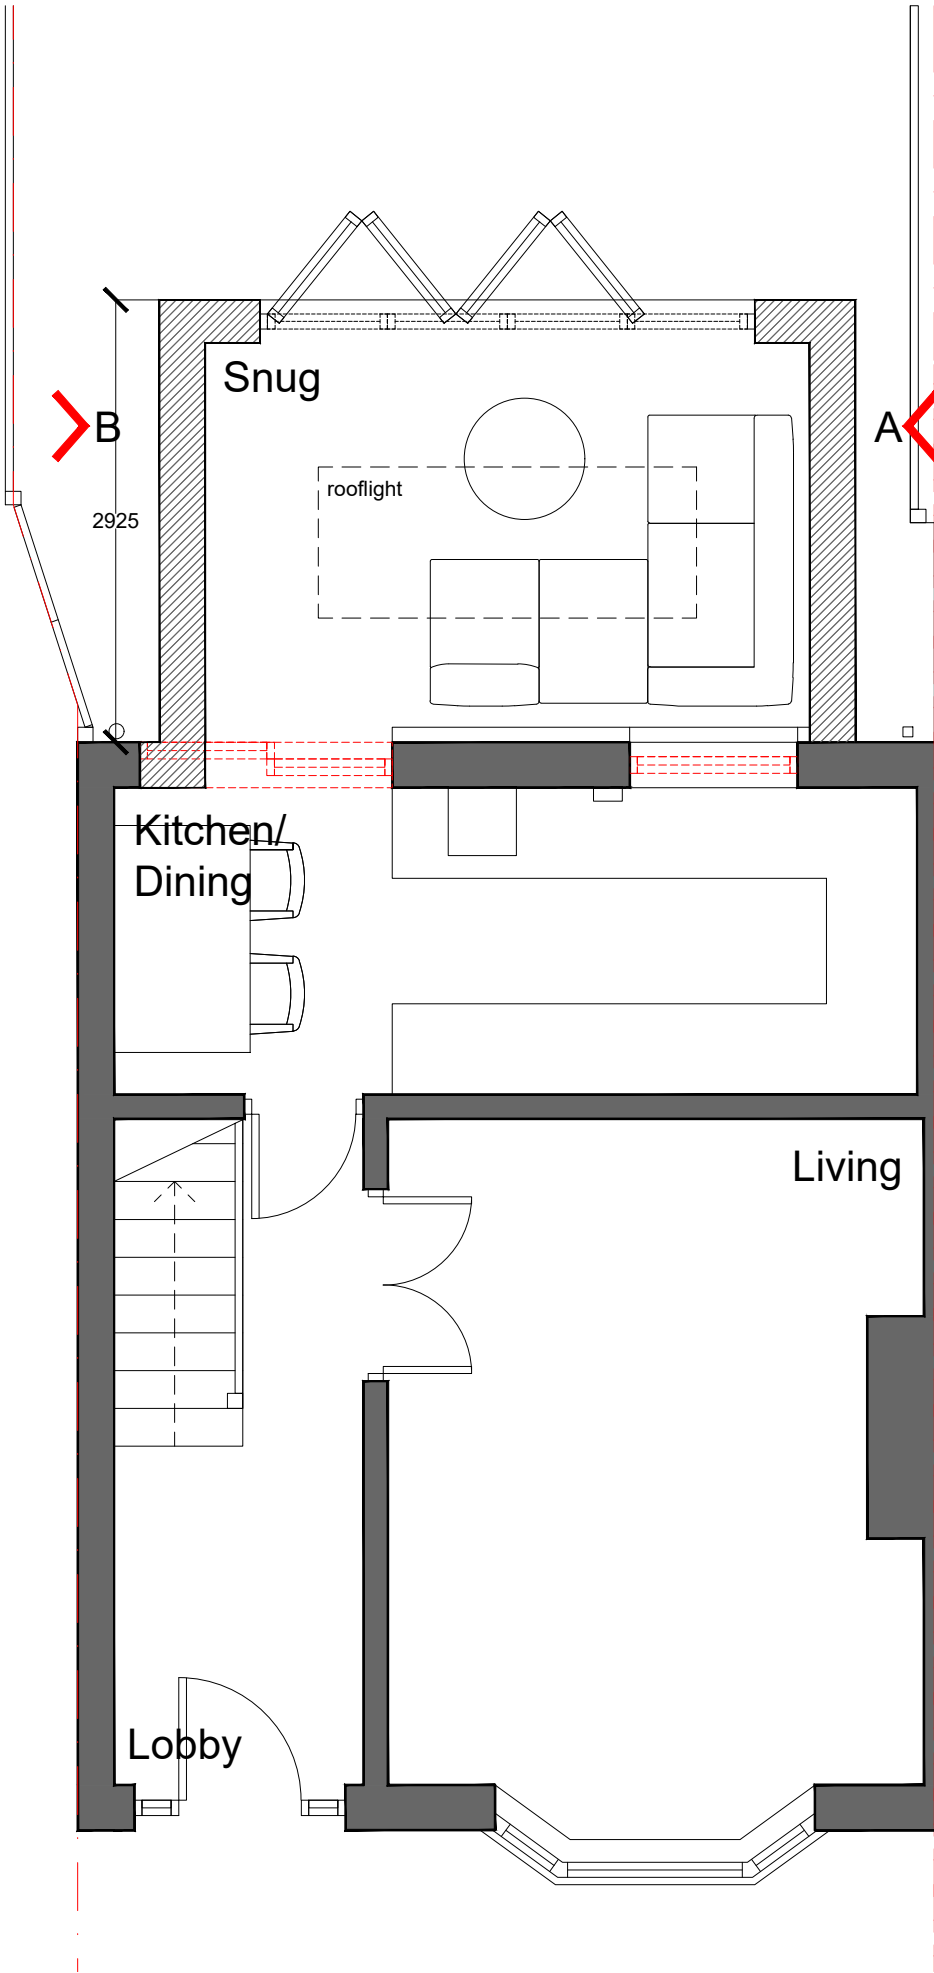

Proposed Ground Floor Plan
Scale 1:50

Site.	588 Princess Drive
Drawing Title	Exisintg/ Proposed Plans
Dwg. no	COL
Date	MAY 22
Scale	1:50
Rev	