


1. THIS DRAWING MUST NOT BE SCALED
2. THIS DRAWING IS TO BE READ IN CONJUNCTION WITH ALL OTHER PROJECT DRAWINGS
3. ALL DETAILS AND DRAWINGS MUST BE READ IN CONJUNCTION WITH THE CONSTRUCTION SPECIFICATION

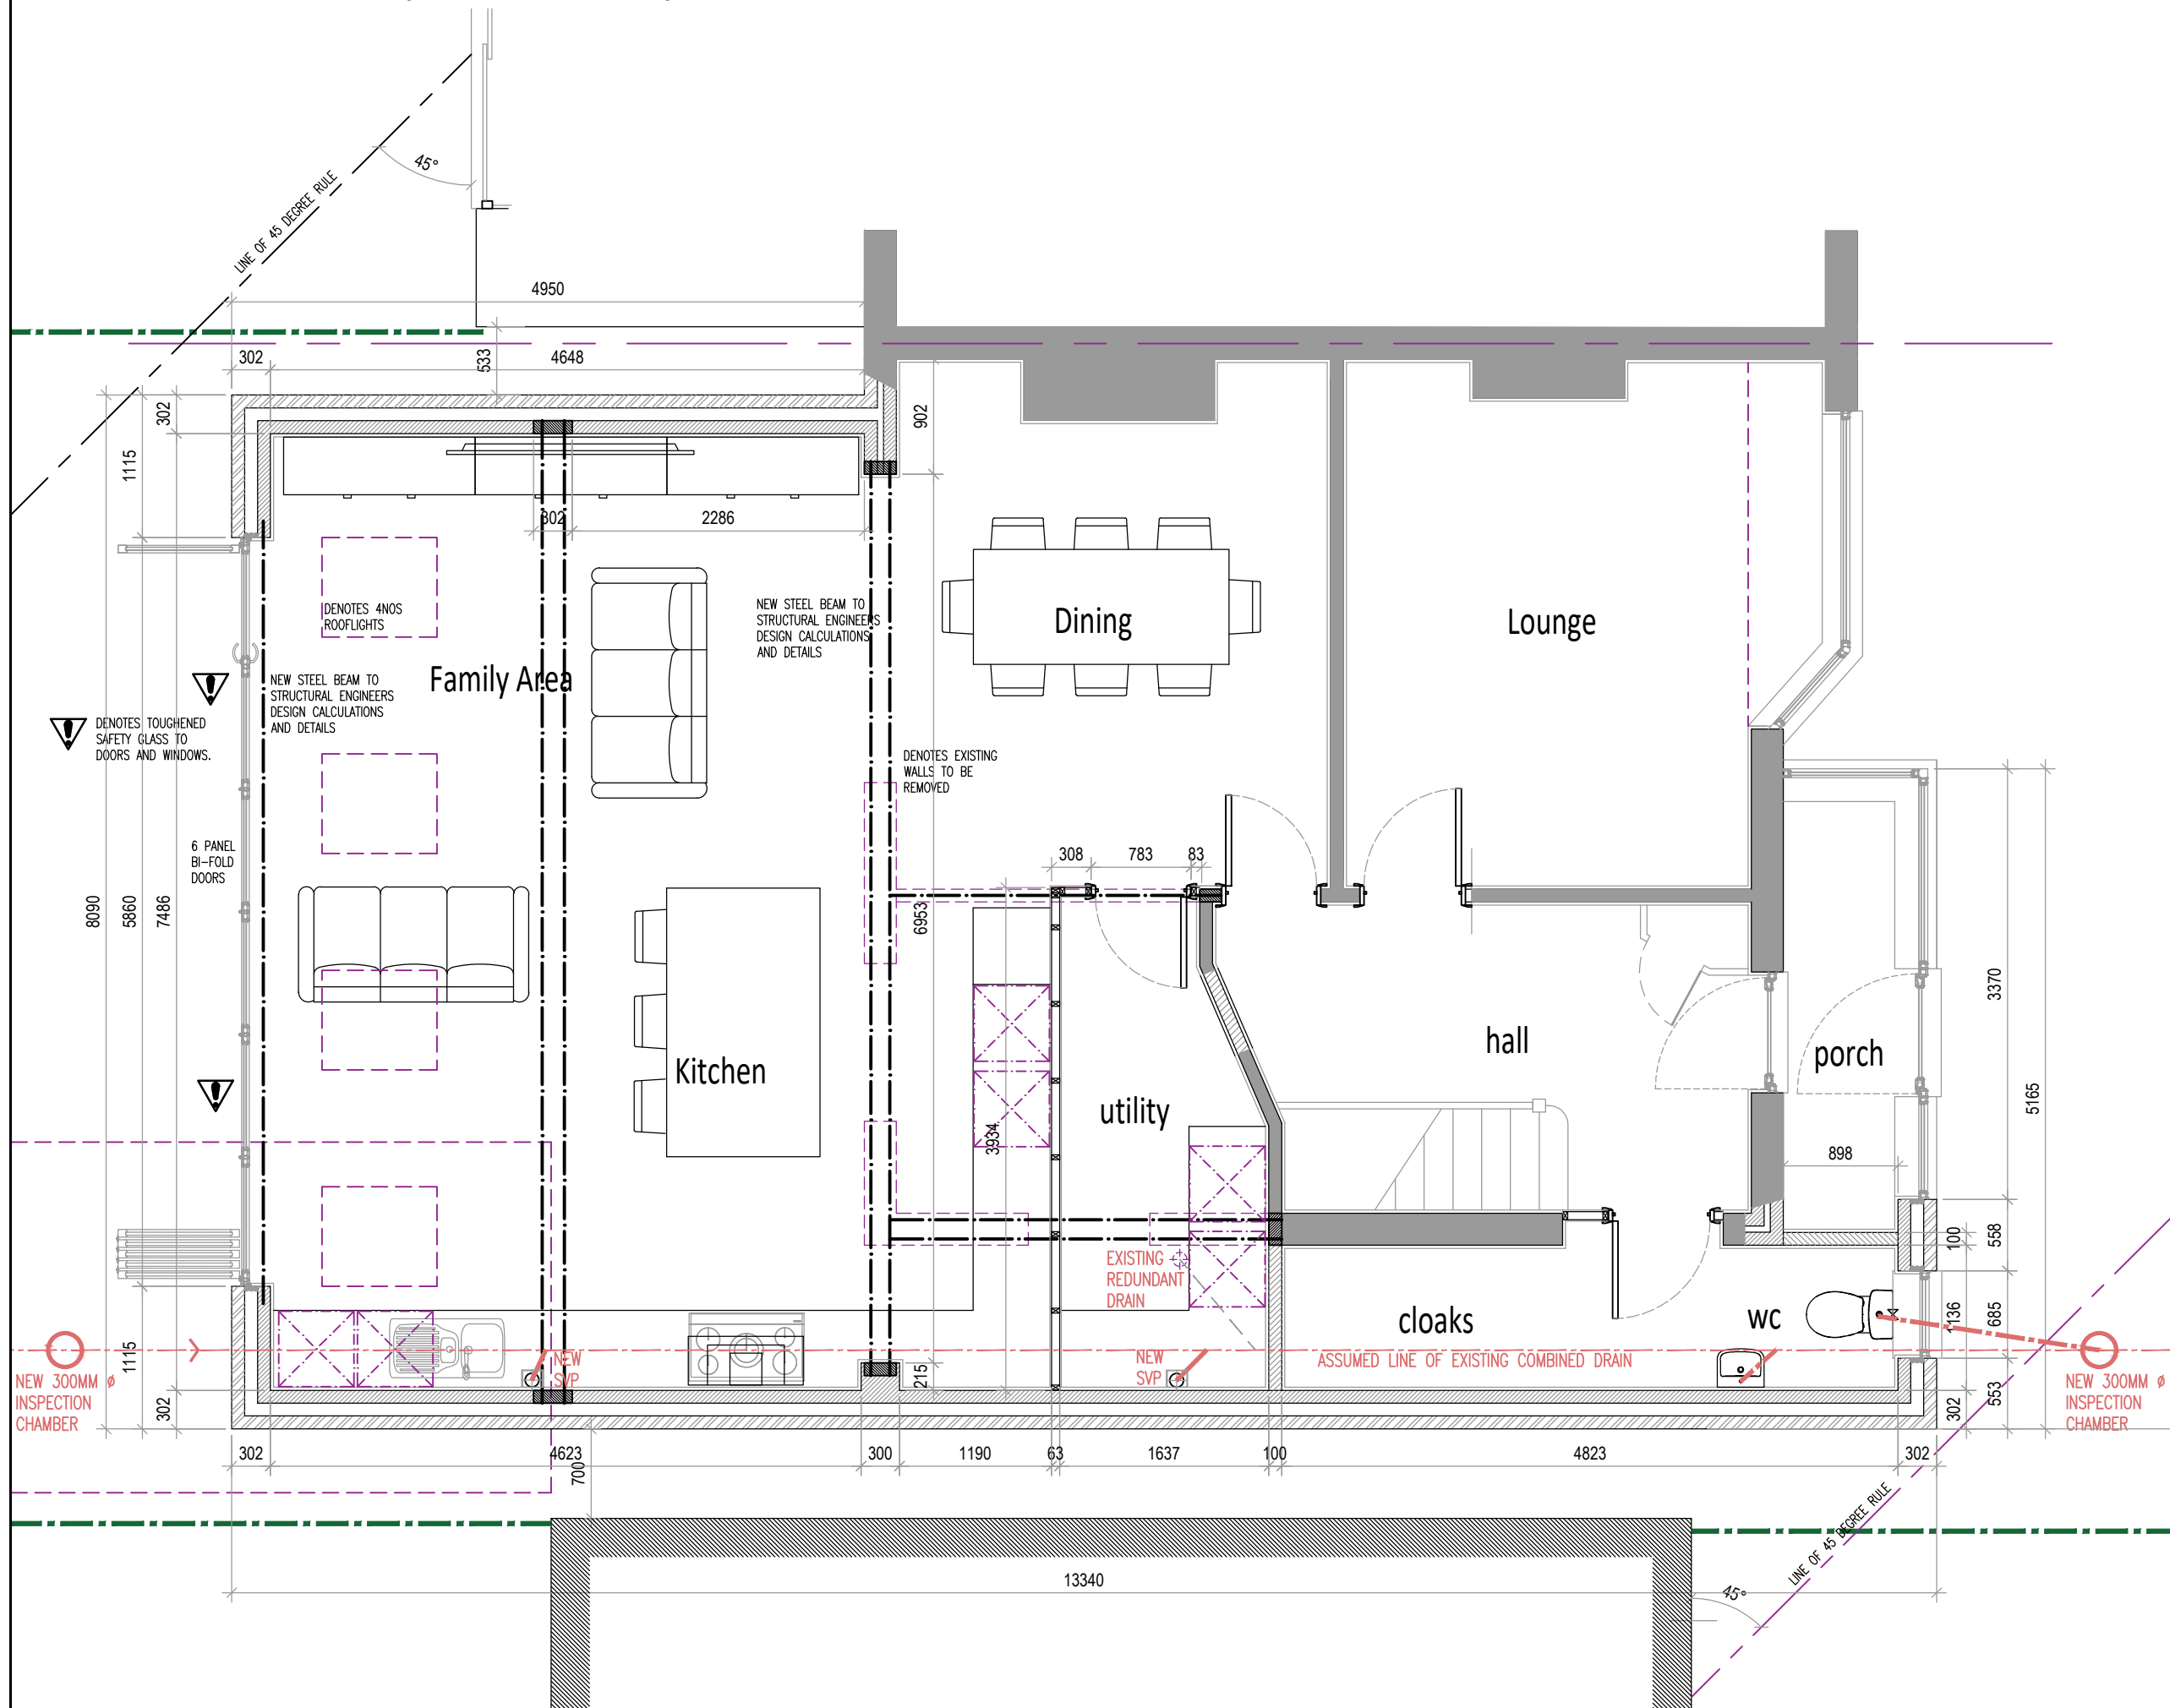

Rev	Date	Revision
NPA Architectural architectural services 38 Churchlands Lane, Standish, Wigan, Lancs WN6 0XU mob : 07810 247612 e-mail : nparchitectural@gmail.com		
Client: Mr & Mrs T Starkey 25 Laurel Grove Huyton, Liverpool L36 5UD		
Title Proposed ground floor plan		
Scale	1:50 @A3	
Date	31.05.2026	
Drg No NPA 314. A02		Rev -