


scale bar 1:50

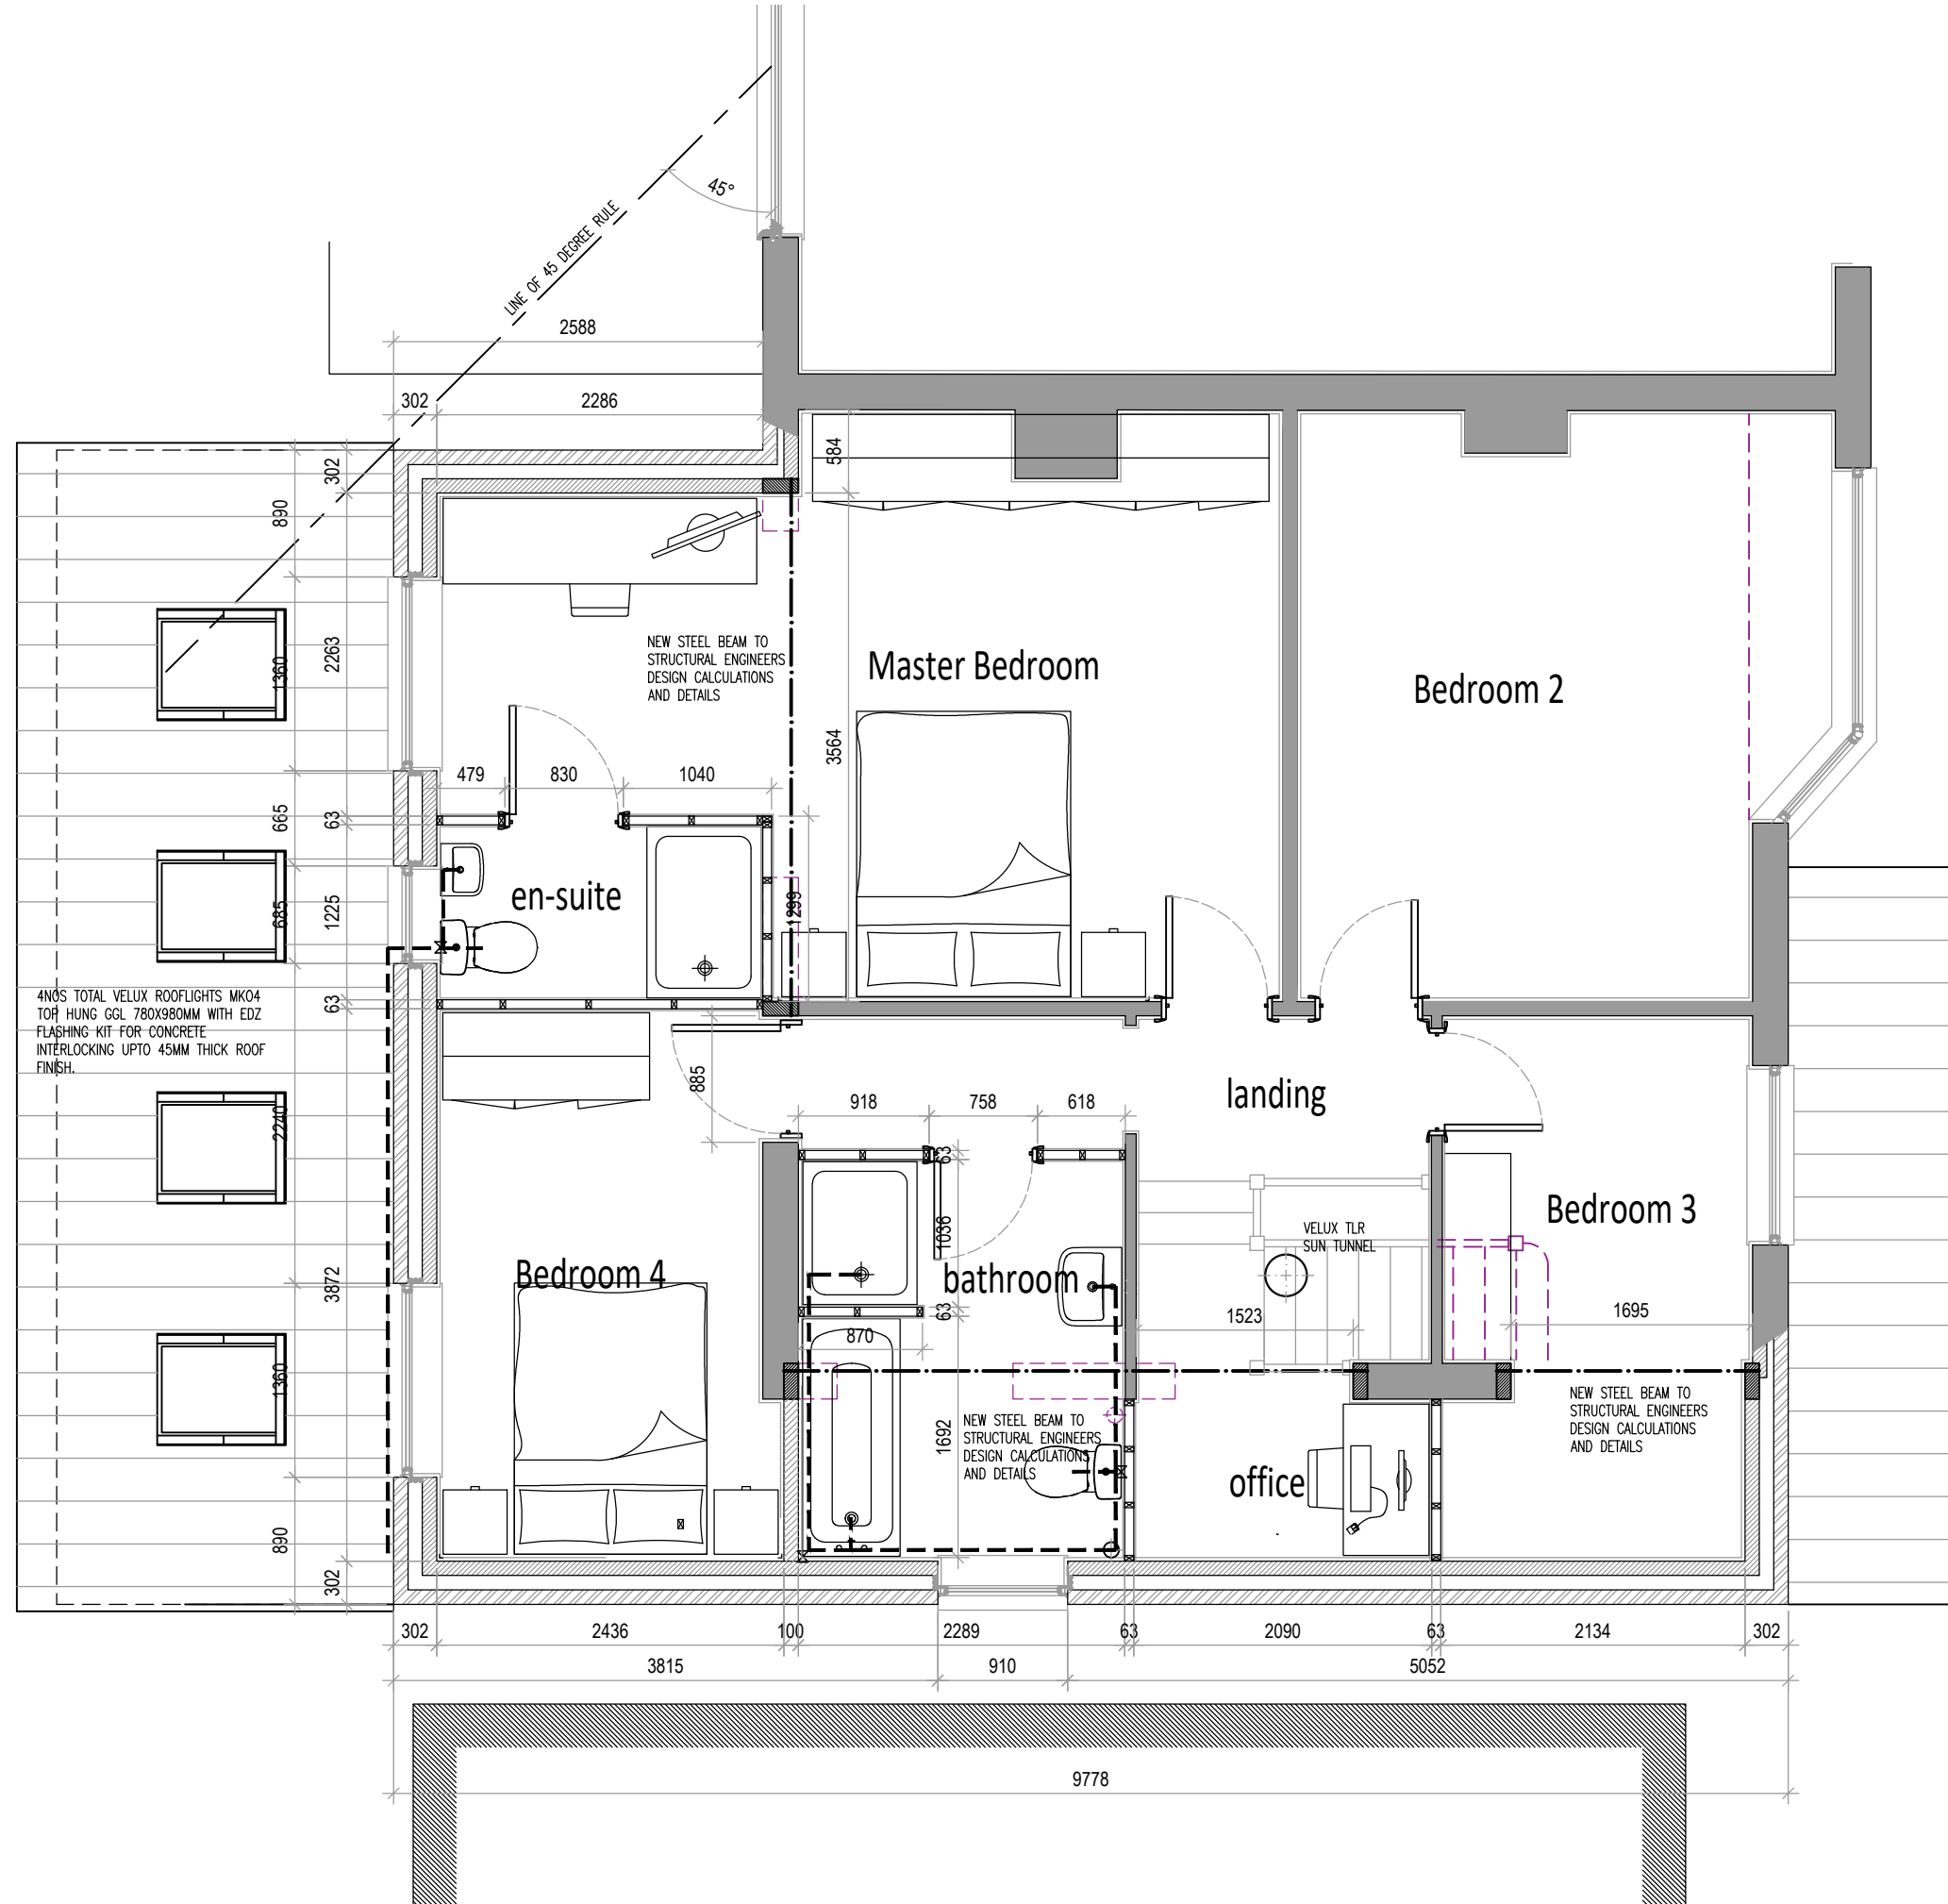

NOTES:

1. THIS DRAWING MUST NOT BE SCALED
2. THIS DRAWING IS TO BE READ IN CONJUNCTION WITH ALL OTHER PROJECT DRAWINGS
3. ALL DETAILS AND DRAWINGS MUST BE READ IN CONJUNCTION WITH THE CONSTRUCTION SPECIFICATION



Rev	Date	Revision
-----	------	----------

NPArchitectural
architectural services
38 Churchlands Lane, Standish, Wigan, Lancs WN6 0XU
mob : 07810 247612 e-mail : nparchitectural@gmail.com

Client:

Mr & Mrs T Starkey
25 Laurel Grove
Huyton, Liverpool
L36 5UD

Title

Proposed first floor plan

Scale	1:50 @A3
-------	----------

Date	31.05.2026
------	------------

Drg No

NPA 314. A03

Rev

—