



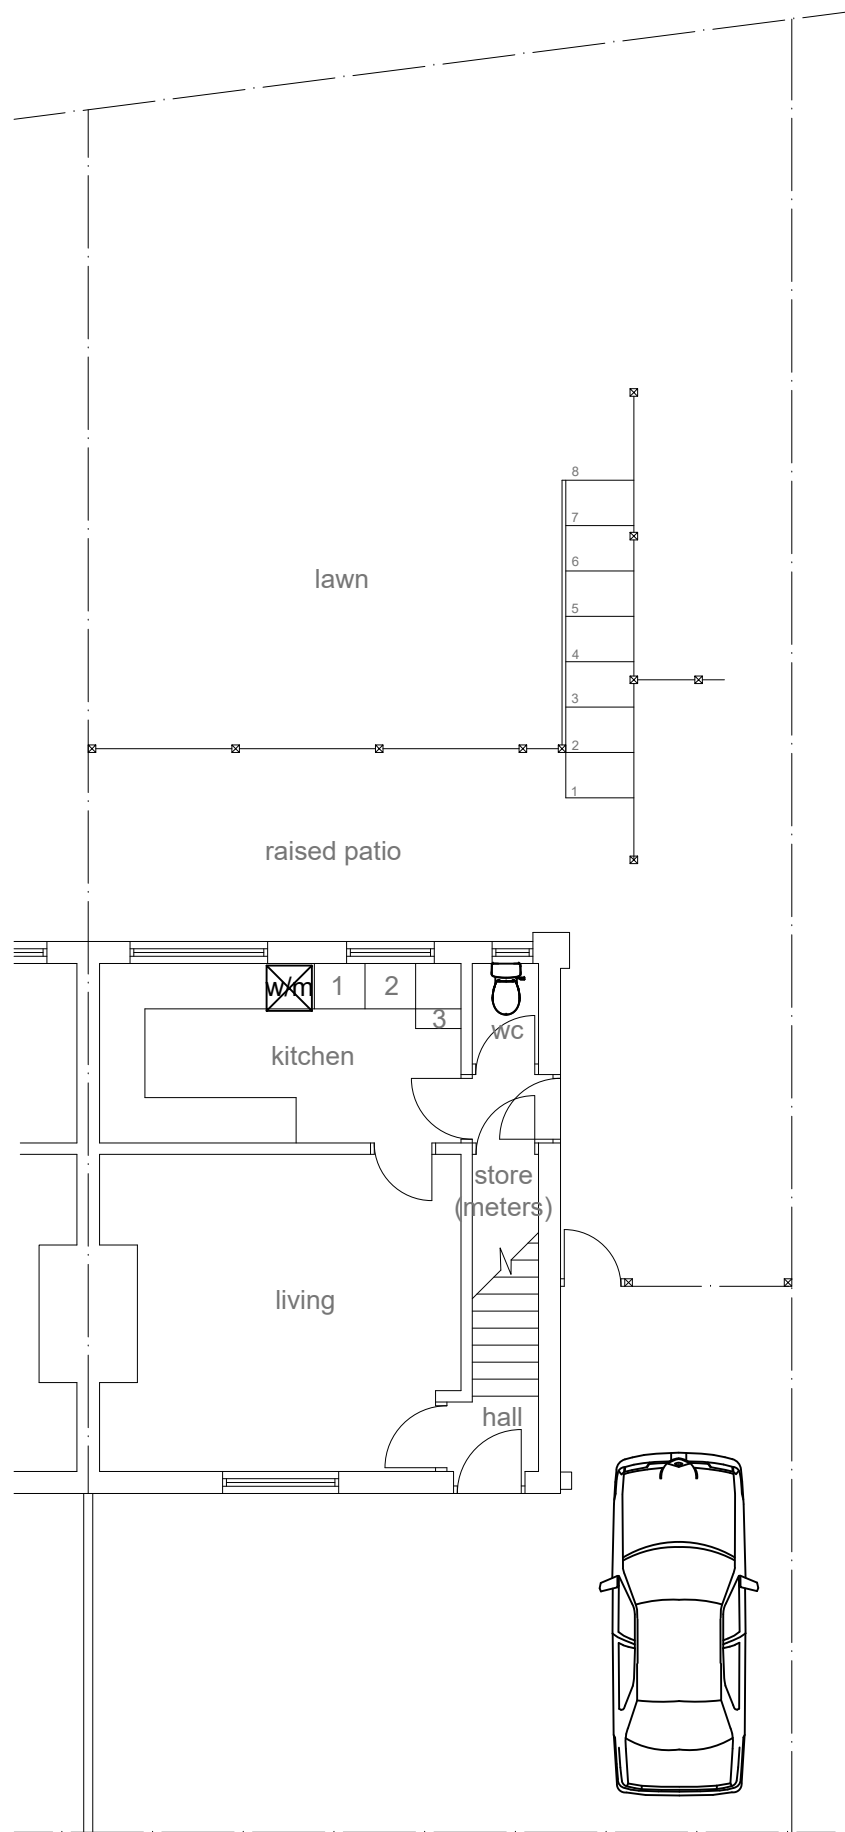



Existing front elevation @ 1:100 scale

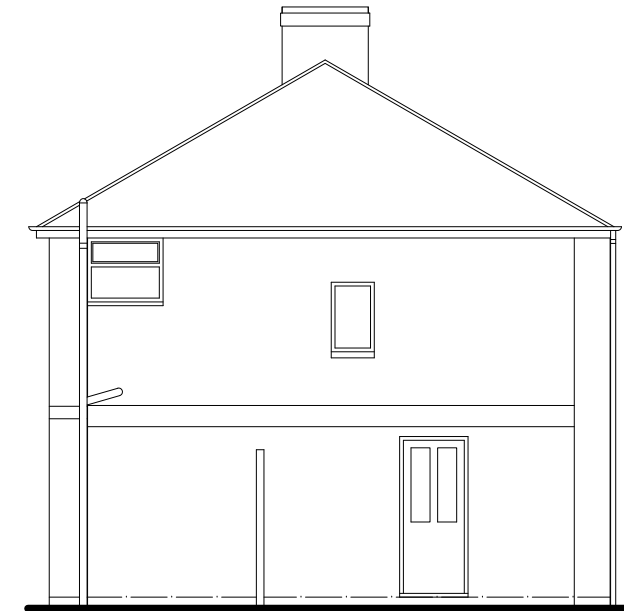

Existing side (west) elevation @ 1:100 scale



Existing rear elevation @ 1:100 scale

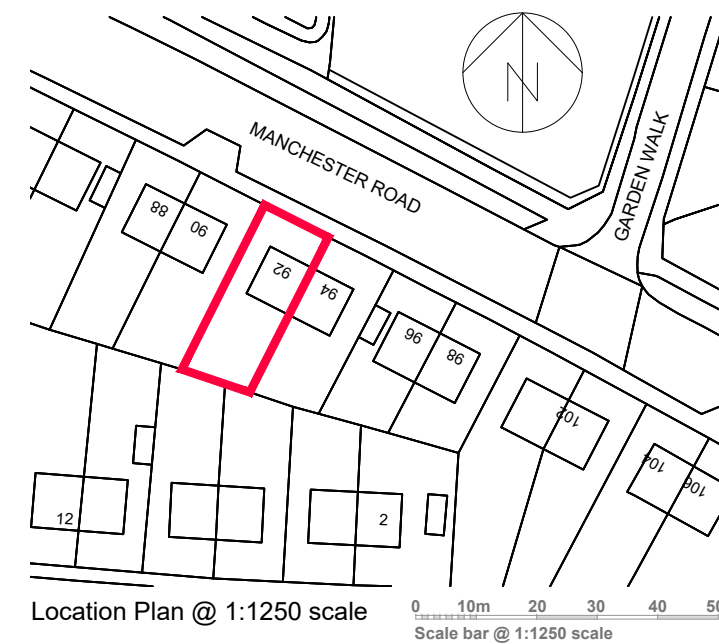 

|                                               |               |
|-----------------------------------------------|---------------|
| Project:                                      |               |
| PROPOSED SINGLE STOREY SIDE BEDROOM EXTENSION |               |
| at:                                           |               |
| 92 MANCHESTER ROAD                            |               |
| PRESCOT, L34 1NQ                              |               |
| for:                                          |               |
| Mstr. BOBBY BAILEY                            |               |
| EXISTING LAYOUT & LOCATION PLAN               |               |
| Scale:                                        | Date:         |
| 1:100 & 1:1250                                | February 2026 |
| Drawing Number:                               | Revision:     |
| 511129-01                                     |               |