


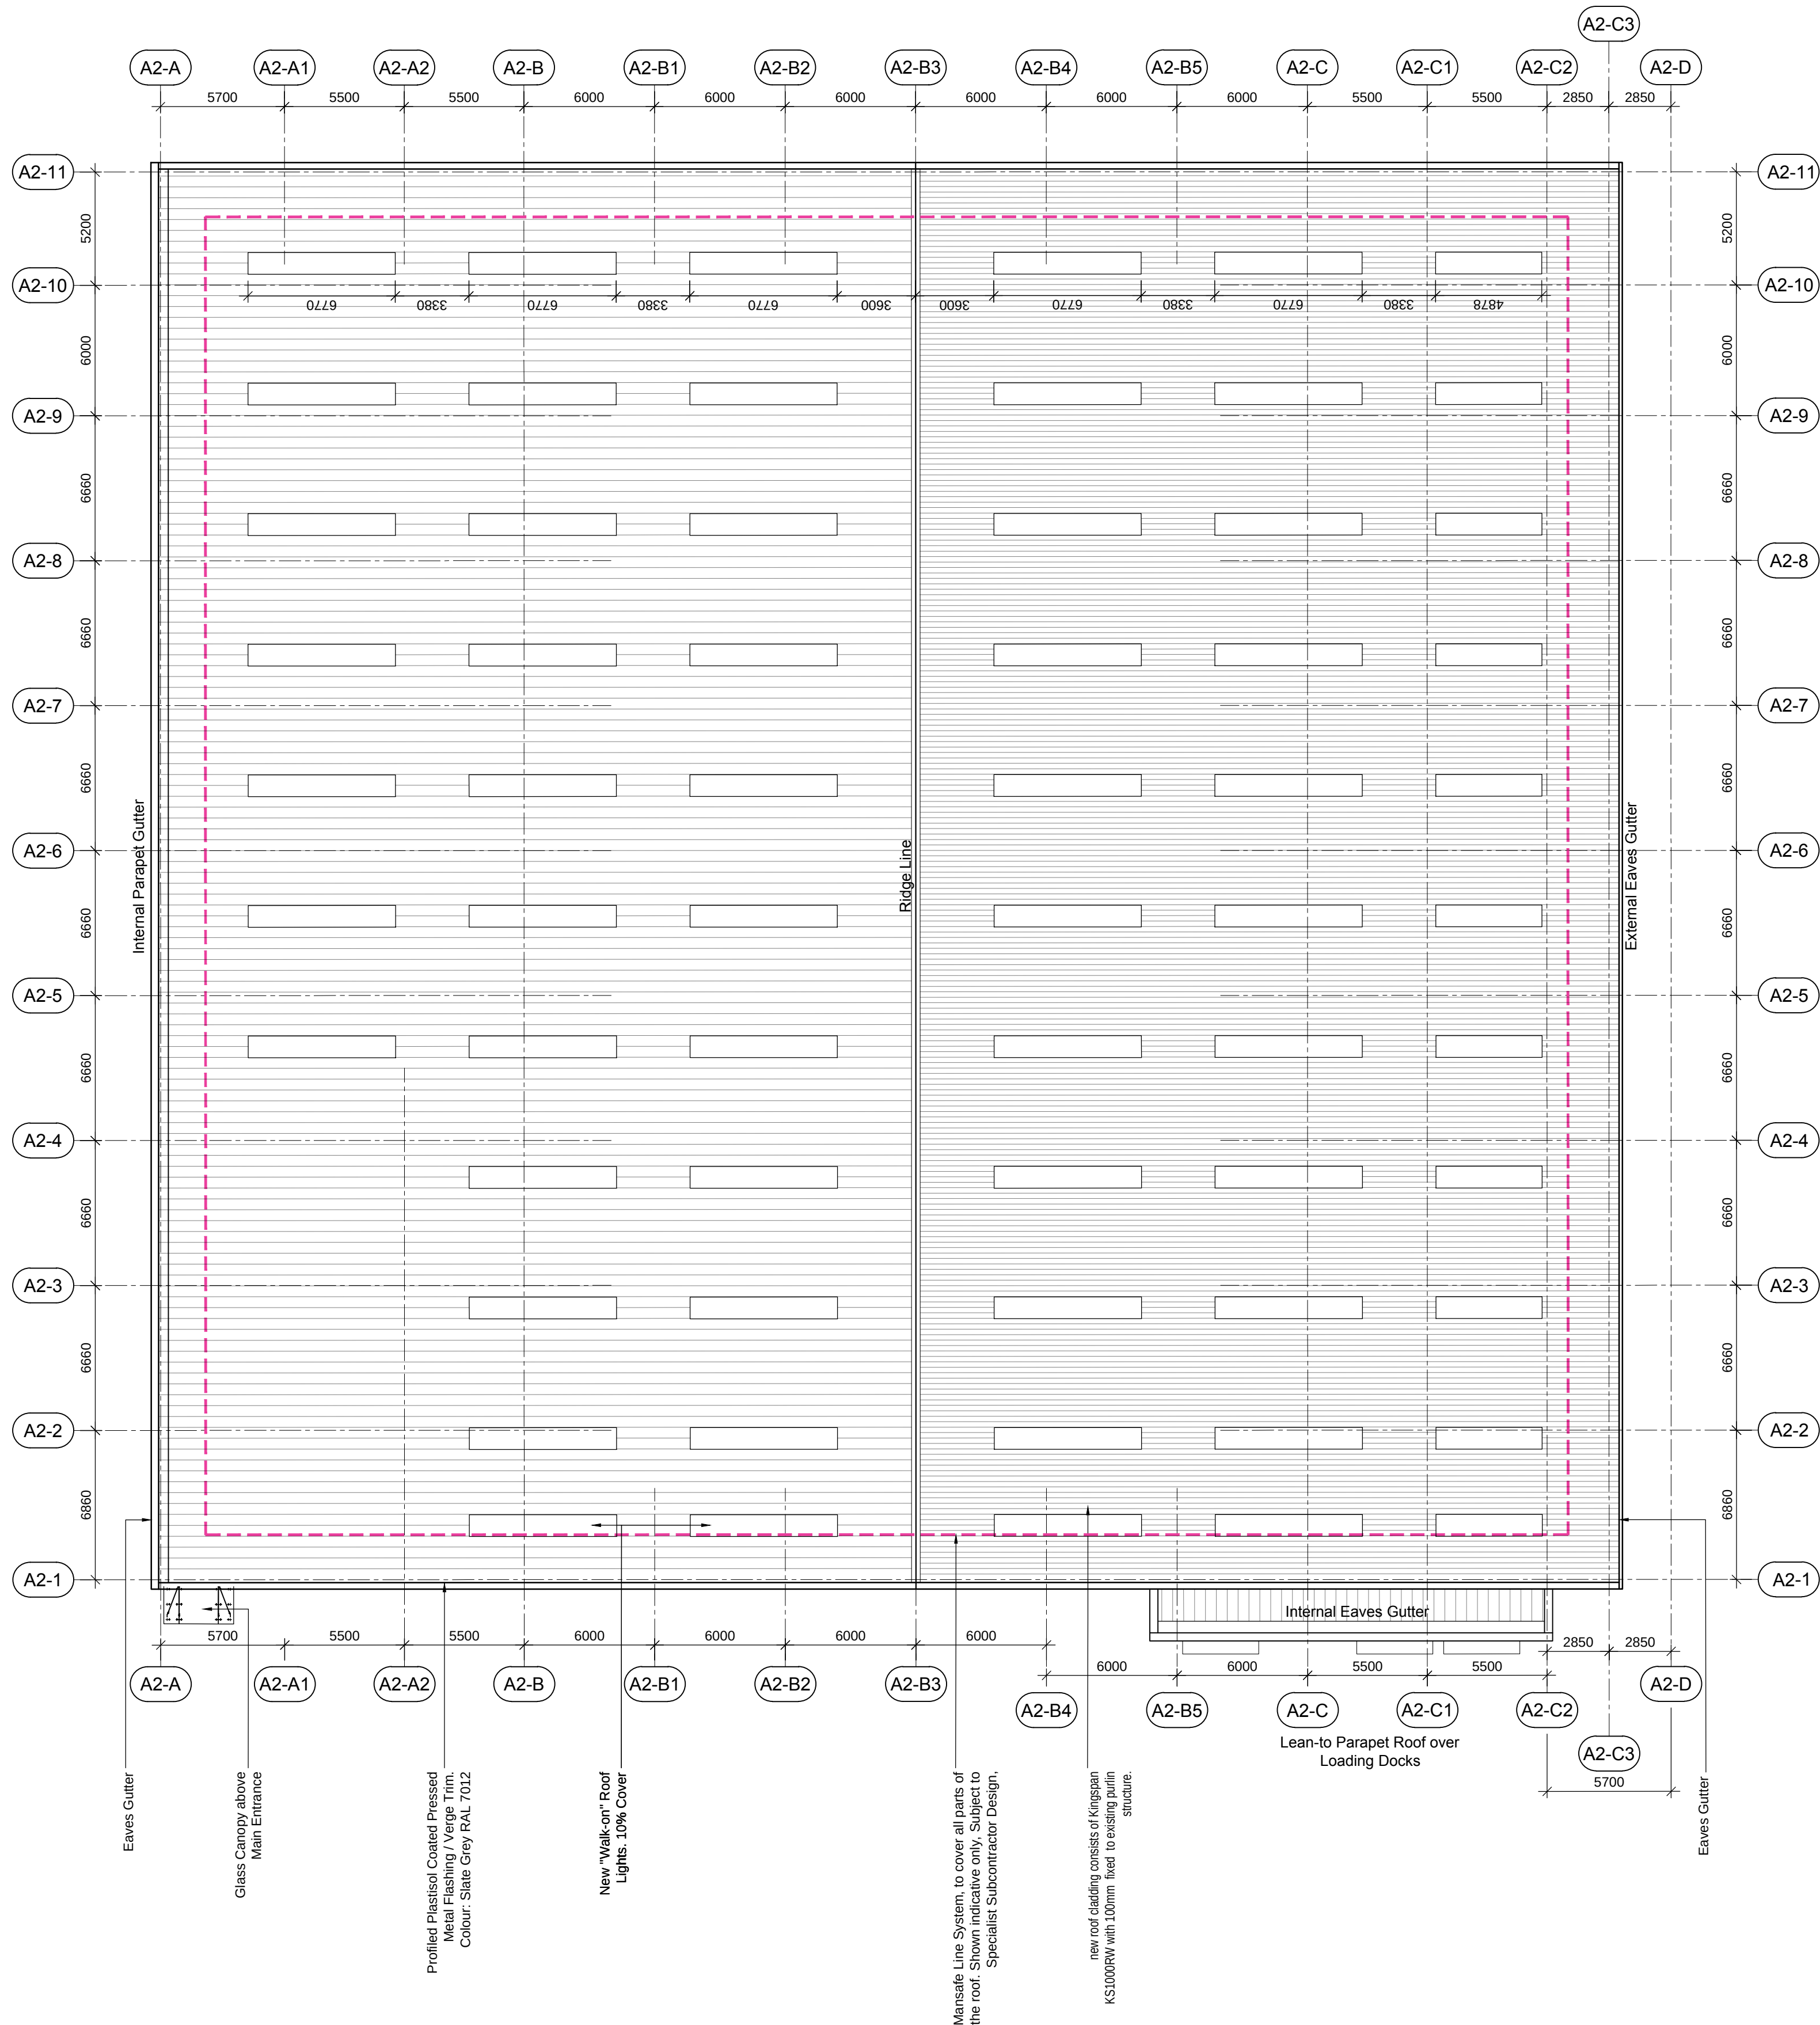

SCOPE OF WORKS:
Subject to confirmation or change but at the time this drawing was produced consisted of the following:

1. Remove roof and gutters complete.
2. new roof clad with 100mm Kingspan KS 1000 rw Composite System including insulation and appropriate fixings in strict accordance with Kingspan's own details and specification, so as to be able to receive a 30 year warranty.
3. Kingspan DLTR 10% Roof Lights, Replace ALL Gutters.
4. Install Mansafe System.

All the above is subject to specialist subcontractor design. Roof light layout shown indicative only.

no.	date	revision	by
-----	------	----------	----



aja architects
1170 Elliott Court
Herald Avenue
Coventry Business Park
COVENTRY CV5 6UB
T: 024 7625 3200
E: aja@aja-architects.com
W: www.aja-architects.com
AJA Architects is the trading style of AJA Architects Consulting Limited (a limited company no. 10692793) and AJA Architects LLP (a limited liability partnership registered in England No. OC386721).

client

DAVOS

project

Wilson Road, Huyton
Liverpool

drawing

PLANNING
Unit A2
Roof Plan

scale 1:200 @ A1 drawn ks

checked aro date 03/03/2026

no

7182 - 622

