




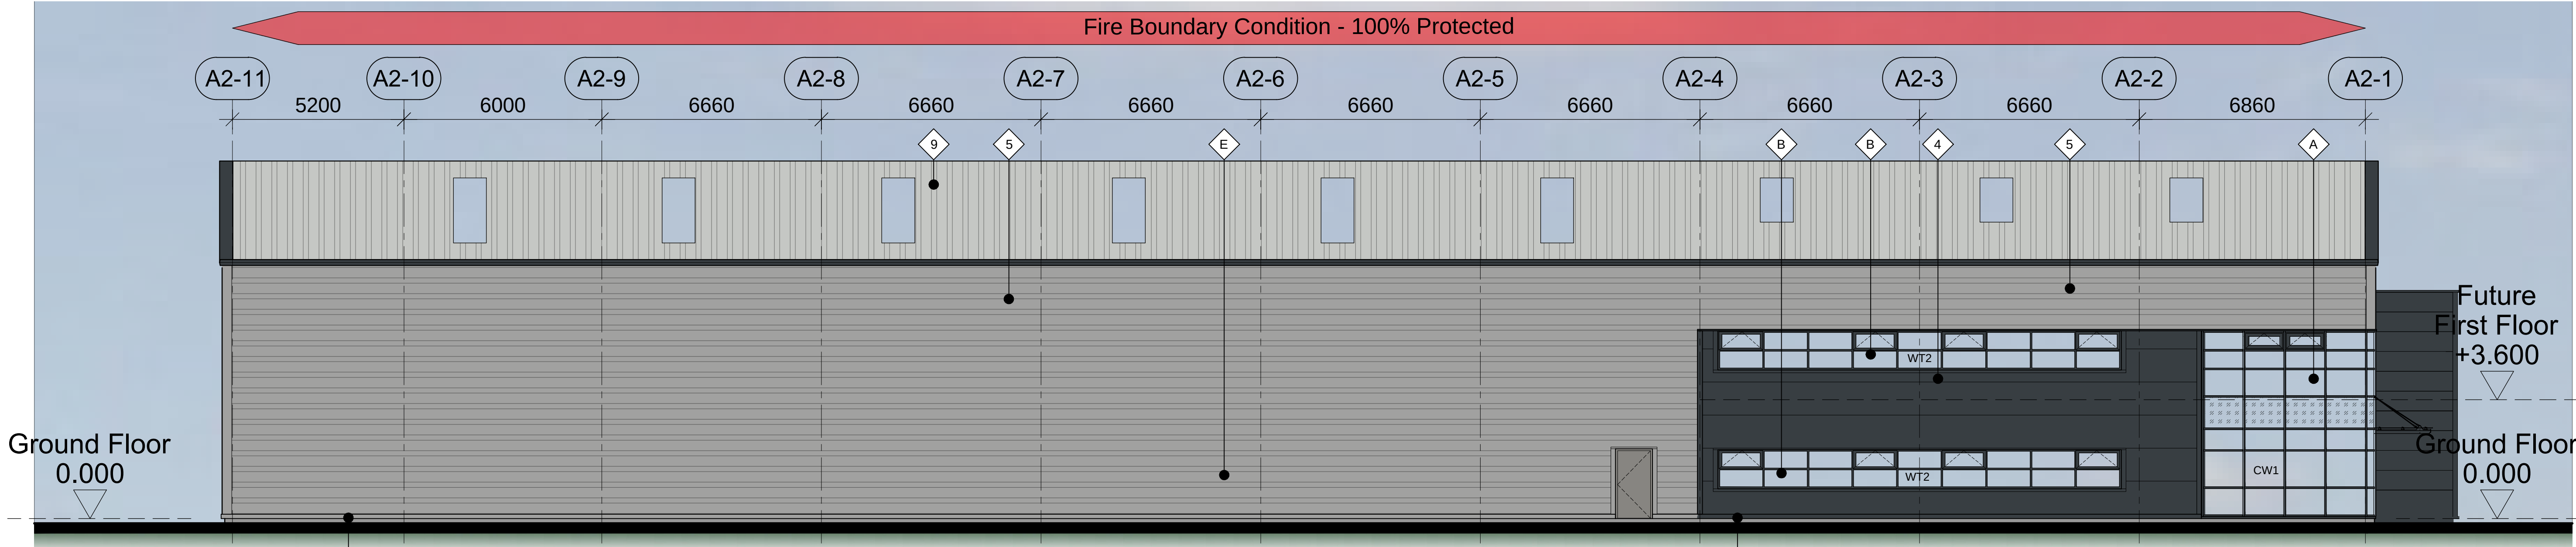


South Elevation (towards Unit A1)

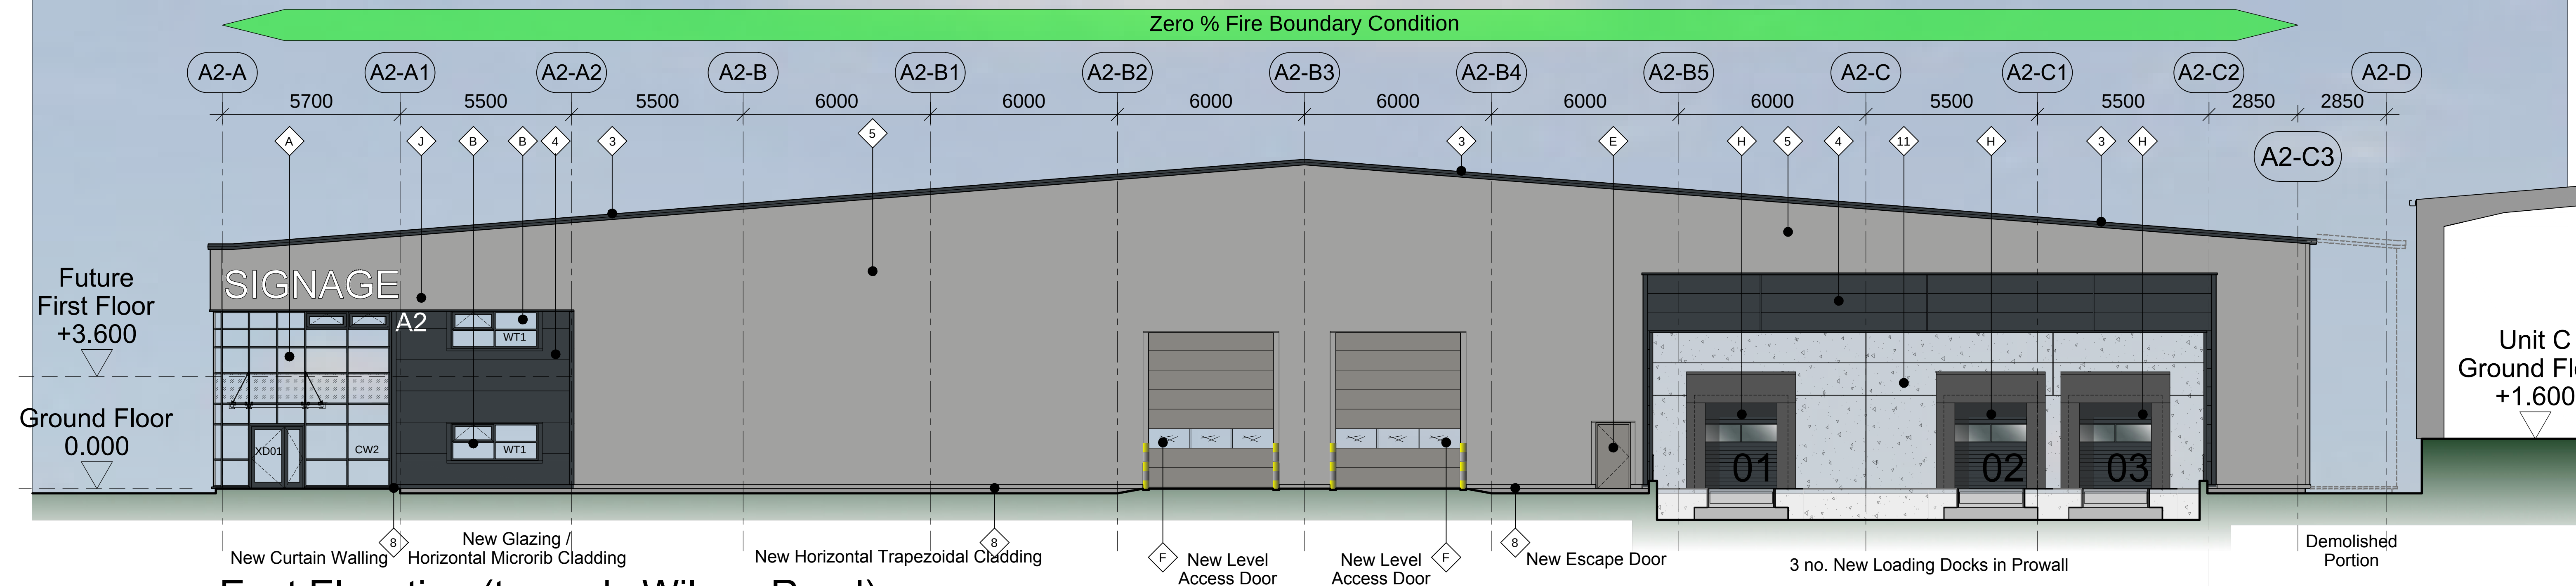

East Elevation (towards Wilson Road)

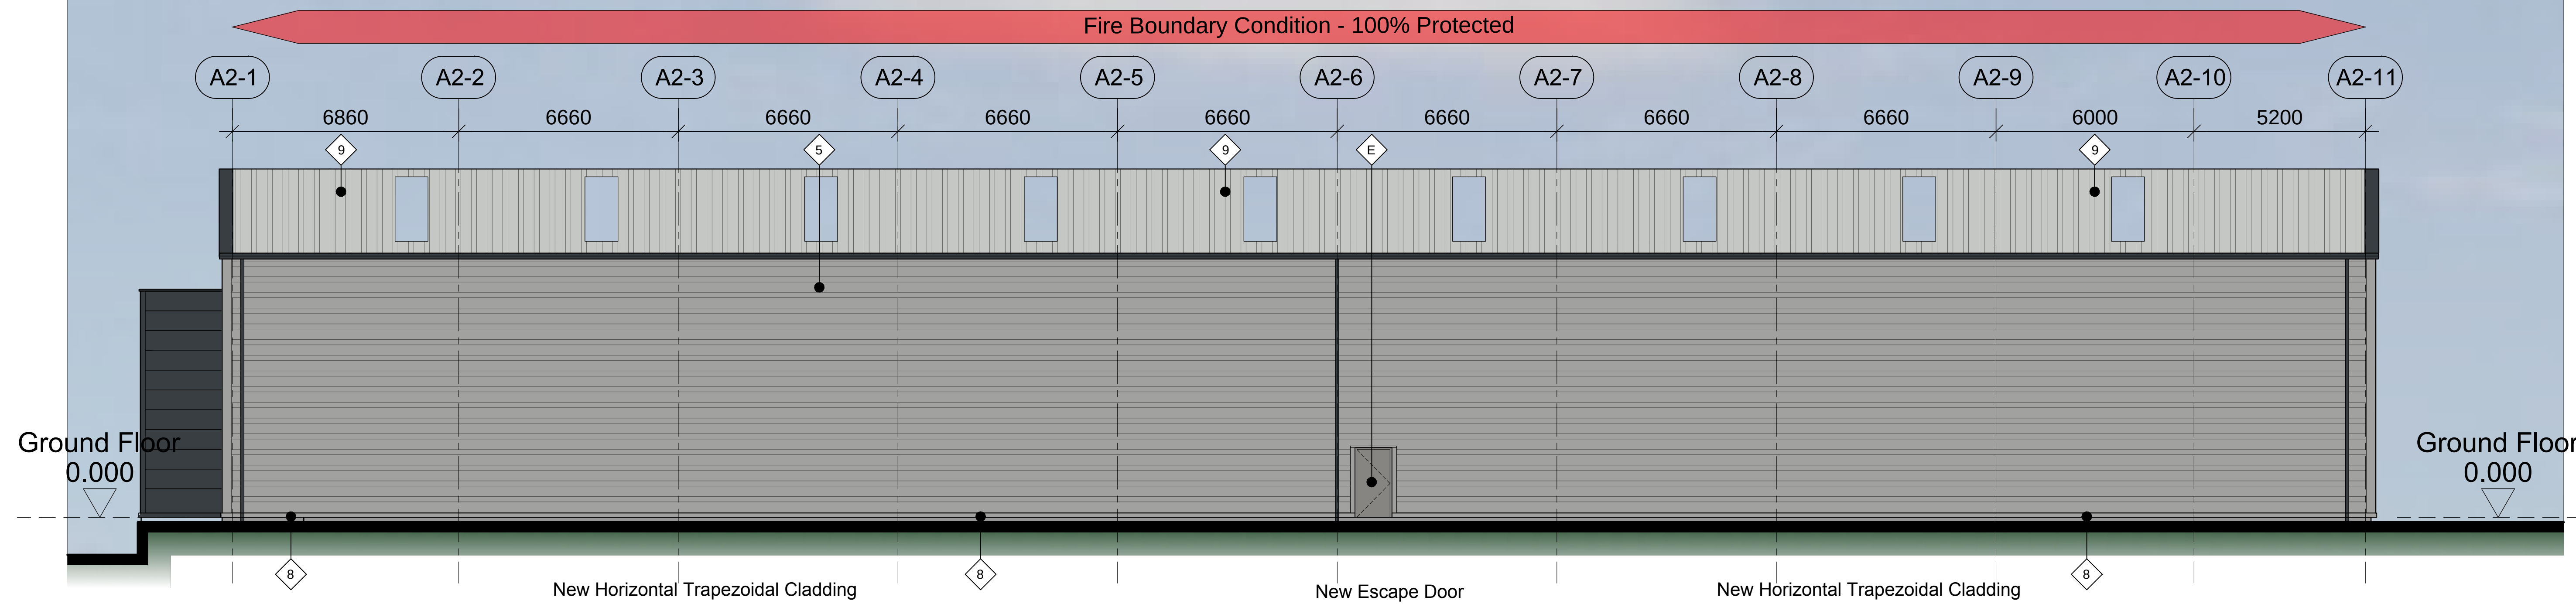

North Elevation (towards Unit C)

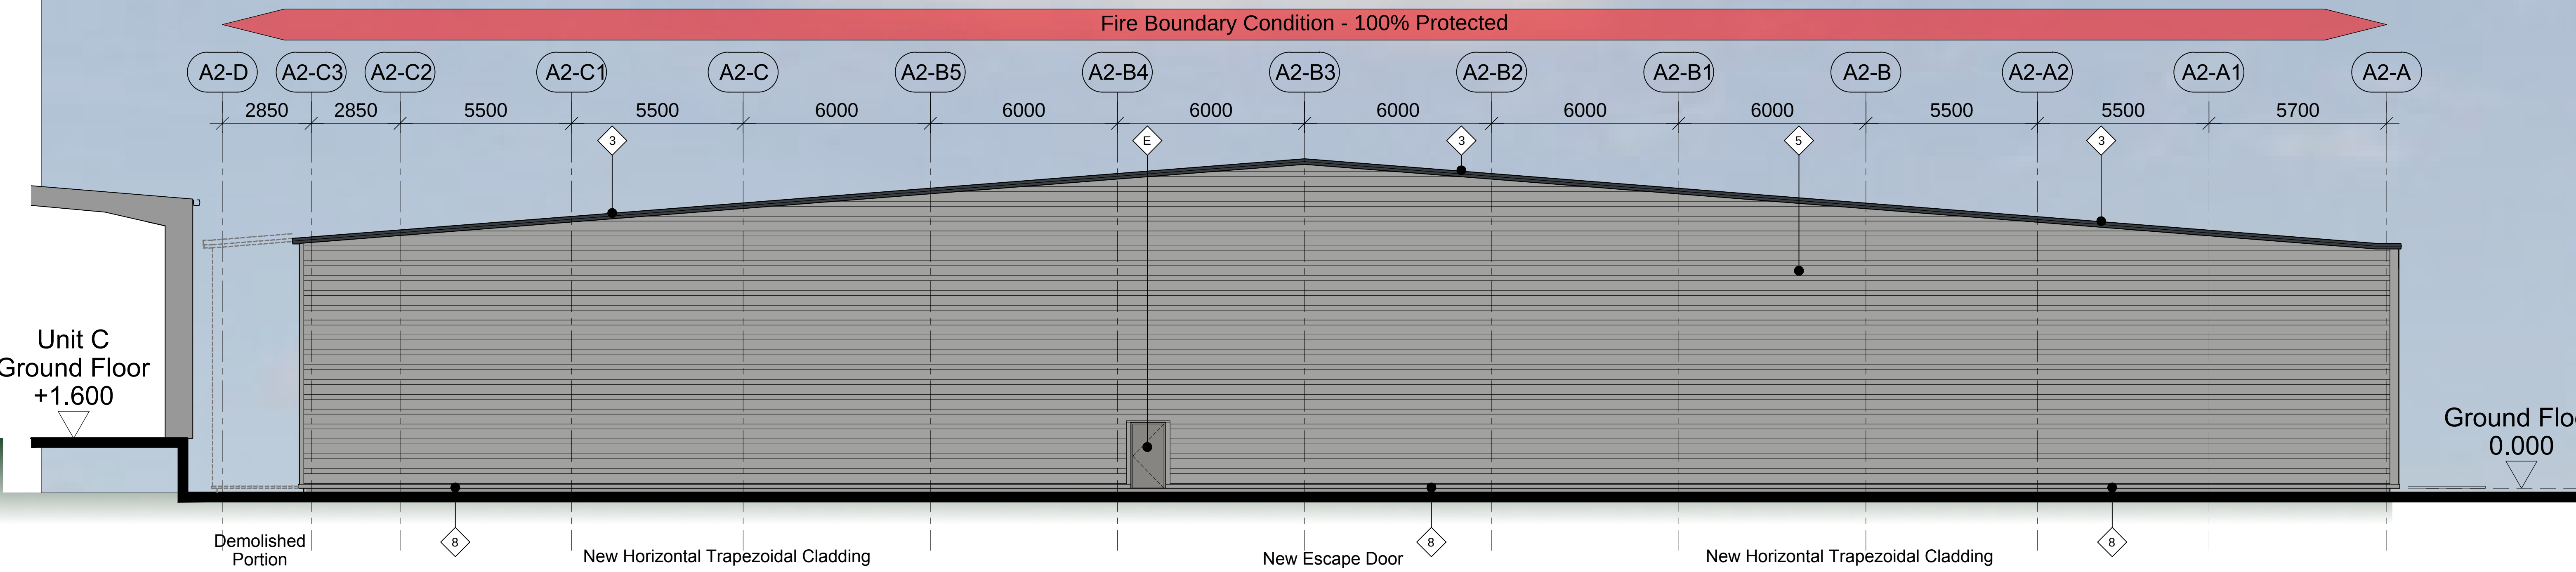

West Elevation (towards Unit B)

BUILDING FABRIC - MATERIALS SCHEDULE

- 1a Existing Cladding: Repaired and made good where necessary. Cleaned and Painted. Colour: Slate Grey (RAL 7012).
- 1b Existing Cladding: Repaired and made good where necessary. Cleaned and Painted. Colour: Goosewing Grey (RAL 7038).
- 1c Existing Cladding: Repaired and made good where necessary. Cleaned but NOT Painted.
- 2 Rainwater Goods & Gutters (square): Outboard, proprietary Plastisol coated pressed metal. Colour: Slate Grey (RAL 7012).
- 3 Verge Flashing: Profiled Plastisol coated pressed metal. Colour: Slate Grey (RAL 7012).
- 4 Wall Cladding - Type 1: Microrib Profile, Colorcoat Prisma. Colour: Slate Grey (RAL 7012).
- 5 Wall Cladding - Type 2: Trapezoidal Profile, (1000/32R), Colorcoat Prisma. Colour: Sirius (RAL 9006).
- 6 Wall Cladding - Type 3: Trapezoidal Profile, (1000/32R), Colorcoat Prisma. Colour: Slate Grey (RAL 7012).
- 7 Cladding Transition Flashing: Profiled Plastisol coated pressed metal. Colour: Slate Grey (RAL 7012).
- 8 Cladding Base Drip Flashings: Profiled Plastisol coated pressed metal. Colour: to match cladding above.
- 9 New Roof Cladding: Trapezoidal Profile (KS1000RW), Colorcoat HPS200 Ultra. Colour: Goosewing Grey (RAL 7038).
- 10 Rooflights: Non-fragile Roof lights to be installed in over-clad areas. Minimum 10% of Warehouse Area.
- 11 Insulated Concrete Pro-wall and Dock Face.
- 12 Existing Brickwork Plinth: Jet-washed and Painted. Colour: Slate Grey (RAL 7012).
- A Glazing - Type 1: Aluminium Curtain Wall System. Colour: Slate Grey (RAL 7012). Double Glazed infill units, look- a-like spandrel panels where indicated.
- B Glazing - Type 2: Aluminium Window System. Colour: Slate Grey (RAL 7012). Double Glazed infill units, look- a-like spandrel panels where indicated.
- C Office Entrance Canopy: Cantilevered Glazing, matched to Curtain Walling. Steel Support Arms. Colour: Slate Grey (RAL 7012).
- D Office Entrance: Personnel Access Doorset. Aluminium Framed (TB), Colour: Slate Gre (RAL 7012). Double Glazed infill units, (matched to curtain wall).
- E Personnel Access / Escape Doorset: Galvanised Steel, PAS 24 Compliant. Colour: Orion (RAL 9007).
- F Level Access Operational Door: 4m wide x 5m high. Sectional Insulated Shutter, Plastisol Coated Finish. Colour: Orion (RAL 9007).
- G Tenant Signage Zone. (Detail subject to separate application)
- H Loading Dock Operational Door: 3m wide x 3m high. Sectional Insulated Shutter, Plastisol Coated Finish. Colour: Orion (RAL 9007).
- J Building Number Sign 600mm tall Arial font style

- Goosewing Grey RAL 7038
- Slate Grey RAL 7012
- Orion RAL 9007
- Sirius RAL 9006
- Look-a-Like Spandrel Panel

NOTES

This drawing and design is the copyright of aja architects and must not be reproduced in part or in whole without prior written consent. Contractors must verify all dimensions on the before commencing work or preparing shop drawings.

Where this drawing contains any Ordnance Survey mapping material, it has been reproduced under license number 100022718.

Ordnance Survey © Crown copyright

no. date revision by

aja architects

aja architects
1170 Elliott Court
Herald Avenue
Coventry Business Park
COVENTRY CV5 6UB
E: aja@aja-architects.com
W: www.aja-architects.com

AJA ARCHITECTS is the trading name of AJA ARCHITECTS Consulting Limited (a limited company no. 1060770) and AJA ARCHITECTS LLP (an unincorporated partnership registered in England no. OC3071).

client

DAVOS

project

Wilson Road, Huyton
Liverpool

drawing

PLANNING
Unit A2
GA Building Elevations

scale 1:100@A0 drawn ks

checked aro date 03/03/2026

no

7182 - 624

