



NOTE: To Proposed Plans  
All proposed extension works shown hatched.

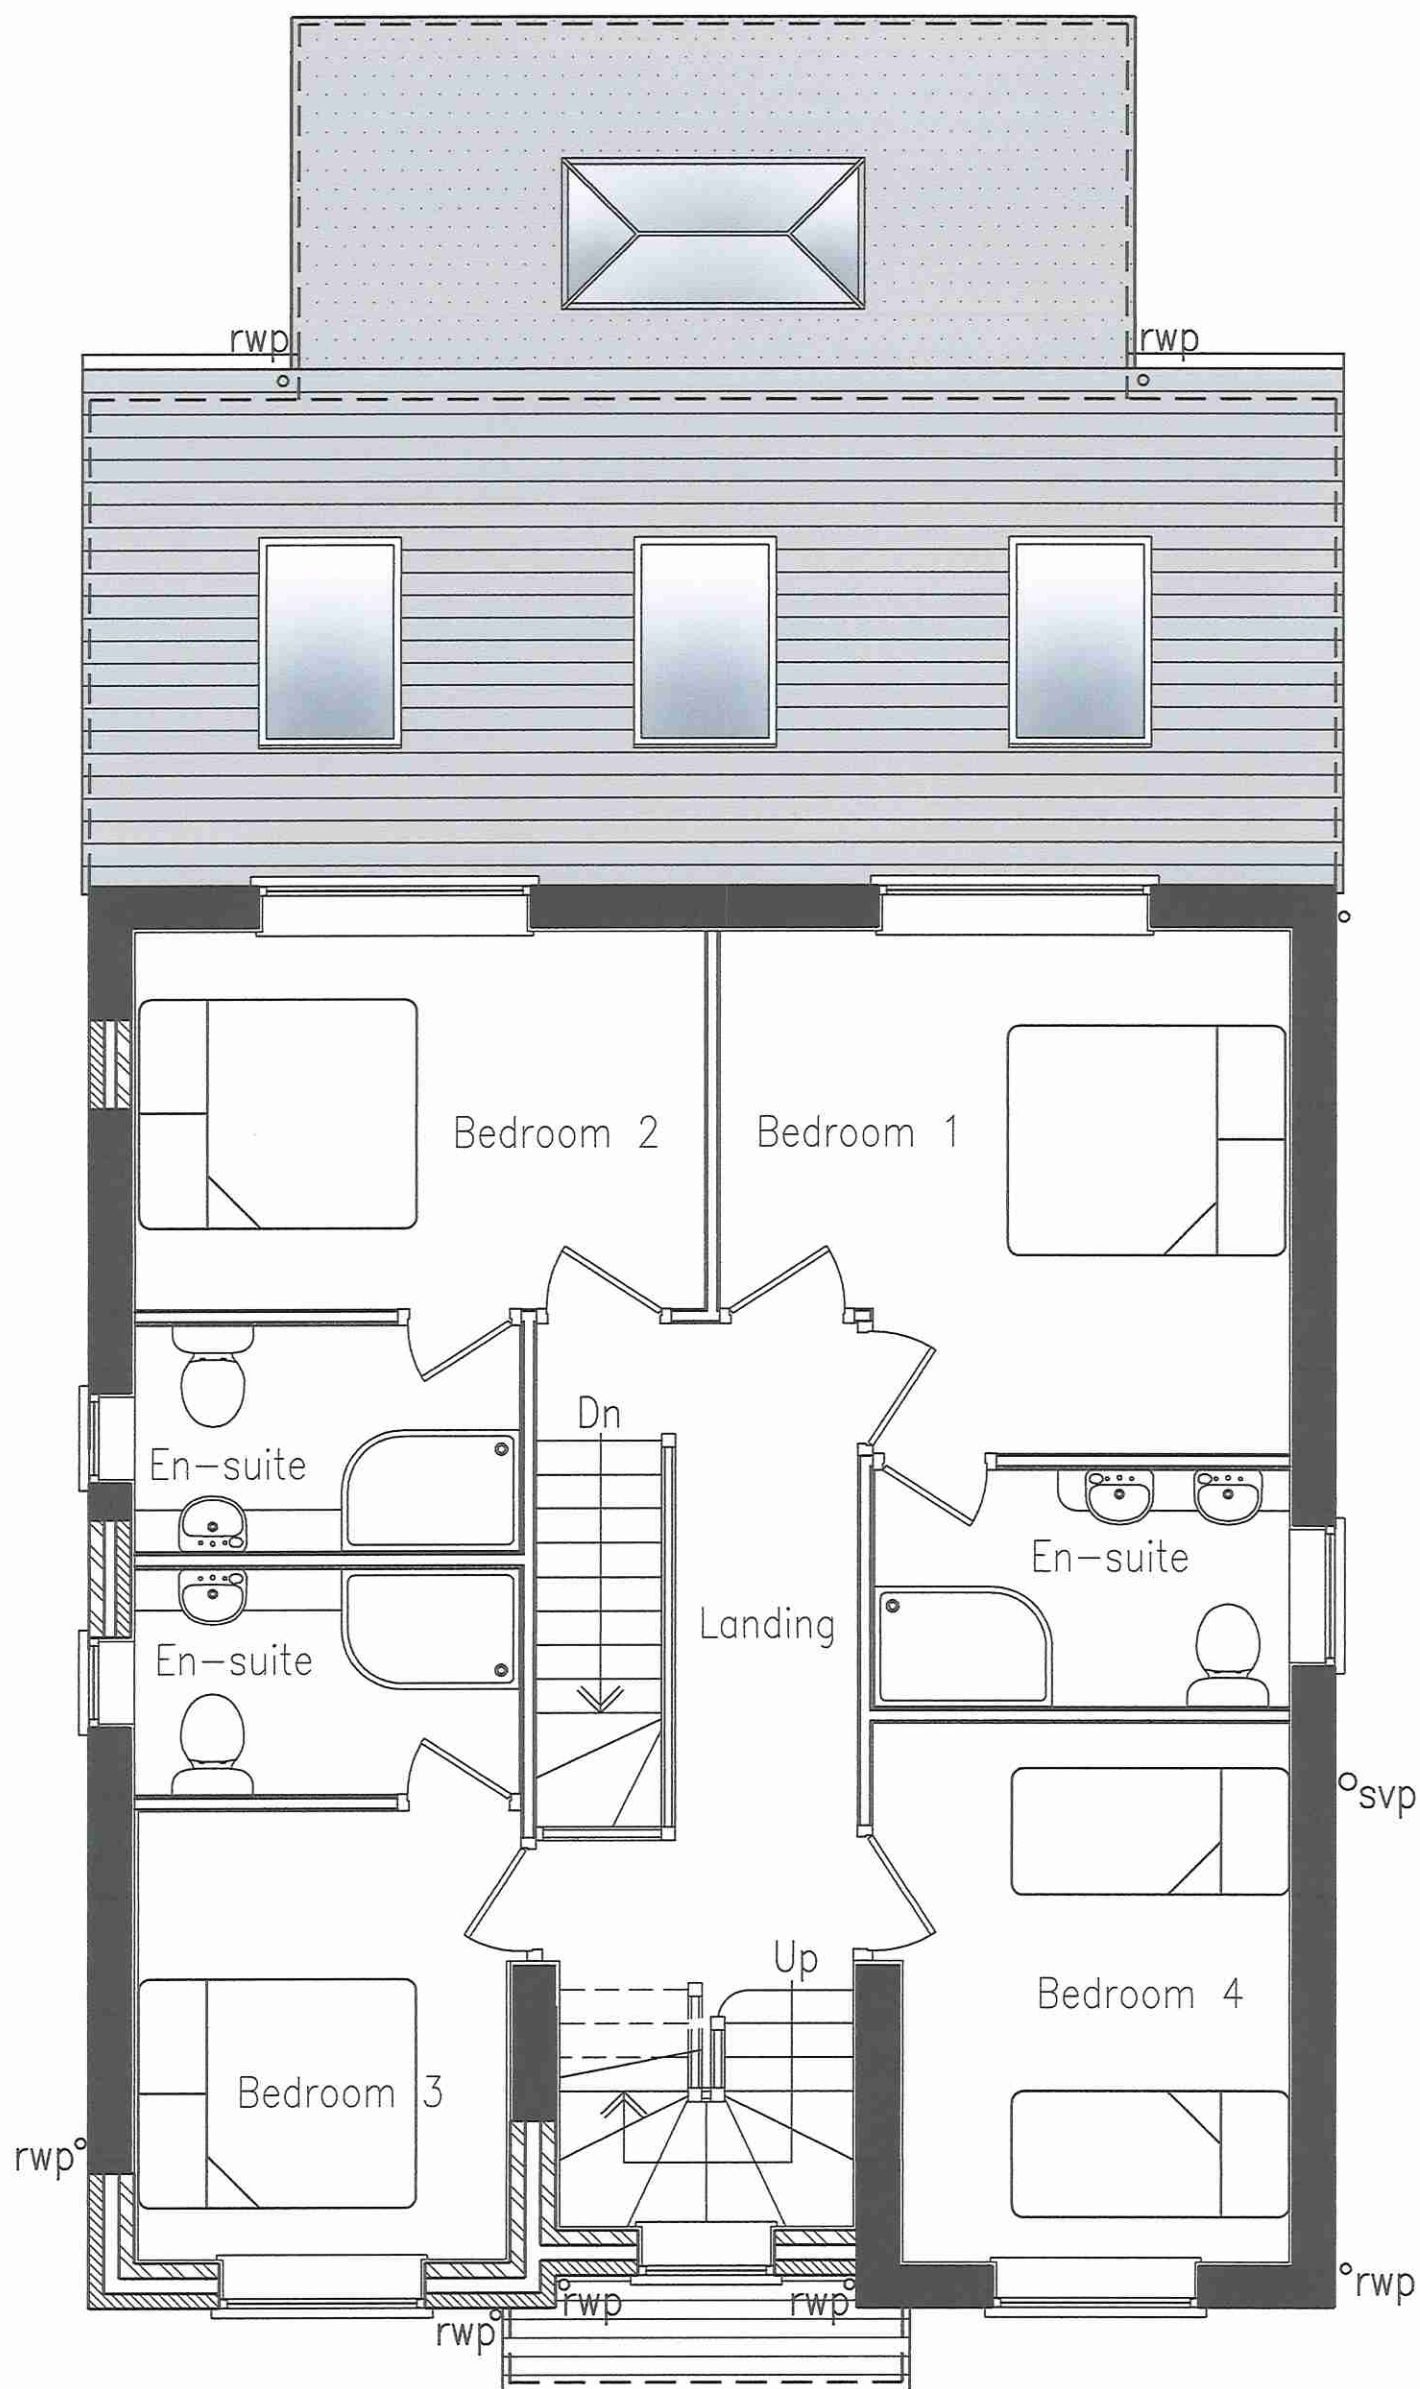

Proposed First Floor Plan

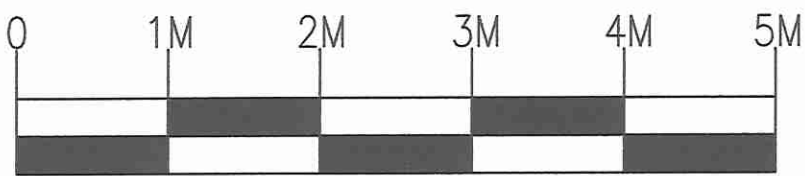

|                                                                                   |             |      |   |  |          |      |
|-----------------------------------------------------------------------------------|-------------|------|---|--|----------|------|
|                                                                                   |             |      | SCALE   |  | DATE     |      |
|                                                                                   |             |      | 1:50 @ A3   |  | Feb 2026 |      |
| Rev                                                                               | Description | Date | DRAWING No.   |  | SHEET    | REV. |
| CLIENT                                                                            |             |      | DUN/02/26/08   |  | 8 of 9   |      |
| Mr Z. Syed                                                                        |             |      | <div><div>ESSELLE PLANNING</div></div> |  |          |      |
| PROJECT                                                                           |             |      |   |  |          |      |
| Proposed Extension Works at:<br>7 Duncote Close<br>Whiston<br>Prescott<br>L35 7LY |             |      |   |  |          |      |
| DRAWING                                                                           |             |      |   |  |          |      |
| PROPOSED FIRST FLOOR PLAN                                                         |             |      |   |  |          |      |