


NOTE: To Proposed Plans
All proposed extension works shown hatched.

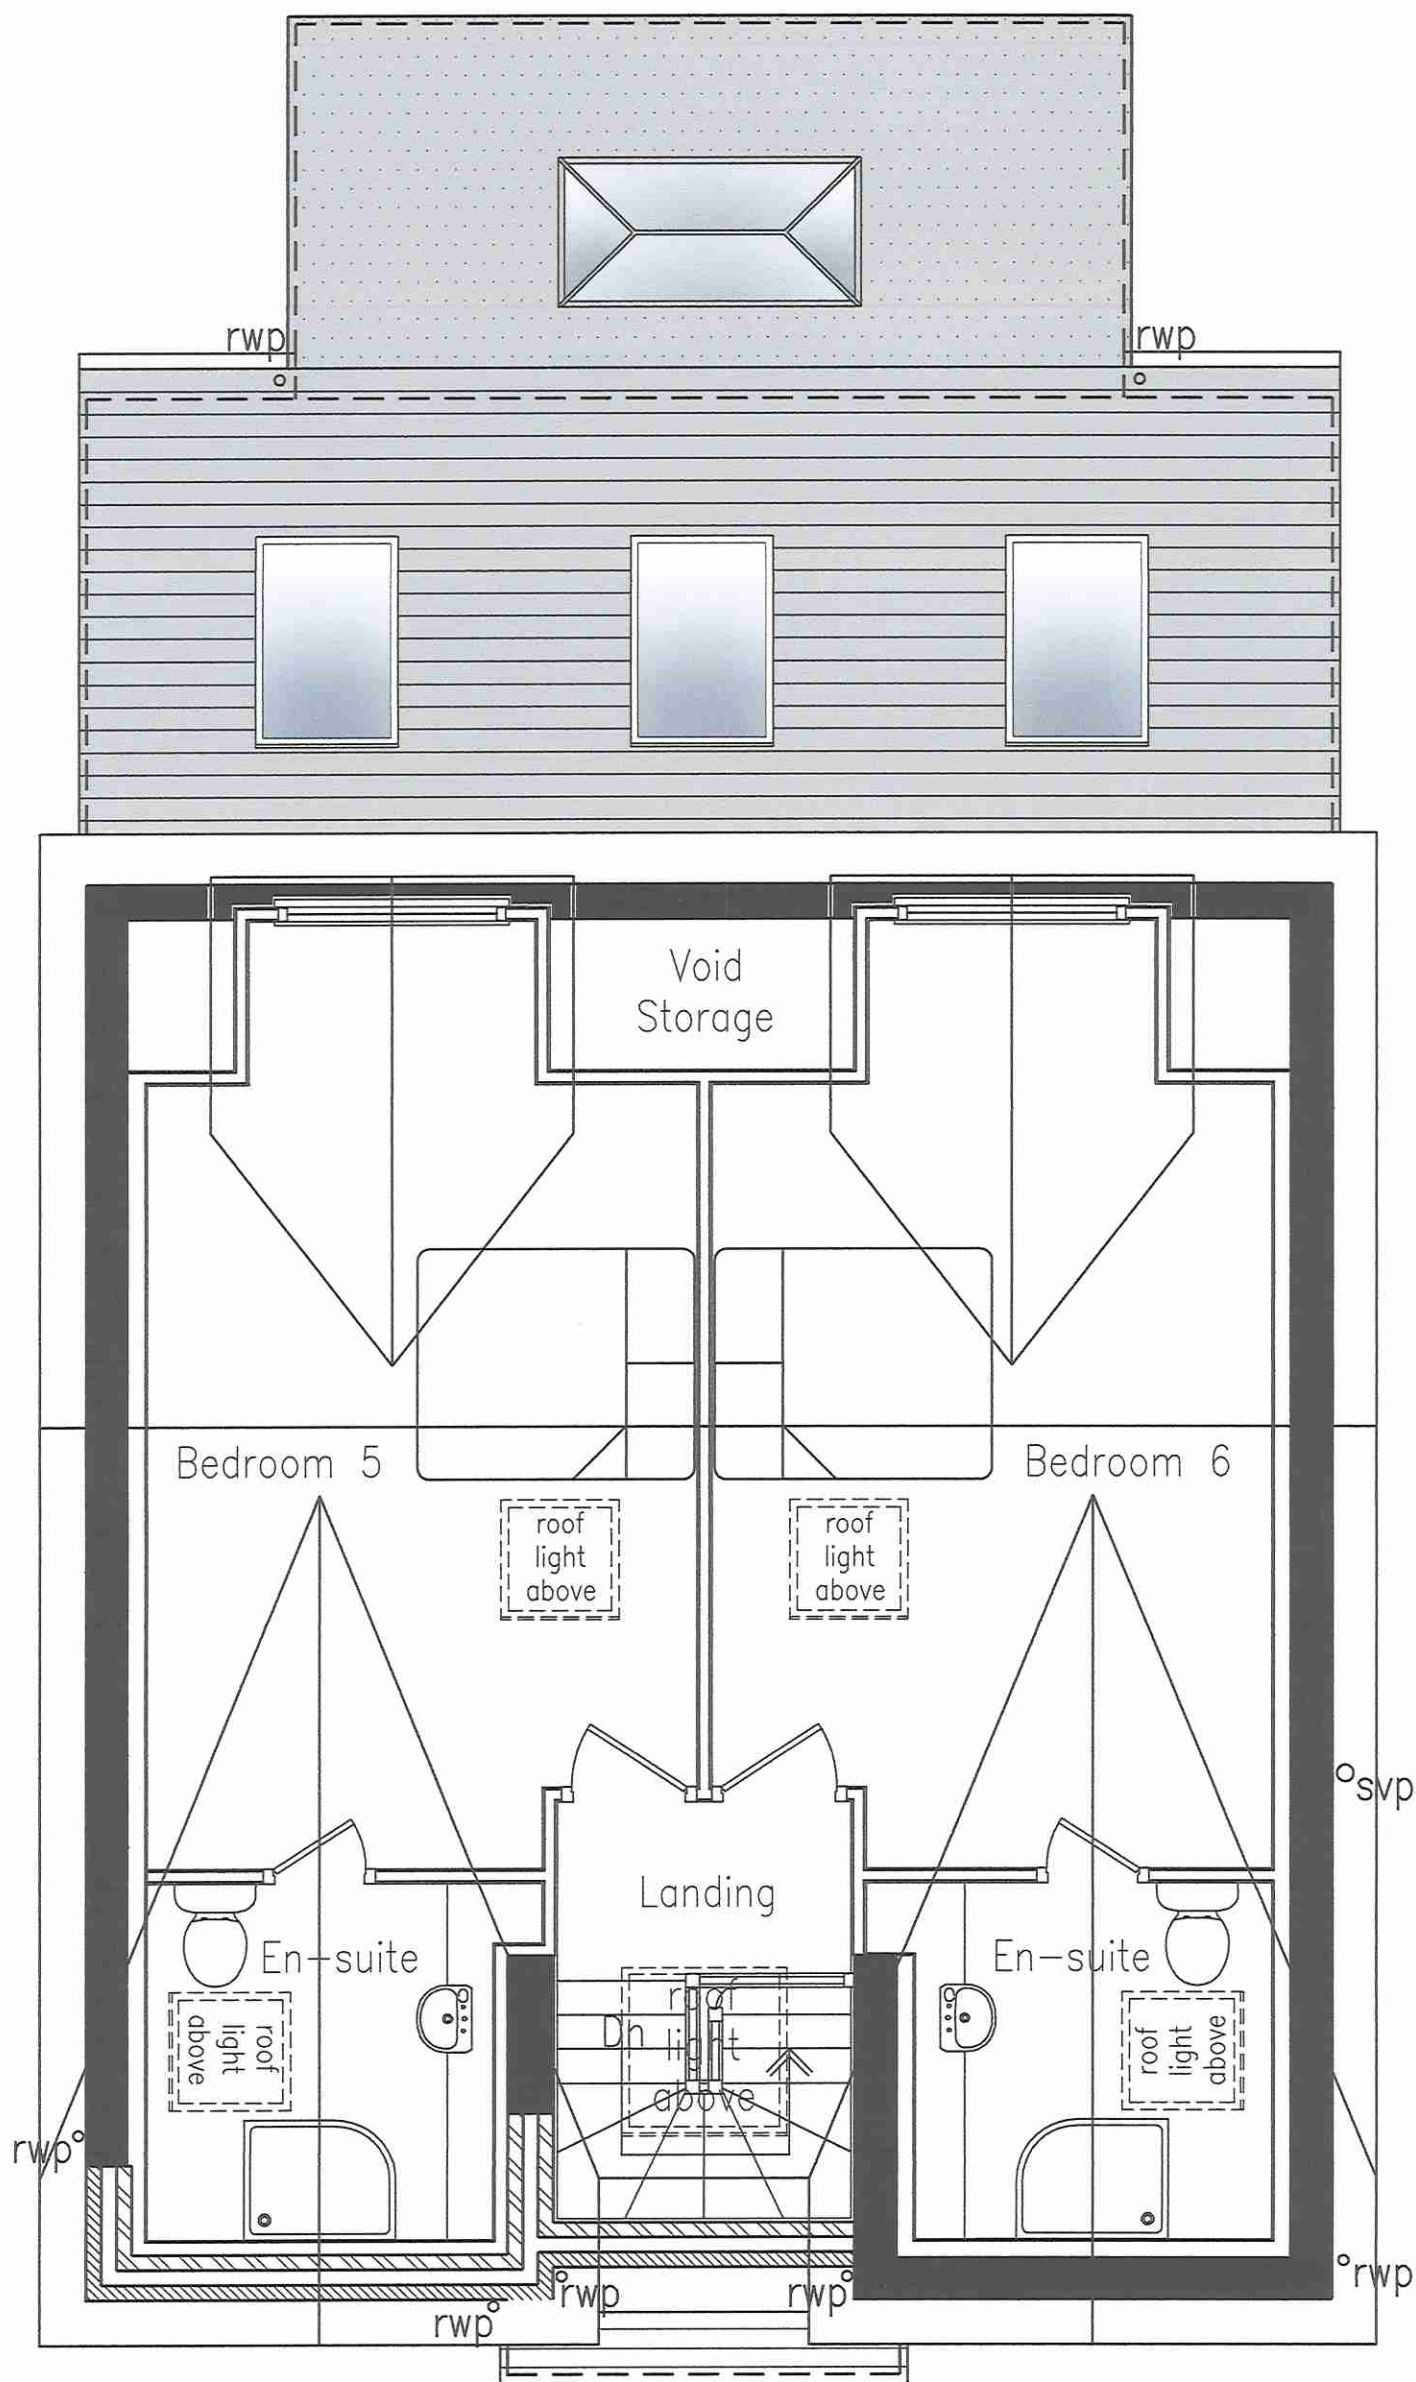

Proposed Roofspace Floor Plan

			SCALE		DATE	
			1:50 @ A3		Feb 2026	
Rev	Description	Date	DRAWING No.		SHEET	REV.
CLIENT			DUN/12/24/09		9 of 9	
Mr Z. Syed						
PROJECT						
Proposed Extension Works at: 7 Duncote Close Whiston Prescott L35 7LY						
DRAWING						
PROPOSED ROOFSPACE FLOOR PLAN						