



File name \\UK.WSP\GROUP\UP\COM\CENTRAL DATA\PROJECTS\70057126 - HALSNEAD ADDITIONAL SUPPORT\03 WIPILA LANDSCAPE ARCHITECT\02 CAD-BIM MODEL\S02_DRAWINGS\70057126_WSP_XX_XX_DR_LA_0007 TRACKING.DWG, printed on 15 June 2021 15:57:56, by Wynn, Chantel

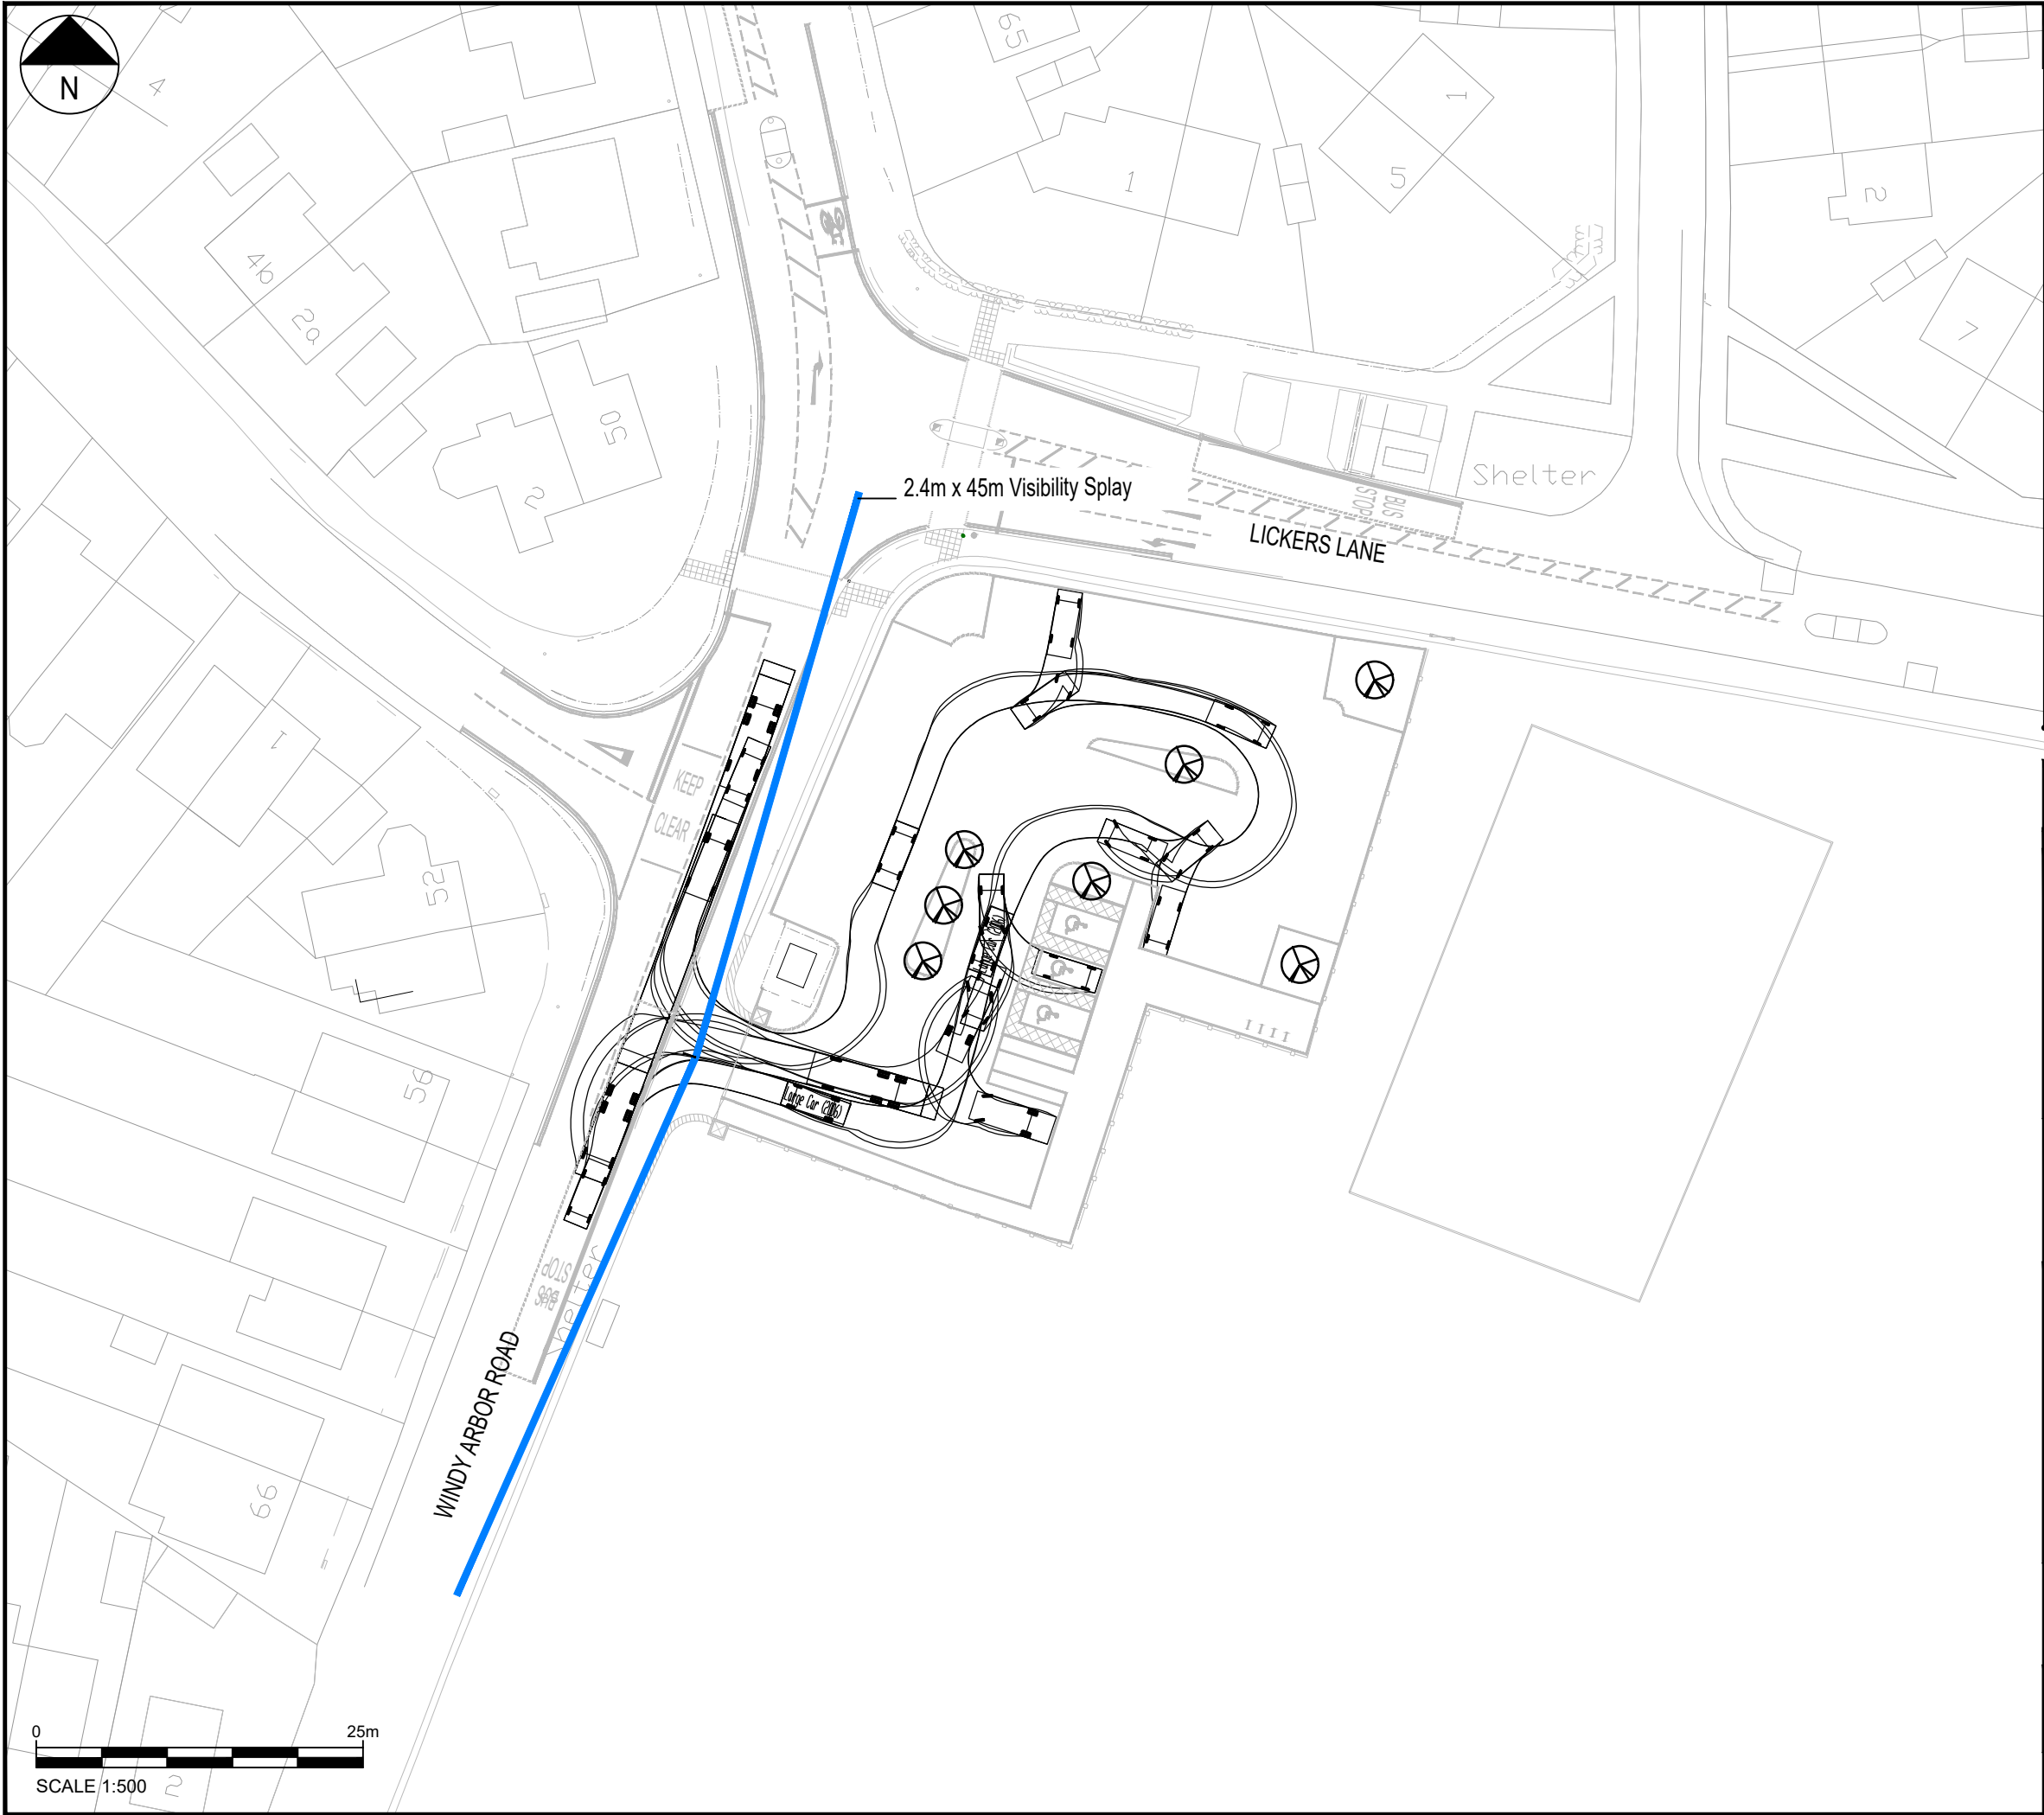


DO NOT SCALE

KEY:

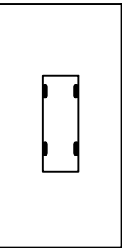

Tracking information
Following vehicles have been tracked for clash detection:

- Bin Lorry
- Large Car / including reversing
- Minibus

 

Visibility splays
Standards that have been used for visibility splays have been tracked for a large car.

REV	DATE	BY	DESCRIPTION	CHK	APP
-----	------	----	-------------	-----	-----

DRAWING STATUS:
S3 - FOR REVIEW



No 8 First Street, Manchester, M15 4RP, UK
T+ 44 (0) 161 200 5000
wsp.com

CLIENT:
KMBC

ARCHITECT:

PROJECT:
WINDY ARBOR ROAD

TITLE:
TRACKING AND VISIBILITY
SPLAY SITE PLAN

SCALE @ A3: 1:500	CHECKED: LW	APPROVED: RV
PROJECT No: 70057126	DESIGNED: CW	DRAWN: CW
DATE: 04/06/2021		

DRAWING No: 70057126_WSP_XX_XX_DR_LA_0007	REV: P01
--	-------------

© WSP UK Ltd