



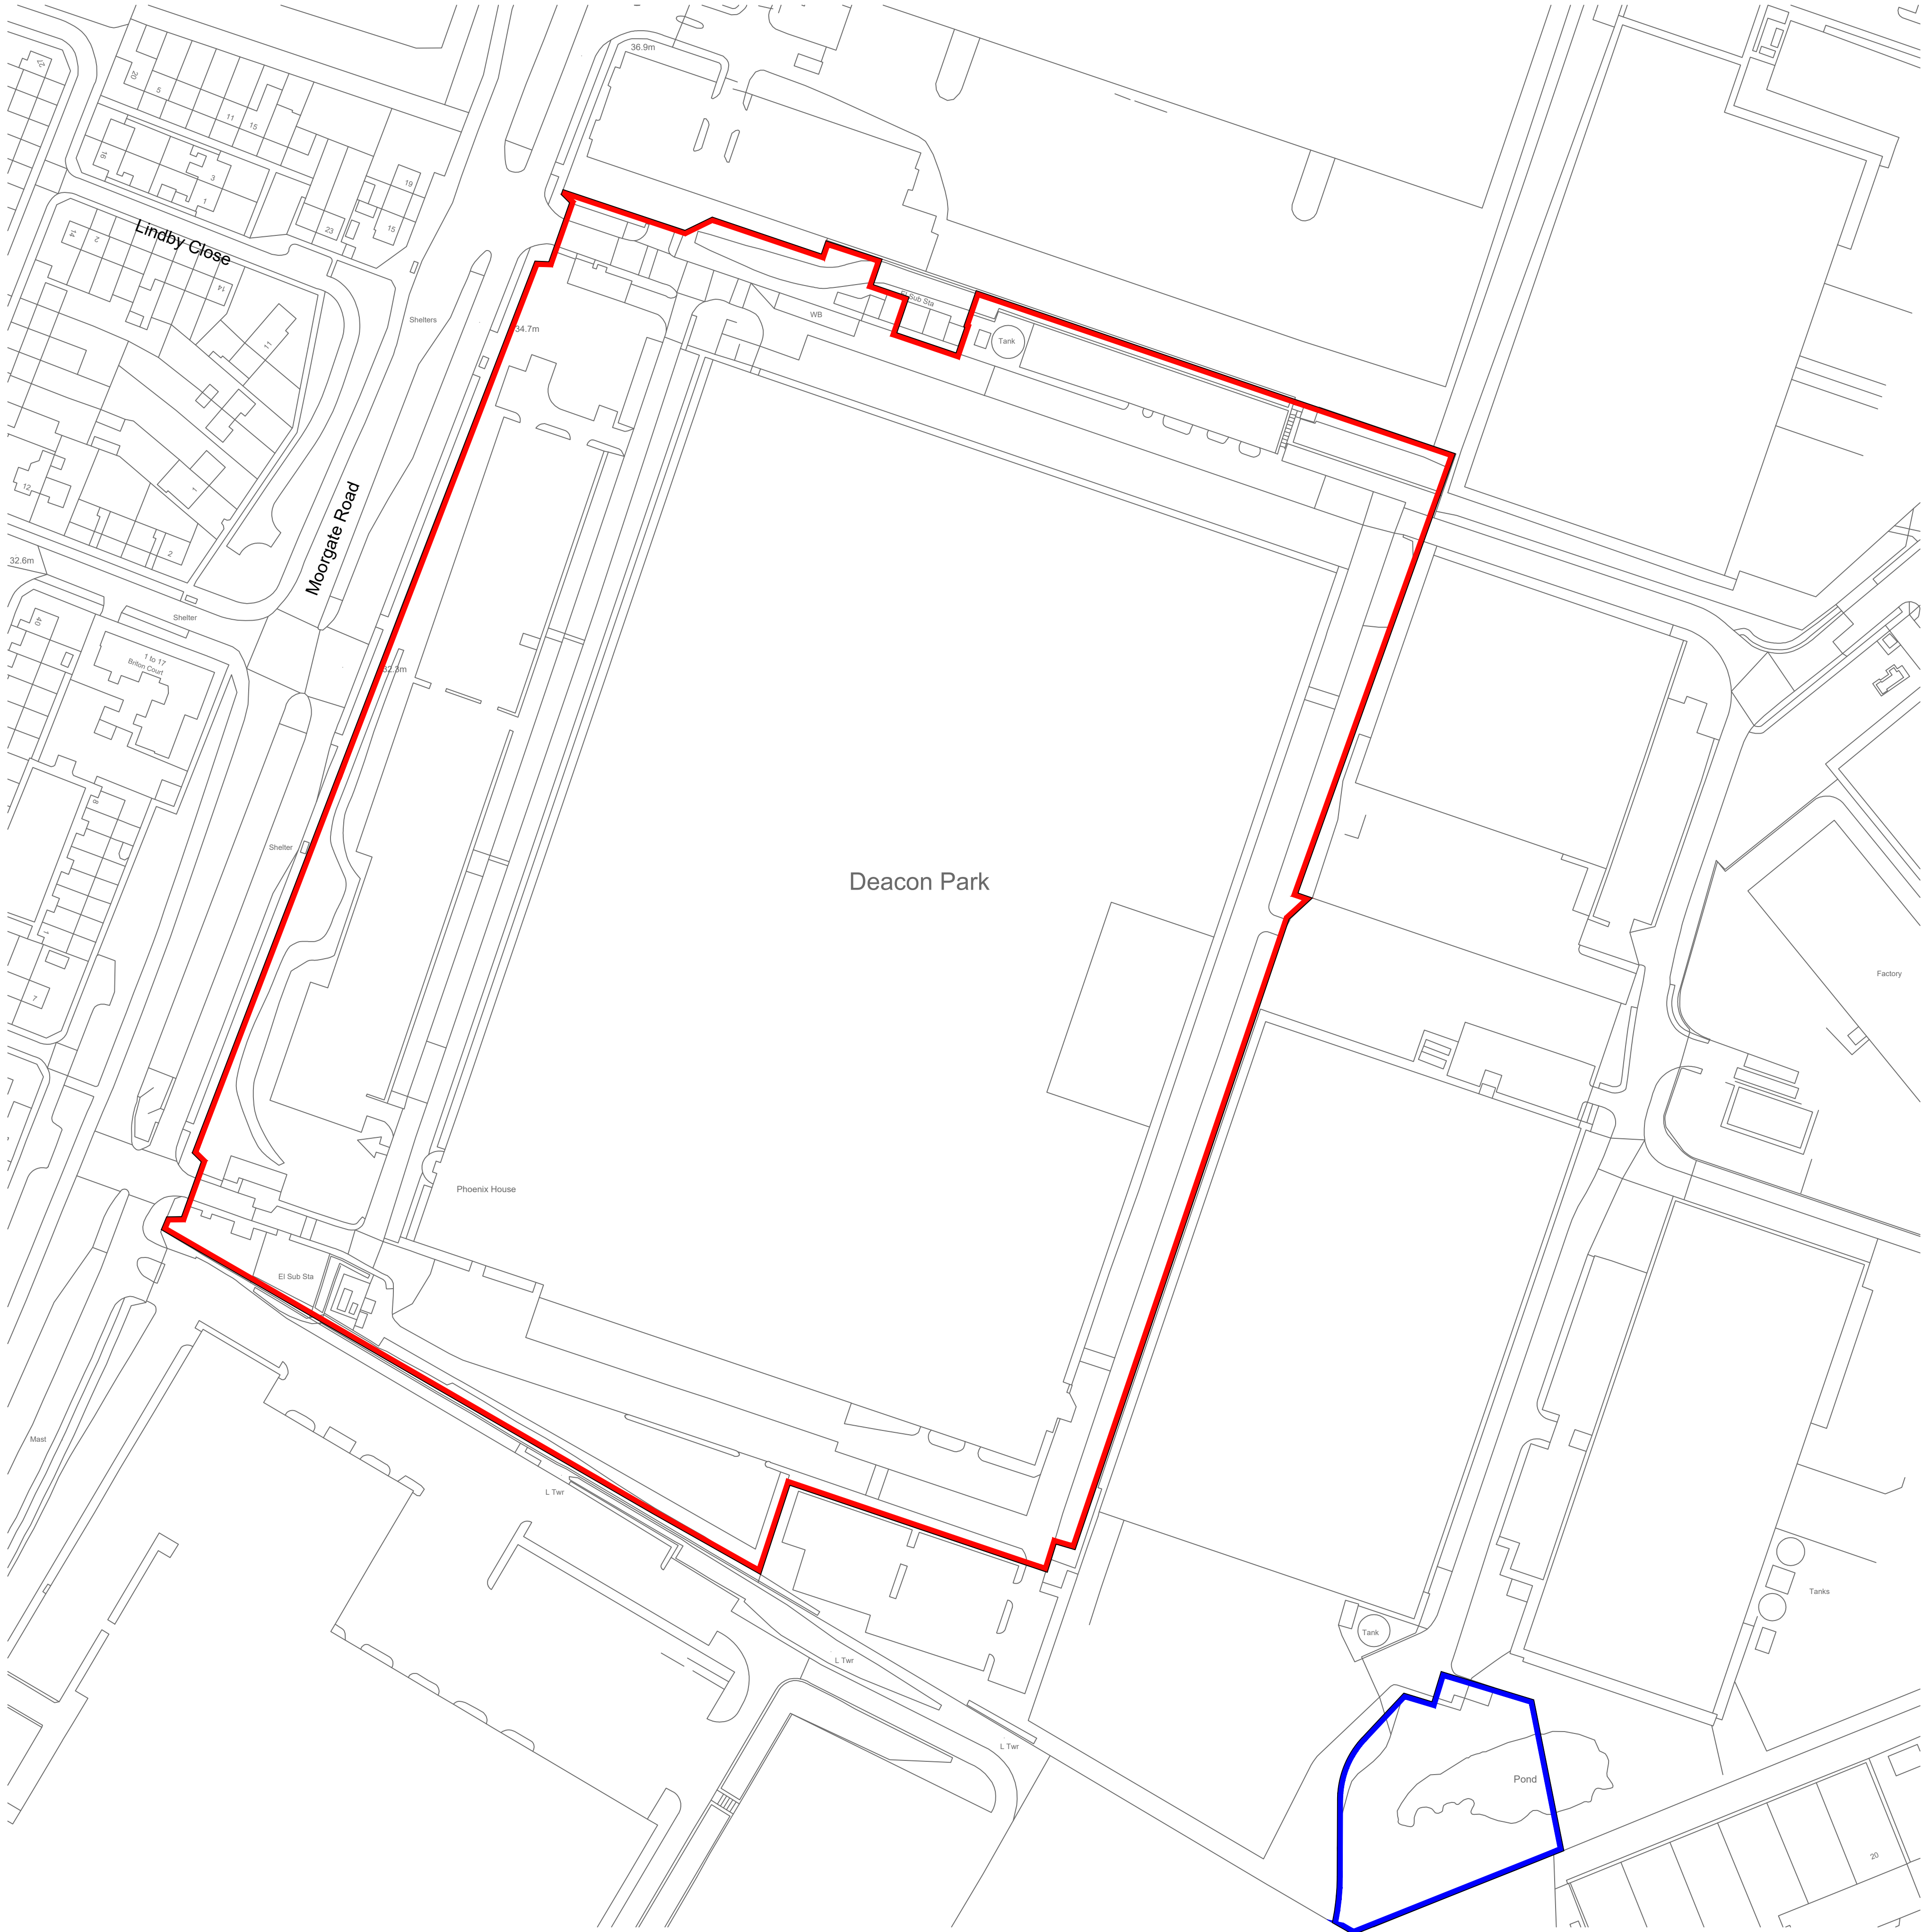

- Dimensions are in millimeters, unless stated otherwise.
- It is the recipient's responsibility to print this document to the correct scale.
- All relevant drawings and specifications should be read in conjunction with this drawing.

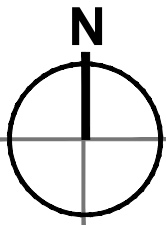

Planning Application Boundary
21.89 Acres / 8.86 Ha

Ownership Boundary

Ordnance Survey, (c) Crown Copyright 2022. All rights reserved. Licence number 100022432

Existing Site Plan
Scale 1:1000



PLANNING

THIS DRAWING IS TO BE USED FOR THE STATED PURPOSE ONLY AND SHOULD NOT BE USED FOR ANY OTHER

P1	Issued For Planning	MS	AD	15.12.22
rev	amendments	by	ckd	date

Deacon Business Park, Knowsley

Existing Site Plan

Information Container LOD:	LOD 200
----------------------------	---------



RIBA PoW Stage:	3 - Spatial Coordination
Document Suitability:	S3
Drawn / Checked:	MS / AD
Date:	01/12/2022
Scale:	1:1000 @ A1
UMC Project Number:	21241
Document Reference:	Drawing no: Revision:
21241 - UMC - 0001 - SI - DR - A	0501 P1