


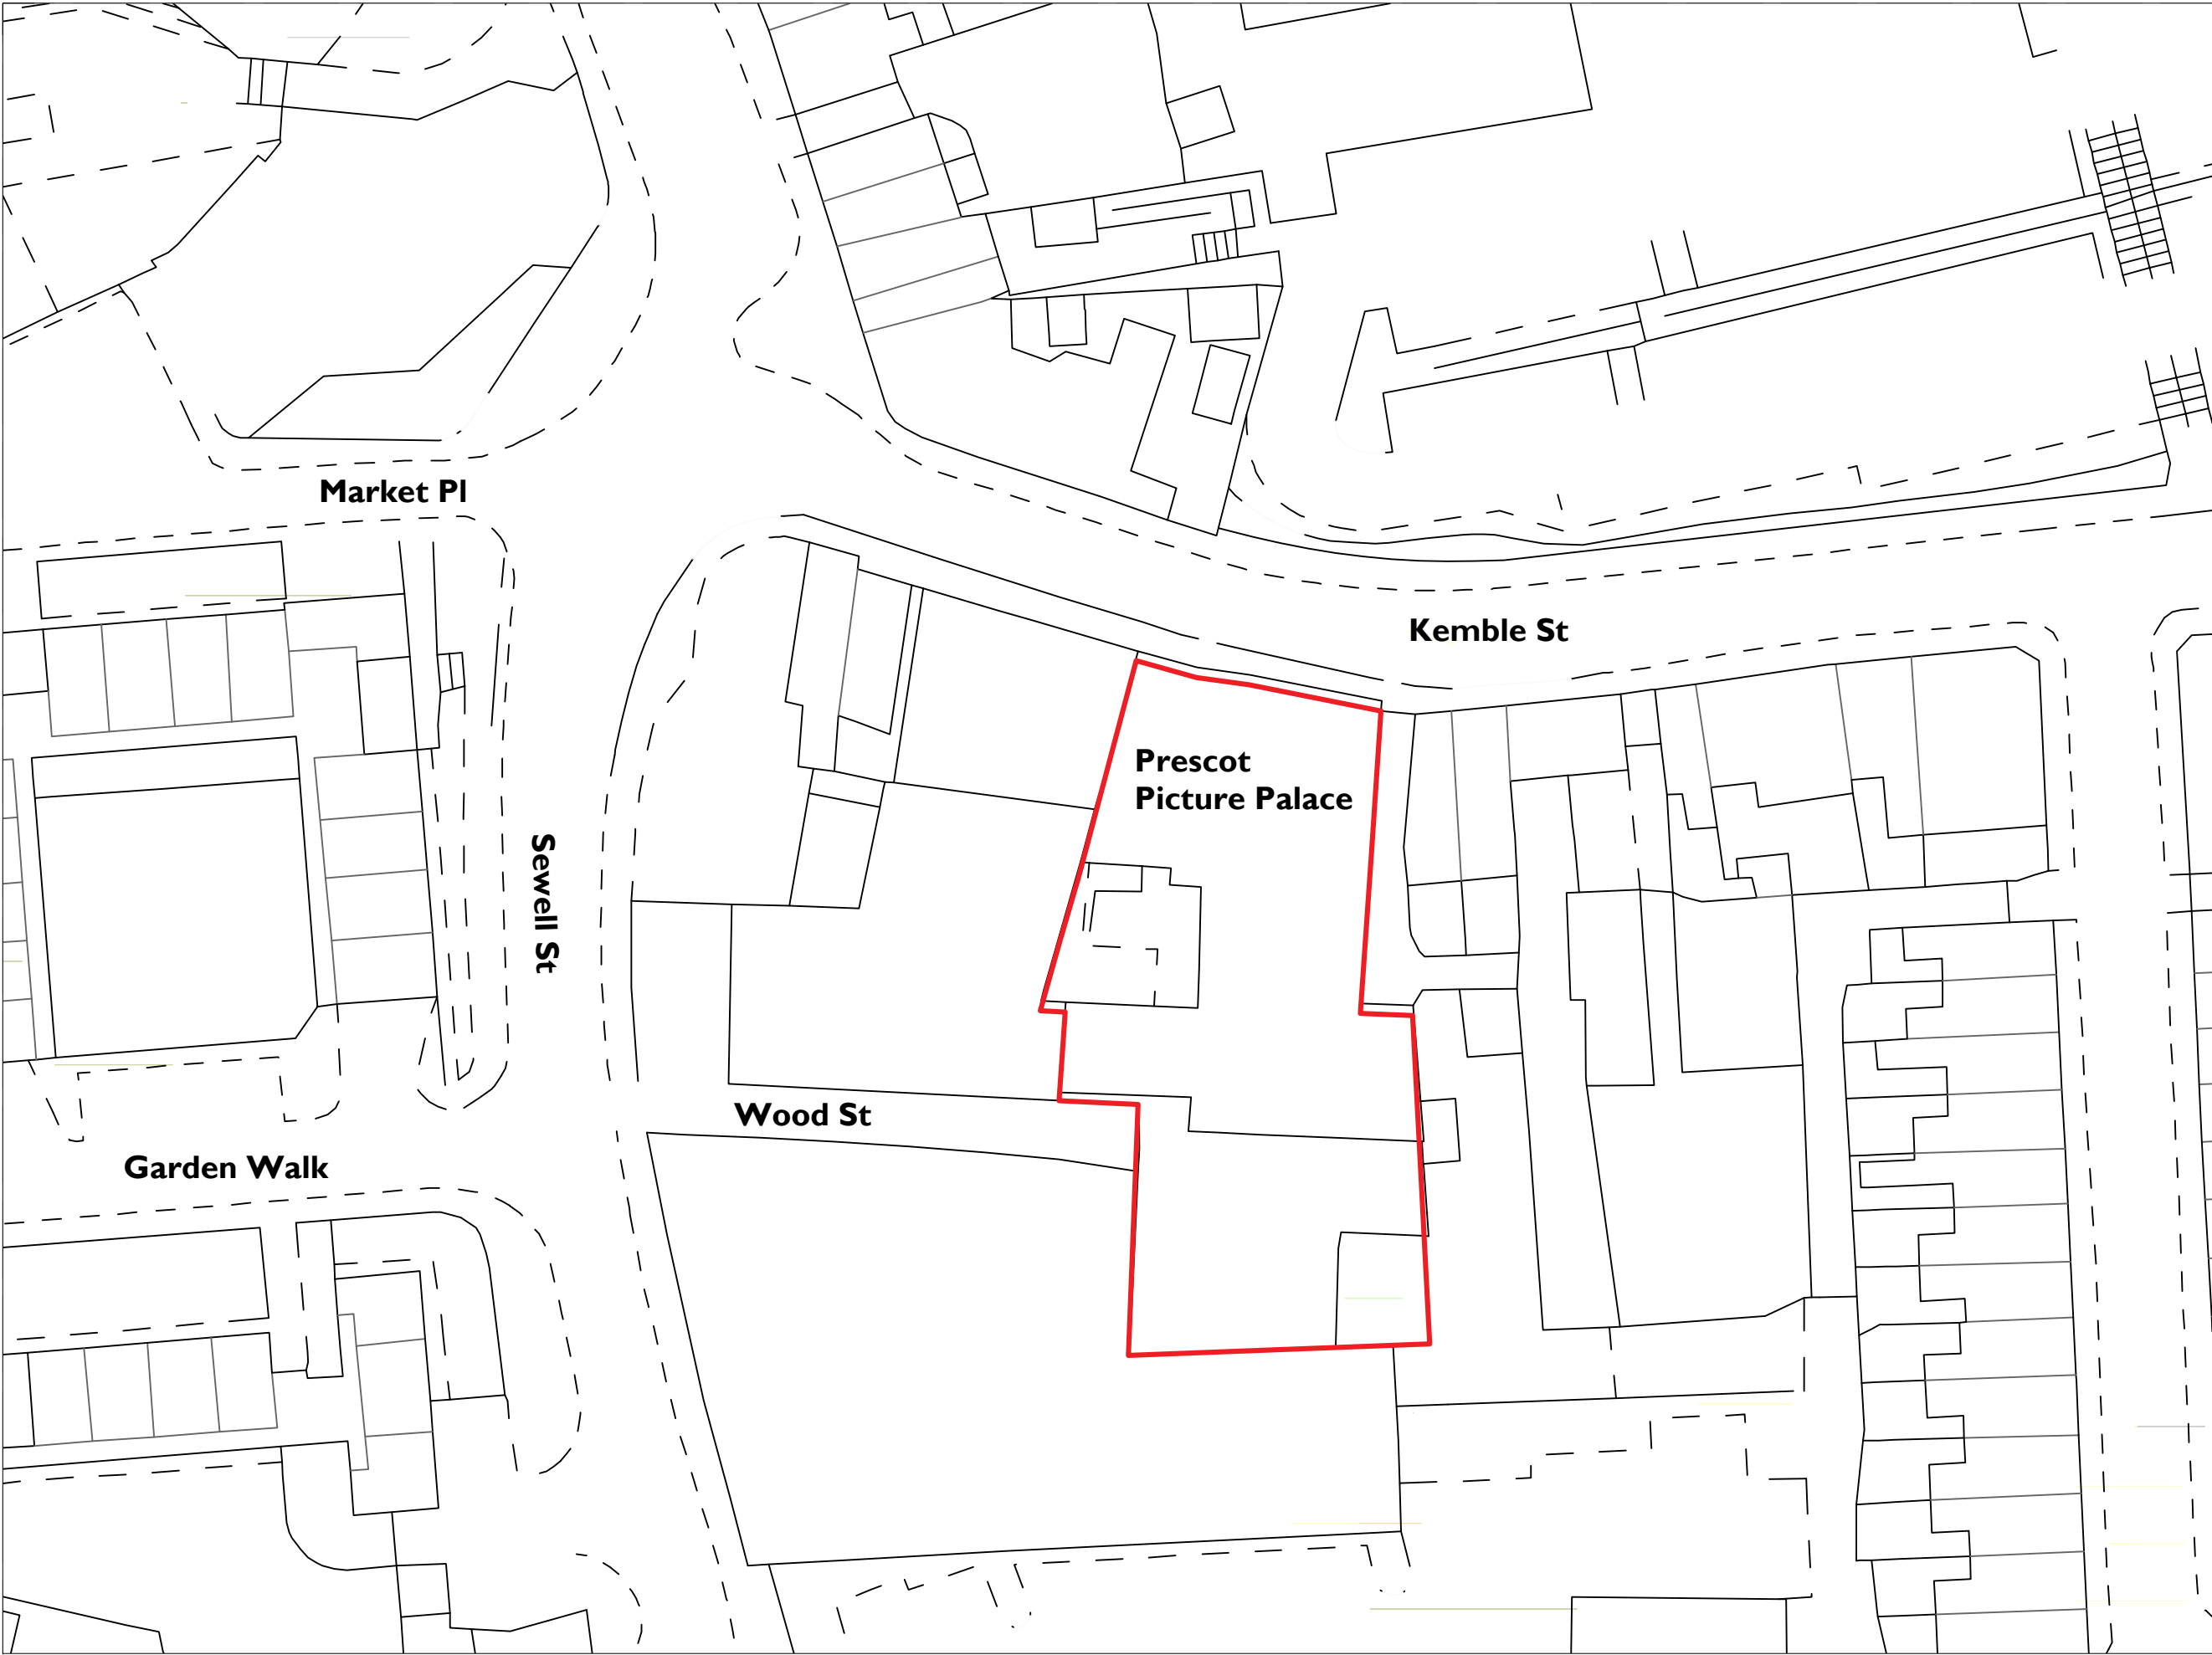

Notes: 17/02/2023 15:46:34
Drawings are based on survey data and may not accurately represent what is physically present.
Do not scale from this drawing. All dimensions are to be verified on site before proceeding with the work.
All dimensions are in millimeters unless noted otherwise.
Purcell shall be notified in writing of any discrepancies.

Key Plan
not to scale

P01	17/02/2023	MP	PS	As Indicated	
REV	DATE	BY	CHK	DESCRIPTION	

CLIENT
Knowsley Council

PROJECT
Prescot Picture Palace

JOB NUMBER
241331

**PURCELL**

TITLE
**Prescot Picture Palace
Site Plan**

SIZE A3L	SCALE 1:500	LAST REVISED 17/02/2023	DRAWN MP	CHECKED PS
REV P01	SUITABILITY/REASON FOR ISSUE S4 - Listed Building Consent			
DRAWING NAME 241331-PUR-00-SL-DR-A-1100				

St James', 79 Oxford Street, Manchester, M1 6PQ
© PURCELL 2019. PURCELL ® IS THE TRADING NAME OF PURCELL ARCHITECTURE LTD.

I 1100 Site Plan
1:500

 Site Boundary

This drawing can be scaled from for the purposes of planning and tender

