
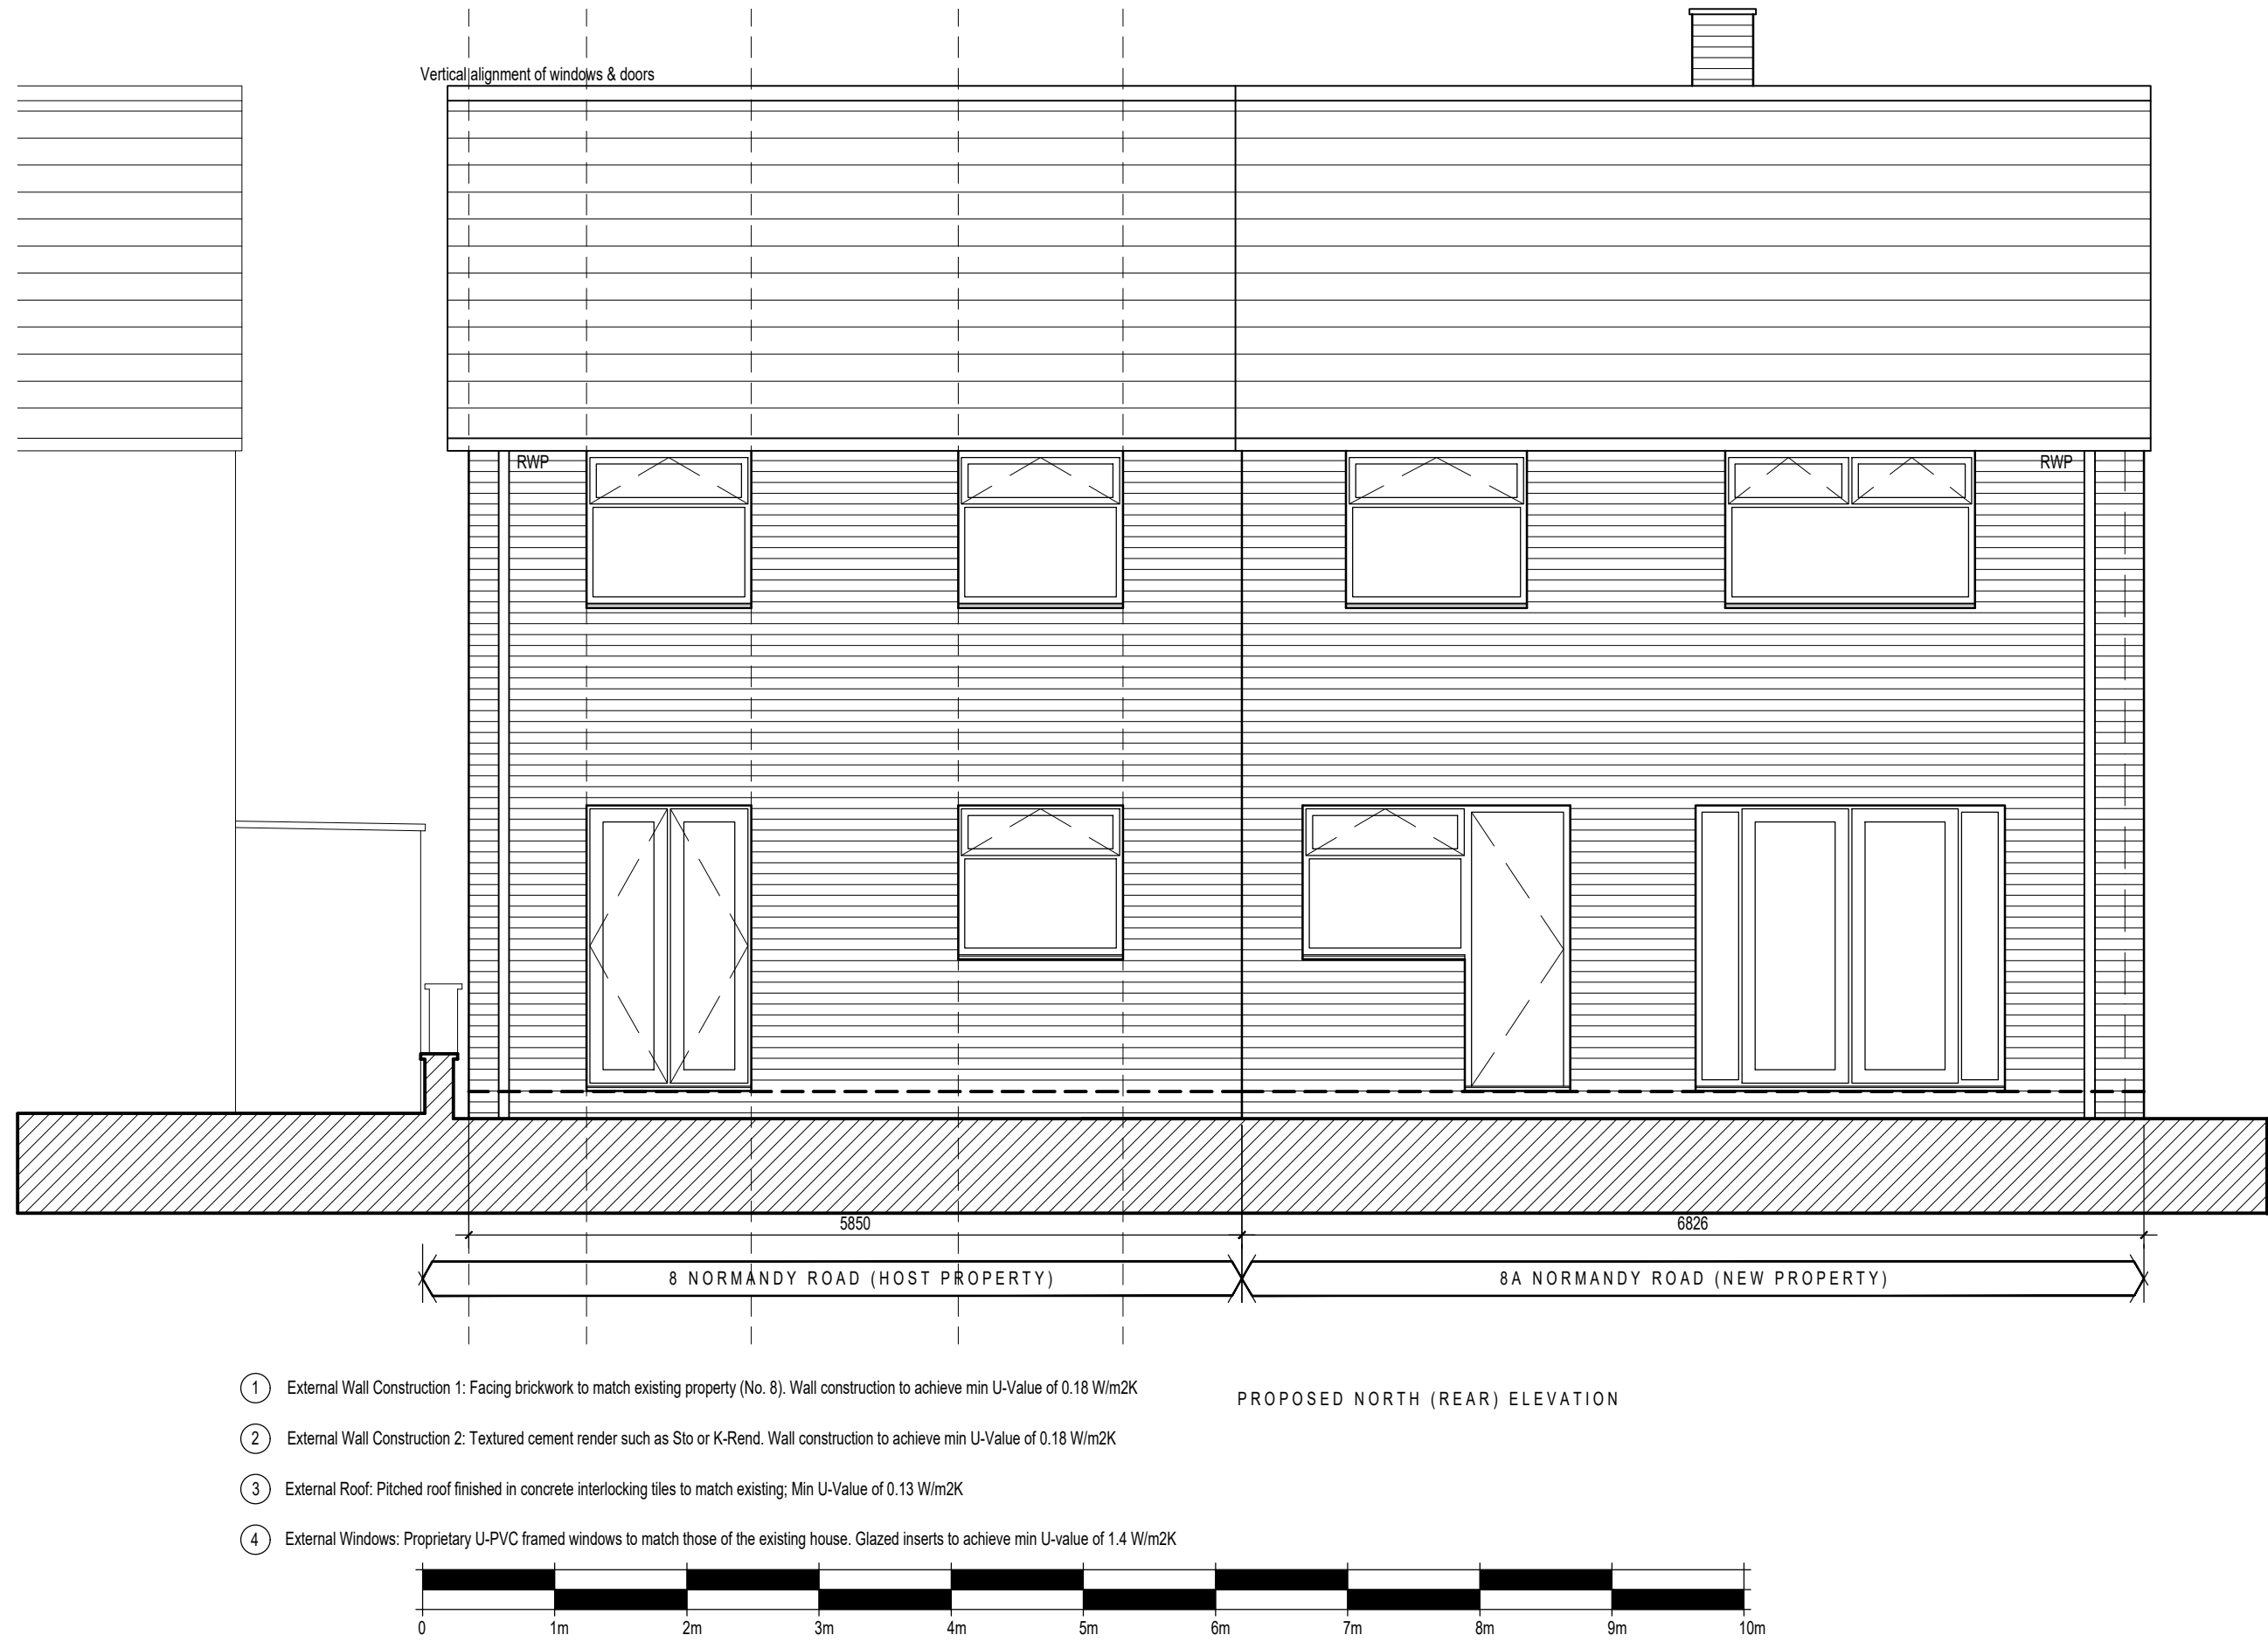
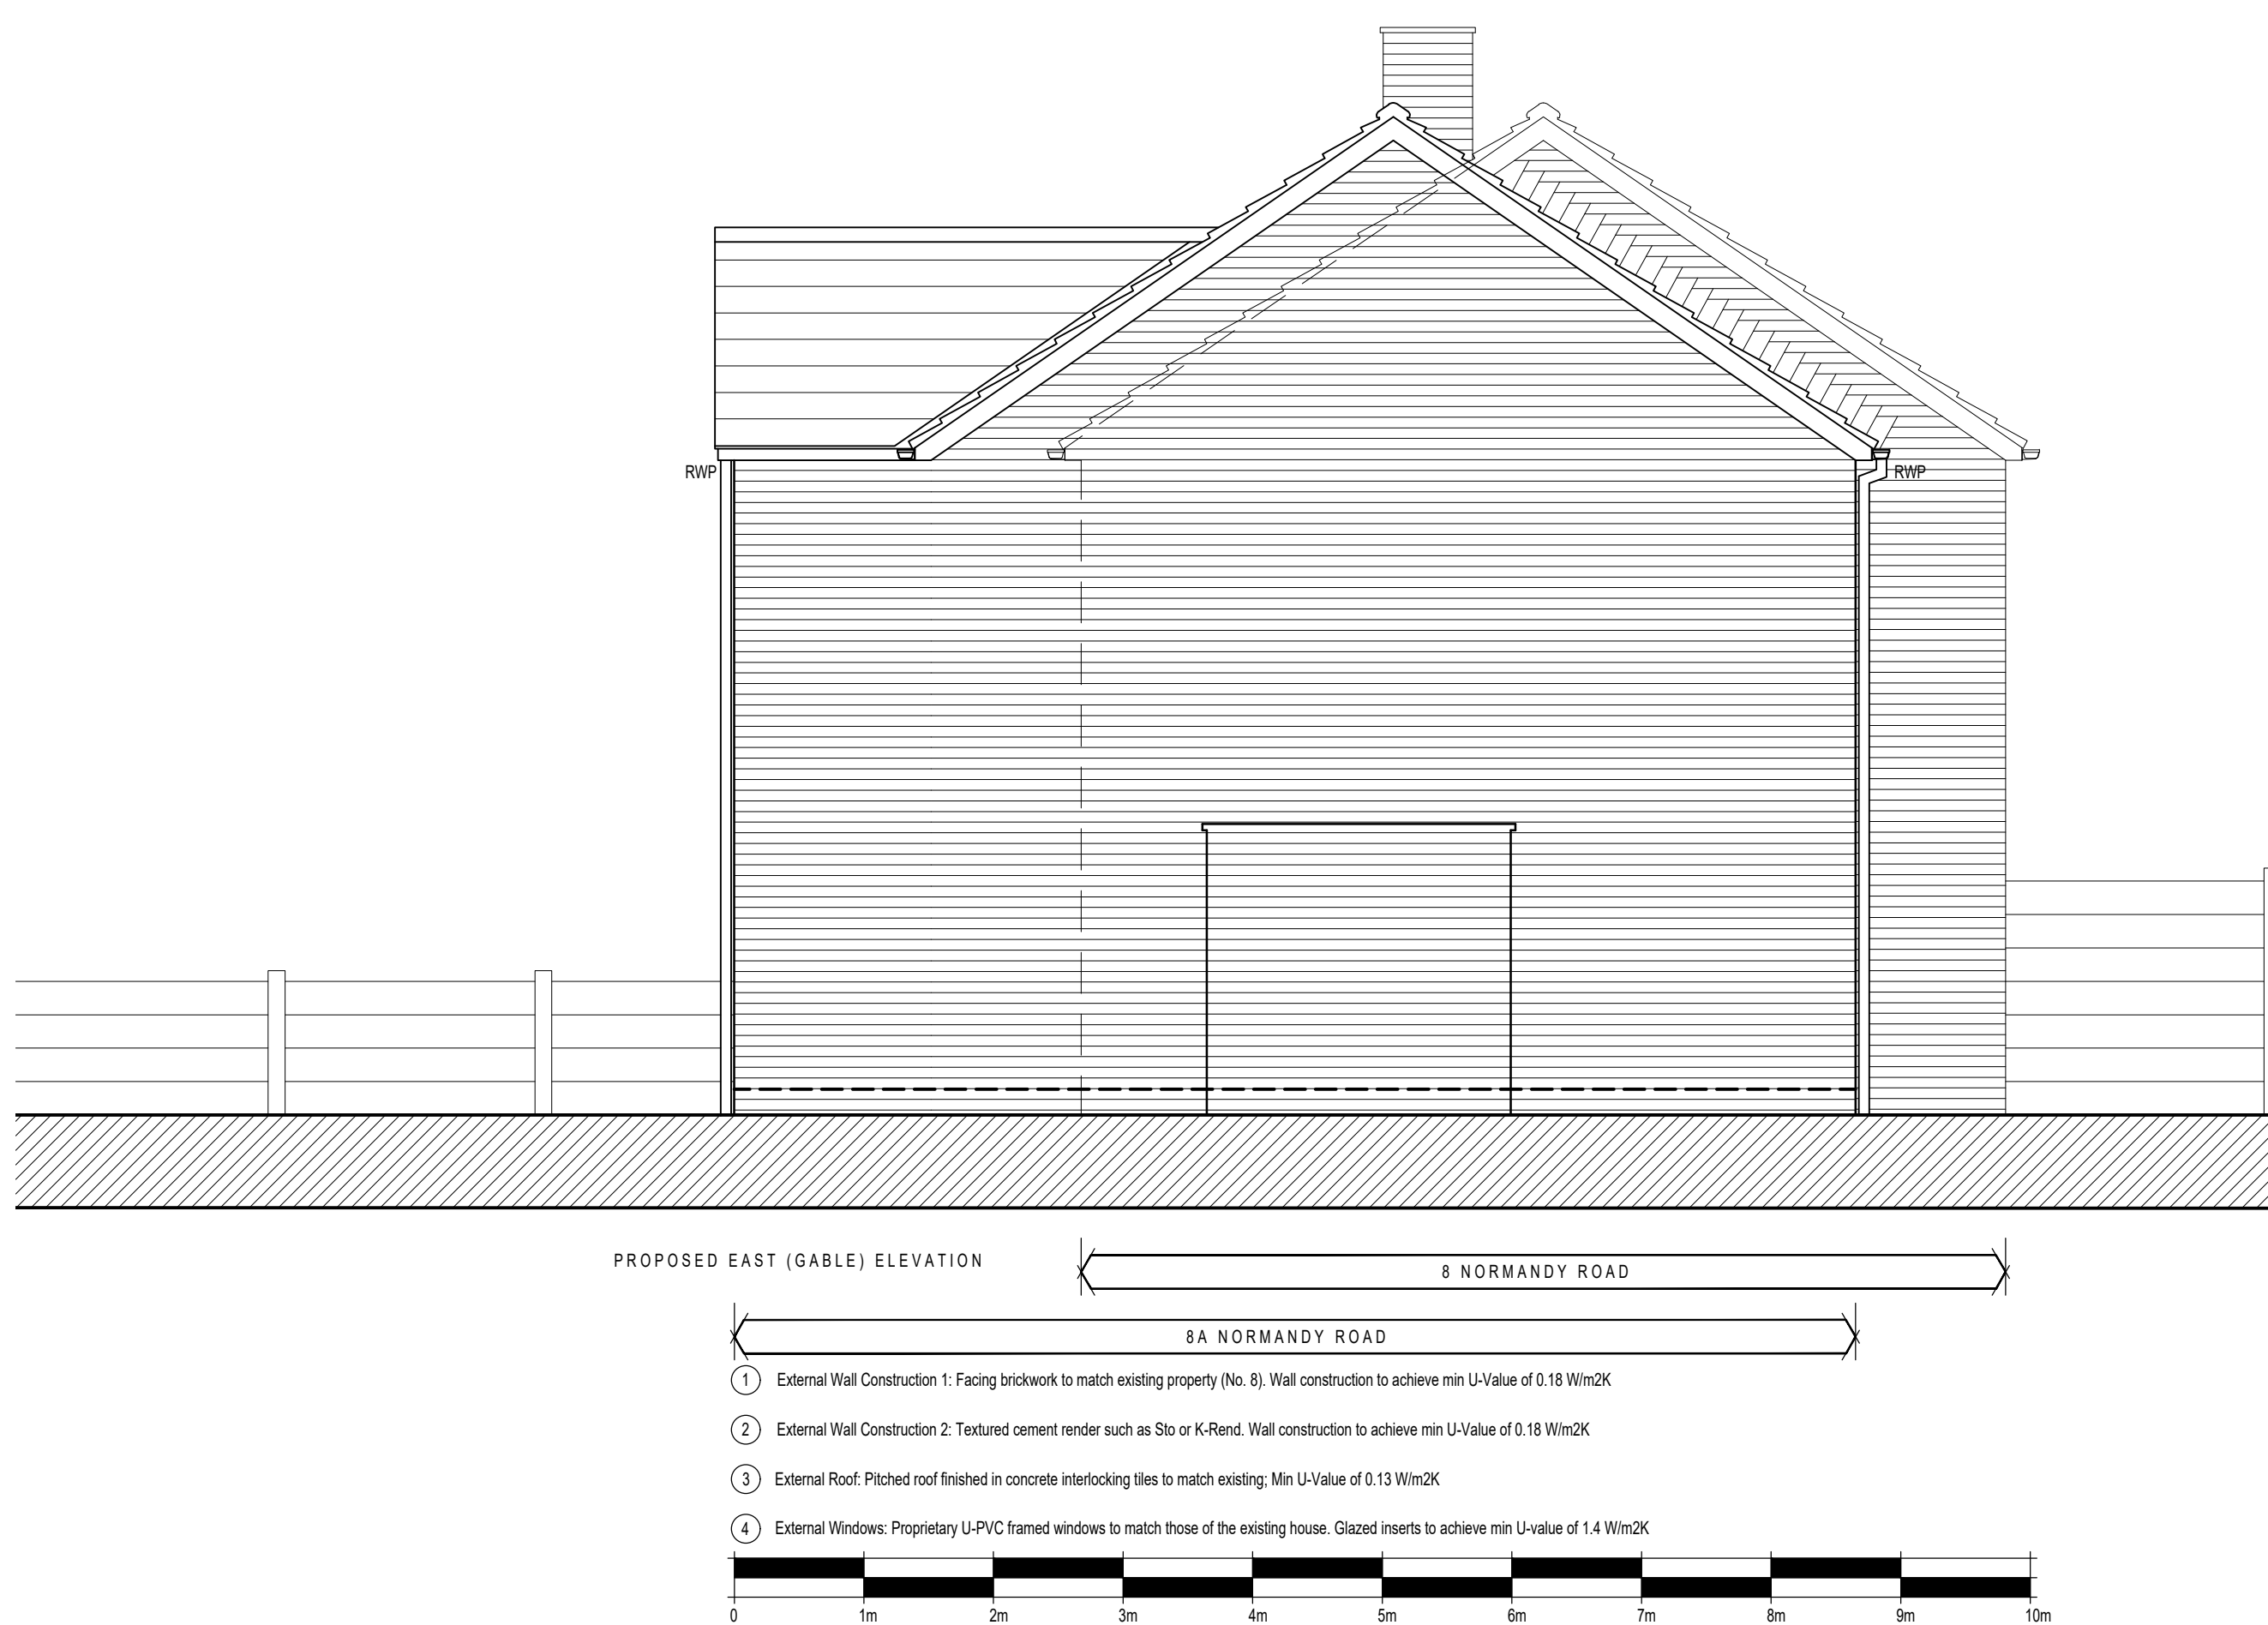


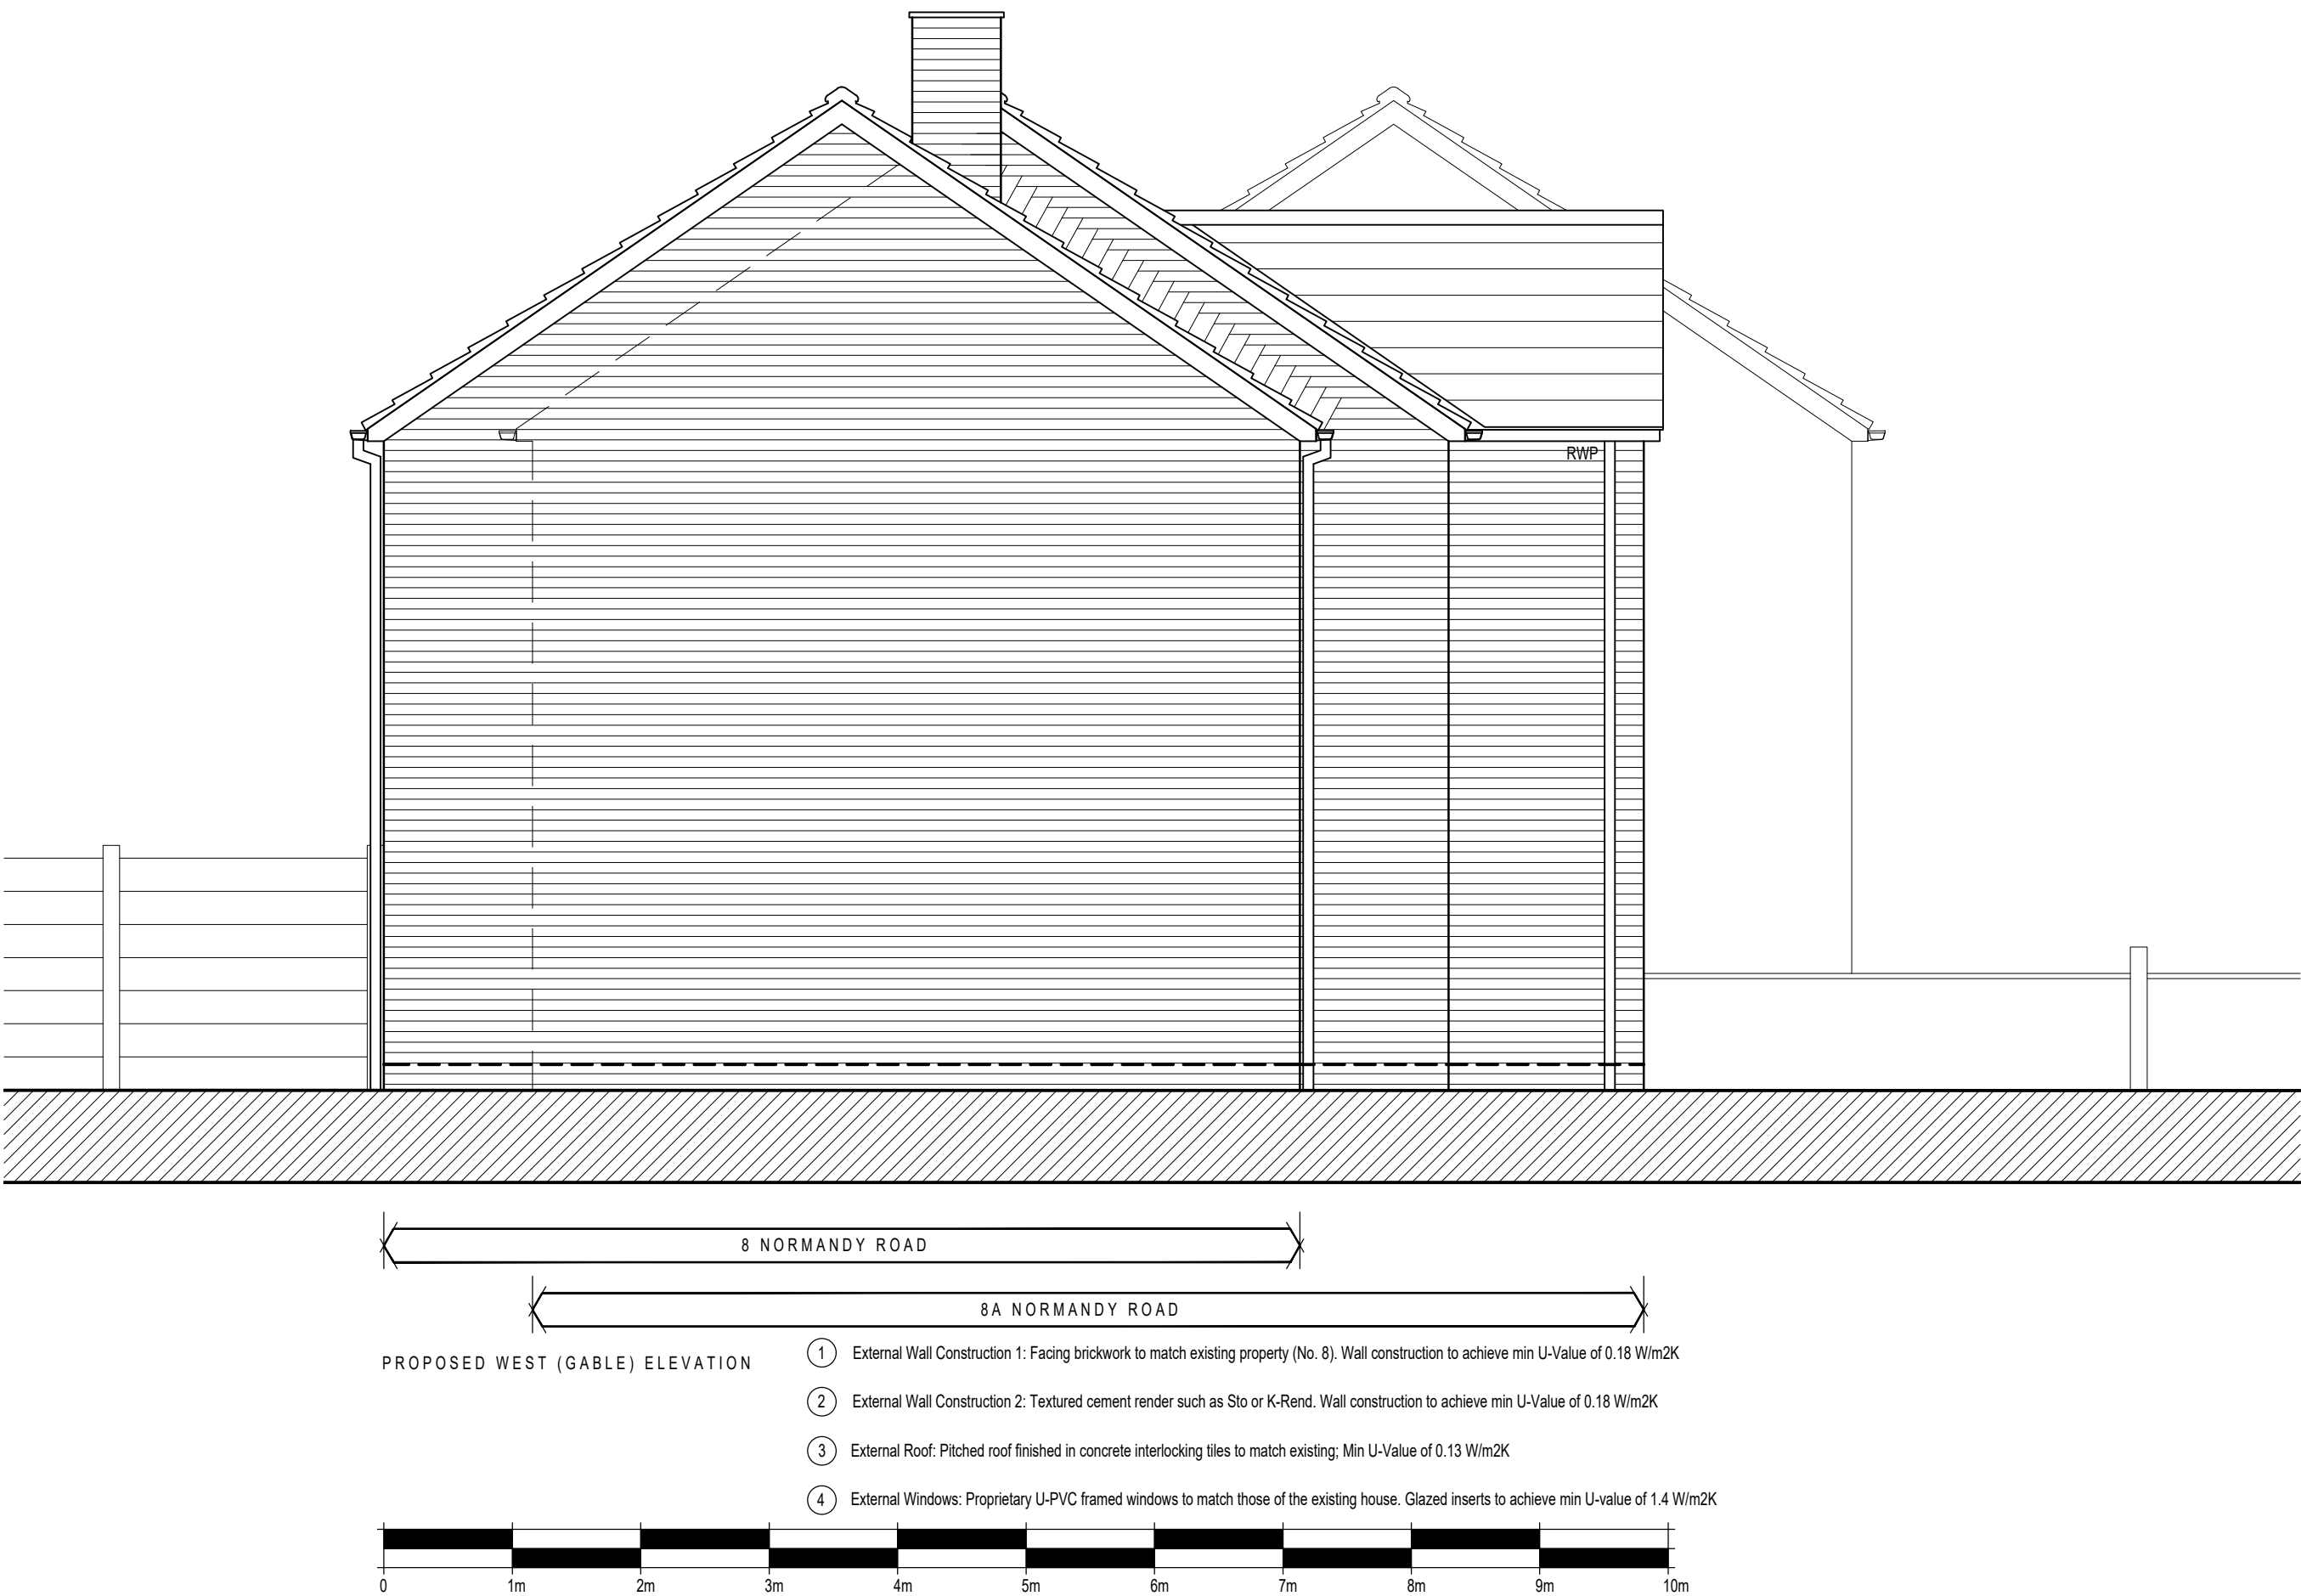

NOTE:This drawing is for the communication of design intent at **developed design stage only**

'This plan has been produced for Mr P. Barton and Ms R. Parkinson for their project at 8 Normandy Rd. Huyton, Liverpool L36 7UU and has been prepared for communicating developed design (stage 3) information and is not intended for use by any other person or for any other purpose.'

NOTE:Any Levels and figured dimensions are for the purposes of communicating design intent. Any figured dimensions and levels **must be varified by site meassure**

Copyright **Tom Black Architects Ltd** 2022

Revisions			
Date	Rev	Description	Init.
02:11:22	P02	Drawing revised in response to comments made by planning officer Andrew Hunt via email on the 31:10:2022.	TPB
03:01:23	P03	Drawing revised in response to comments made by planning officer Andrew Hunt via email on the 03:01:2023 in relation to the proposed front elevation.	TPB

Notes

- o Stage 0: Strategic Definition
- o Stage 1: Preparation and Brief
- o Stage 2: Concept Design
- Stage 3: Developed Design
- o Stage 4: Technical Design
- o Stage 5: Construction
- o Stage 6: Hand Over & Close Out
- o Stage 7: In Use Services

PROJECT STATUS:

DEVELOPED DESIGN

CLIENT:

Mr Philip Barton and Ms Rebecca Parkinson,
16 The Avenue, Huyton, Liverpool, L36 7SD

JOB TITLE:

8 Normandy Road, Huyton, Liverpool, L36 7UU

DRAWING TITLE:

Proposed Elevations

DRAWN:	SCALE:	DATE:
TPB	1:50 @ A1	24:08:2022

DRAWING NUMBER:	REVISION:
22-023 (05)002	P03



TOM BLACK ARCHITECTS LTD
Studio 1,
12 Jordan Street
Liverpool, L1 0BP
T 07717297174
E tom@tomblackarchitects.co.uk
W www.tomblackarchitects.co.uk