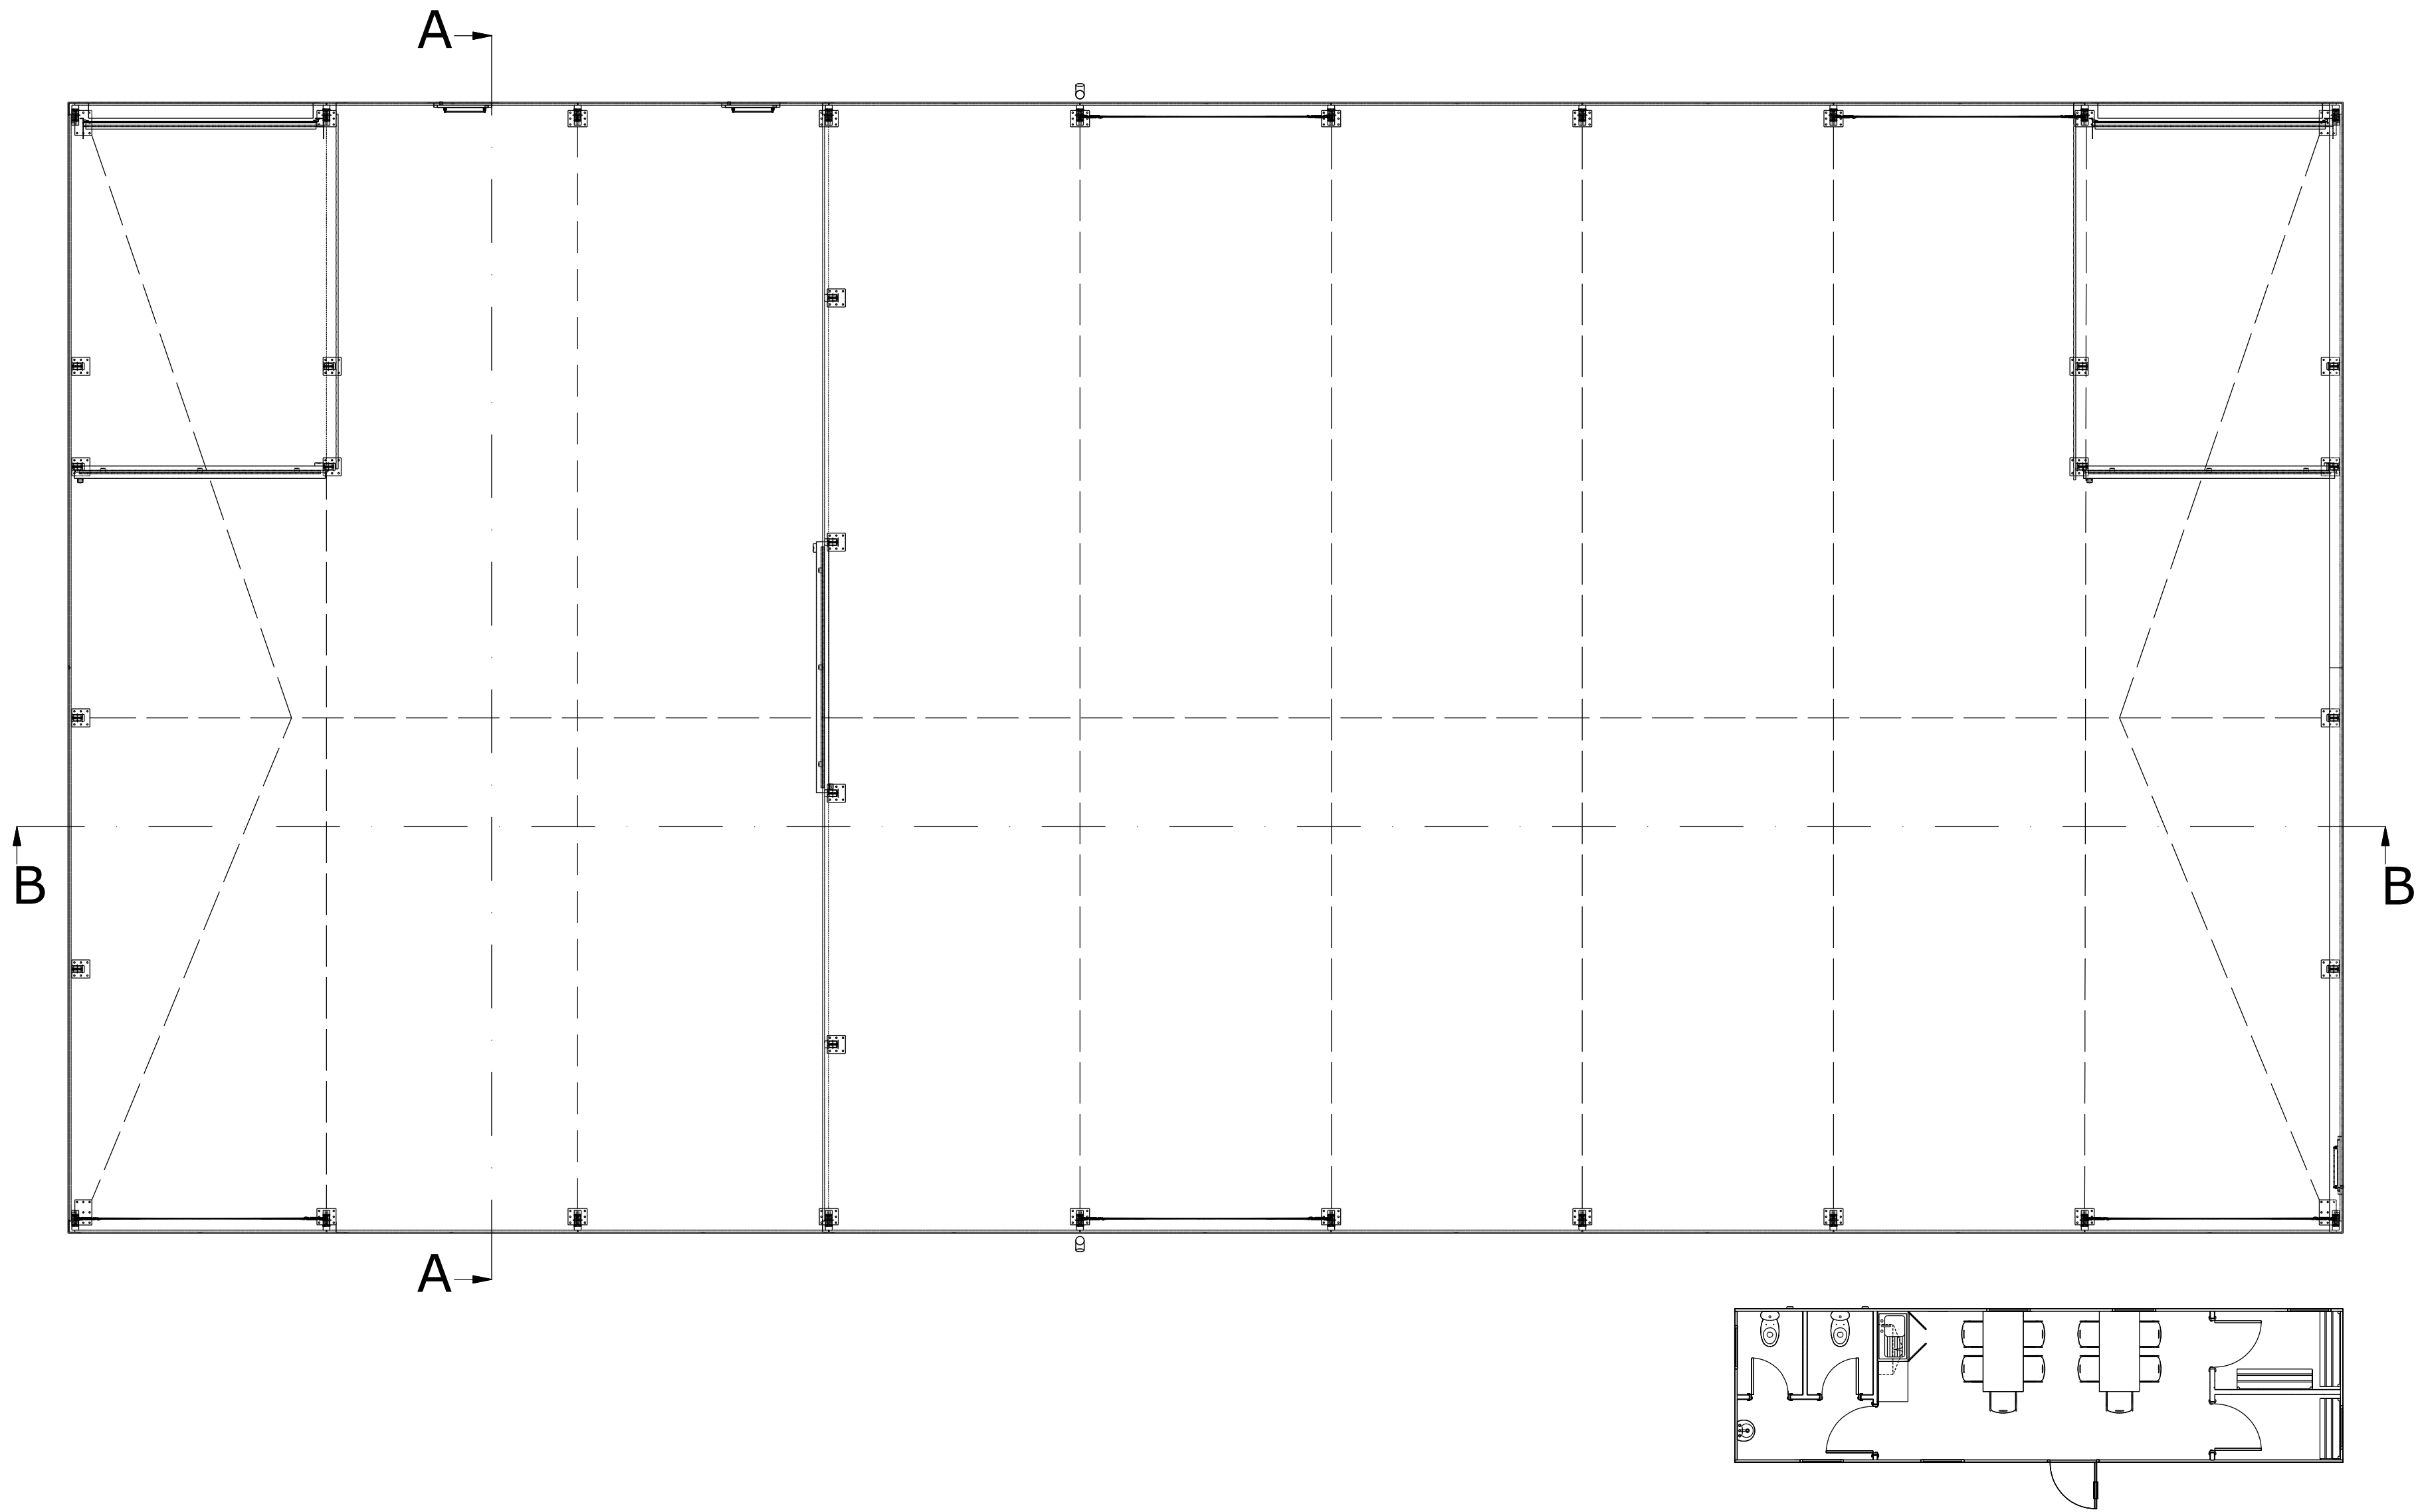


Project  
**GT Graphics Tent Halewood**  
Drawing Title  
**Proposed Floor Plan**

PLANNING

Client  
**Jaguar Land Rover Limited**

Drawing No.  
**70110160-ESA-00-00-DR-A-503**

Project No. **70110160** Subst# **S2** Rev. **P02**

Drawn **EG** Chk'd **JR** App'd **JR** Date **14/06/2024** Scale@A1: **1:100**  
Data Classification **confidential** Document Template Version No. **1.00**