




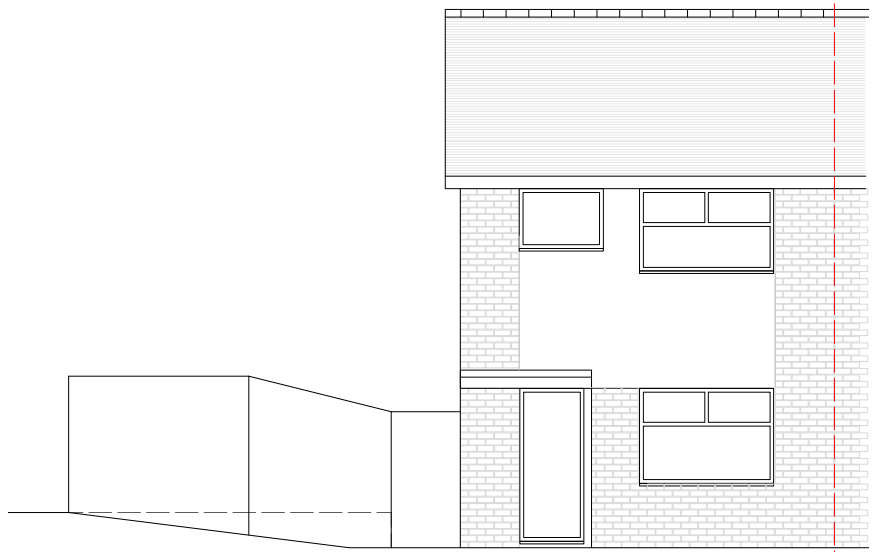


Existing Front Elevation

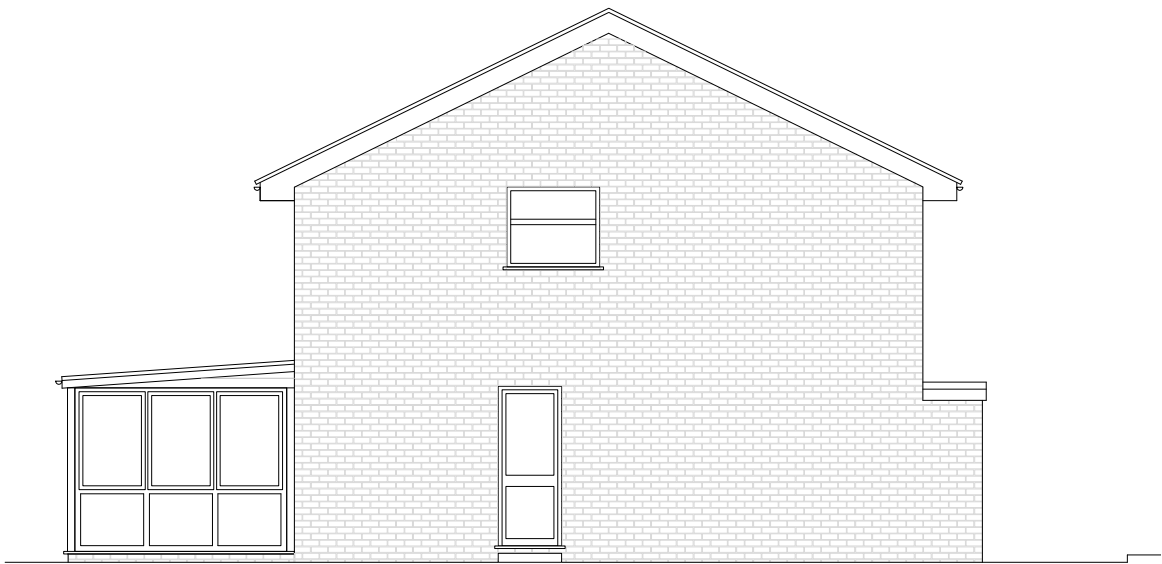


Existing Side Elevation

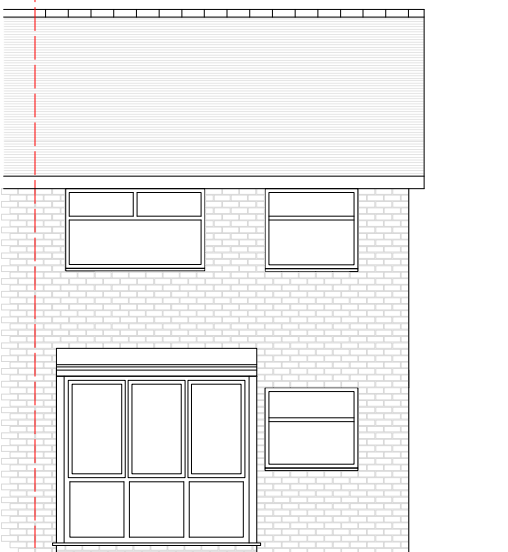


Existing Rear Elevation

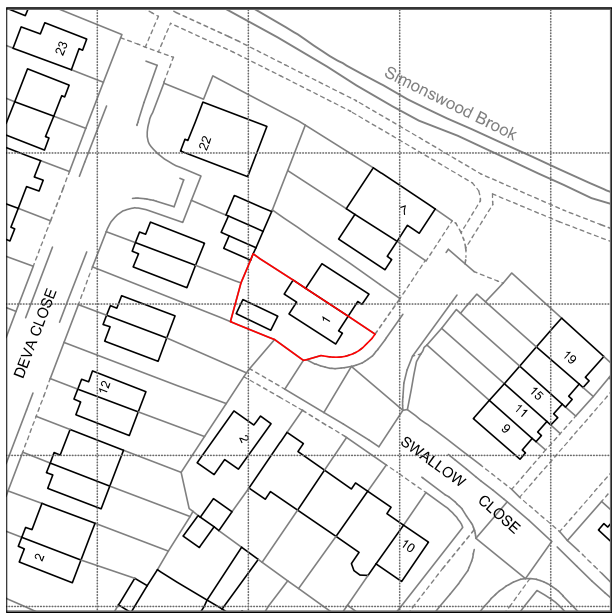

Location Plan 1:1250

 


Proposed Front Elevation

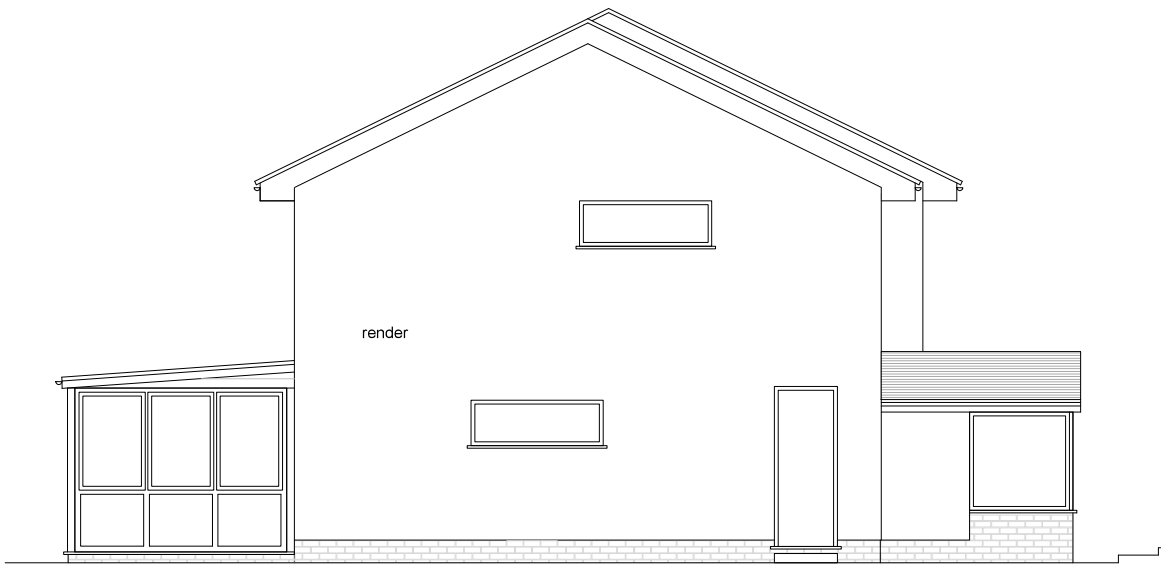



Proposed Side Elevation




Proposed Rear Elevation

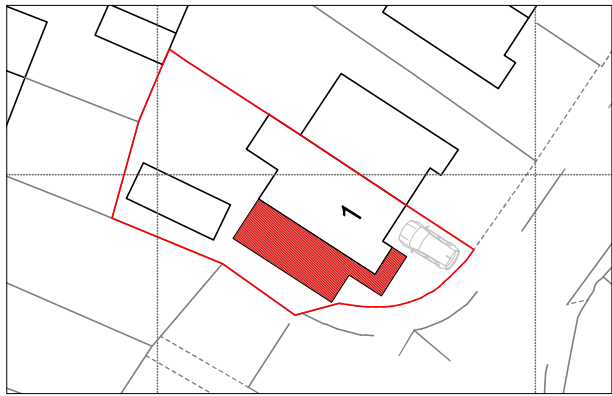


Existing Site Plan 1:500

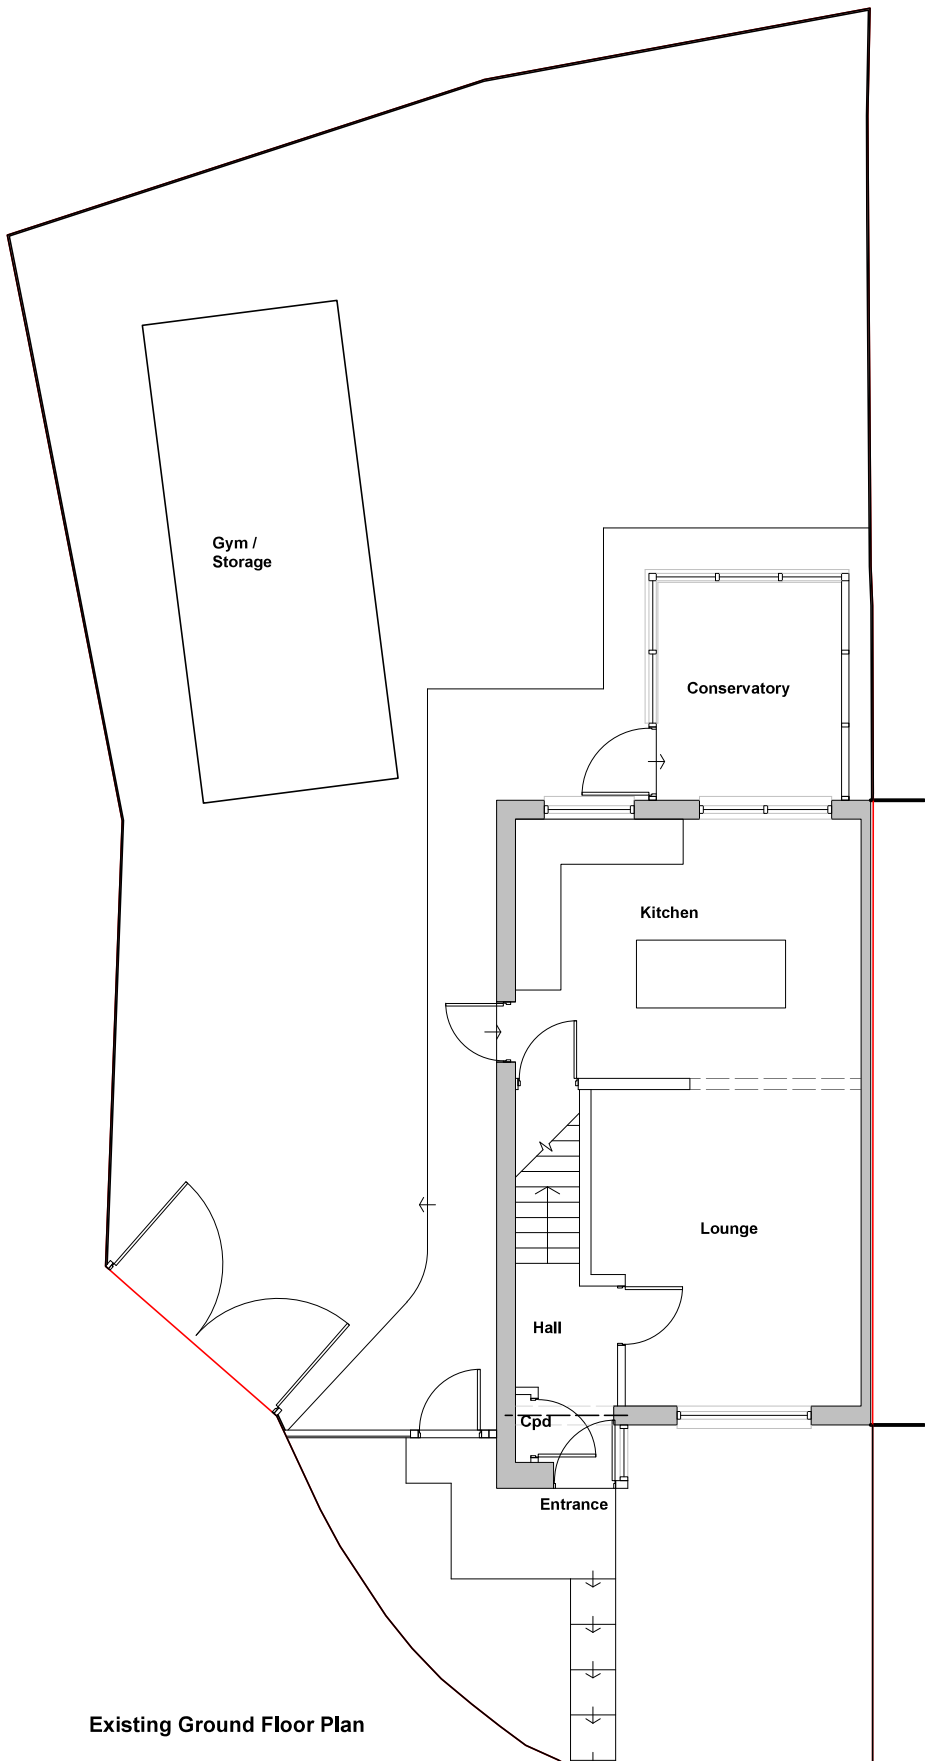 


Existing Ground Floor Plan

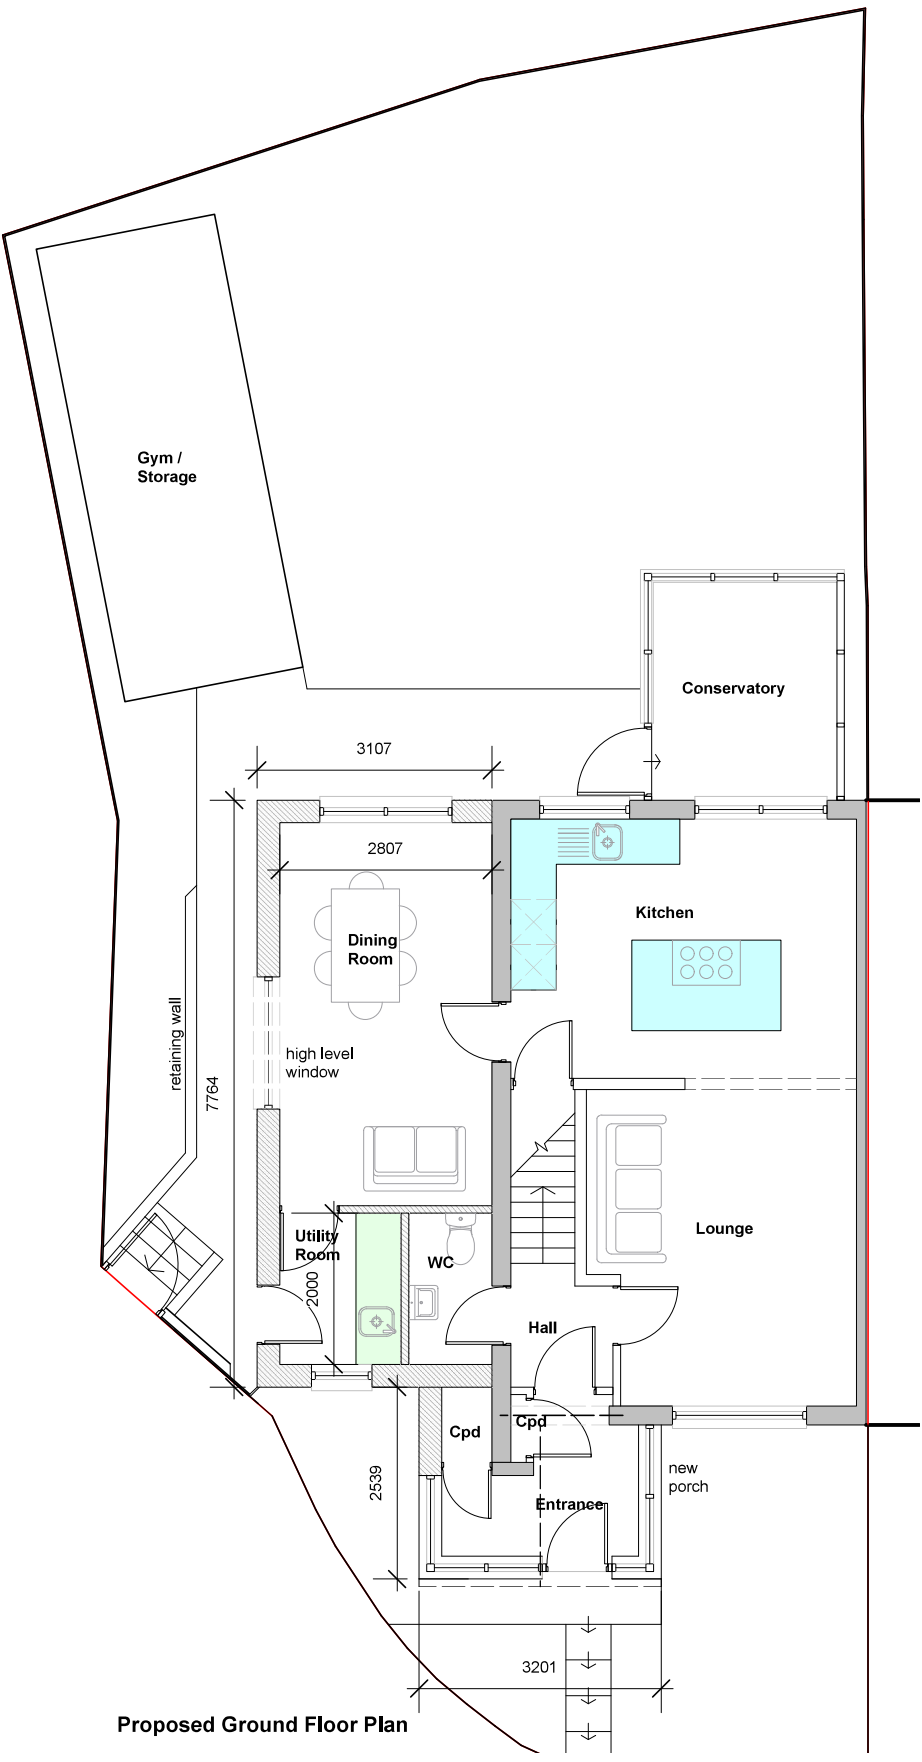

Proposed Ground Floor Plan

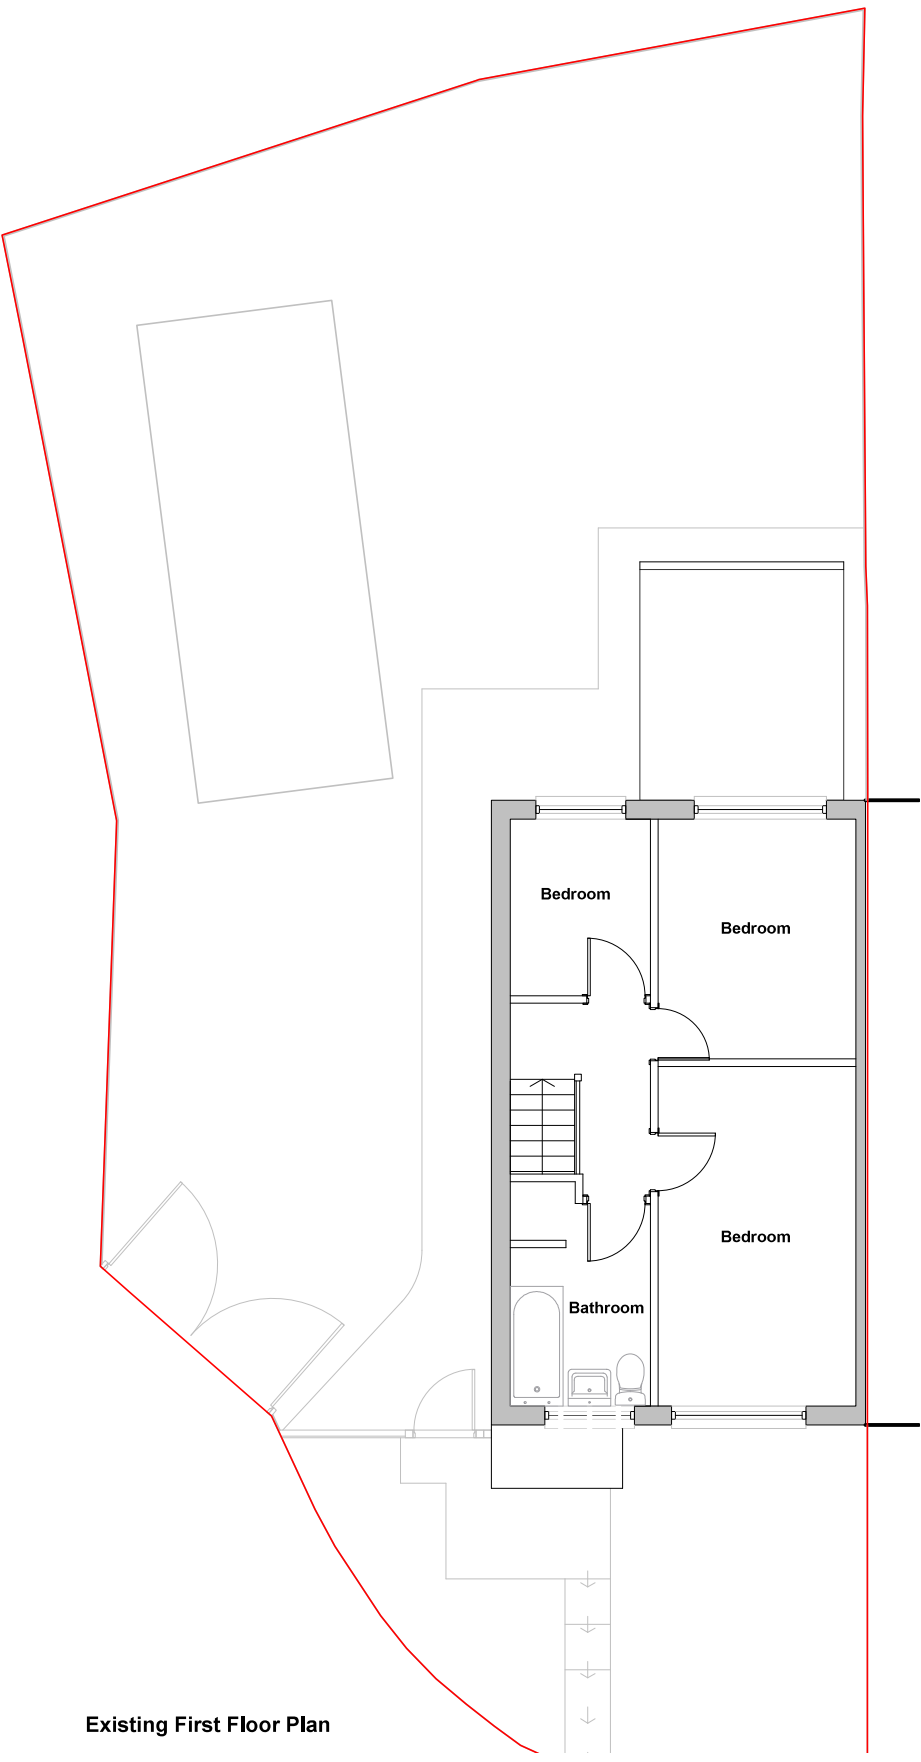

Existing First Floor Plan

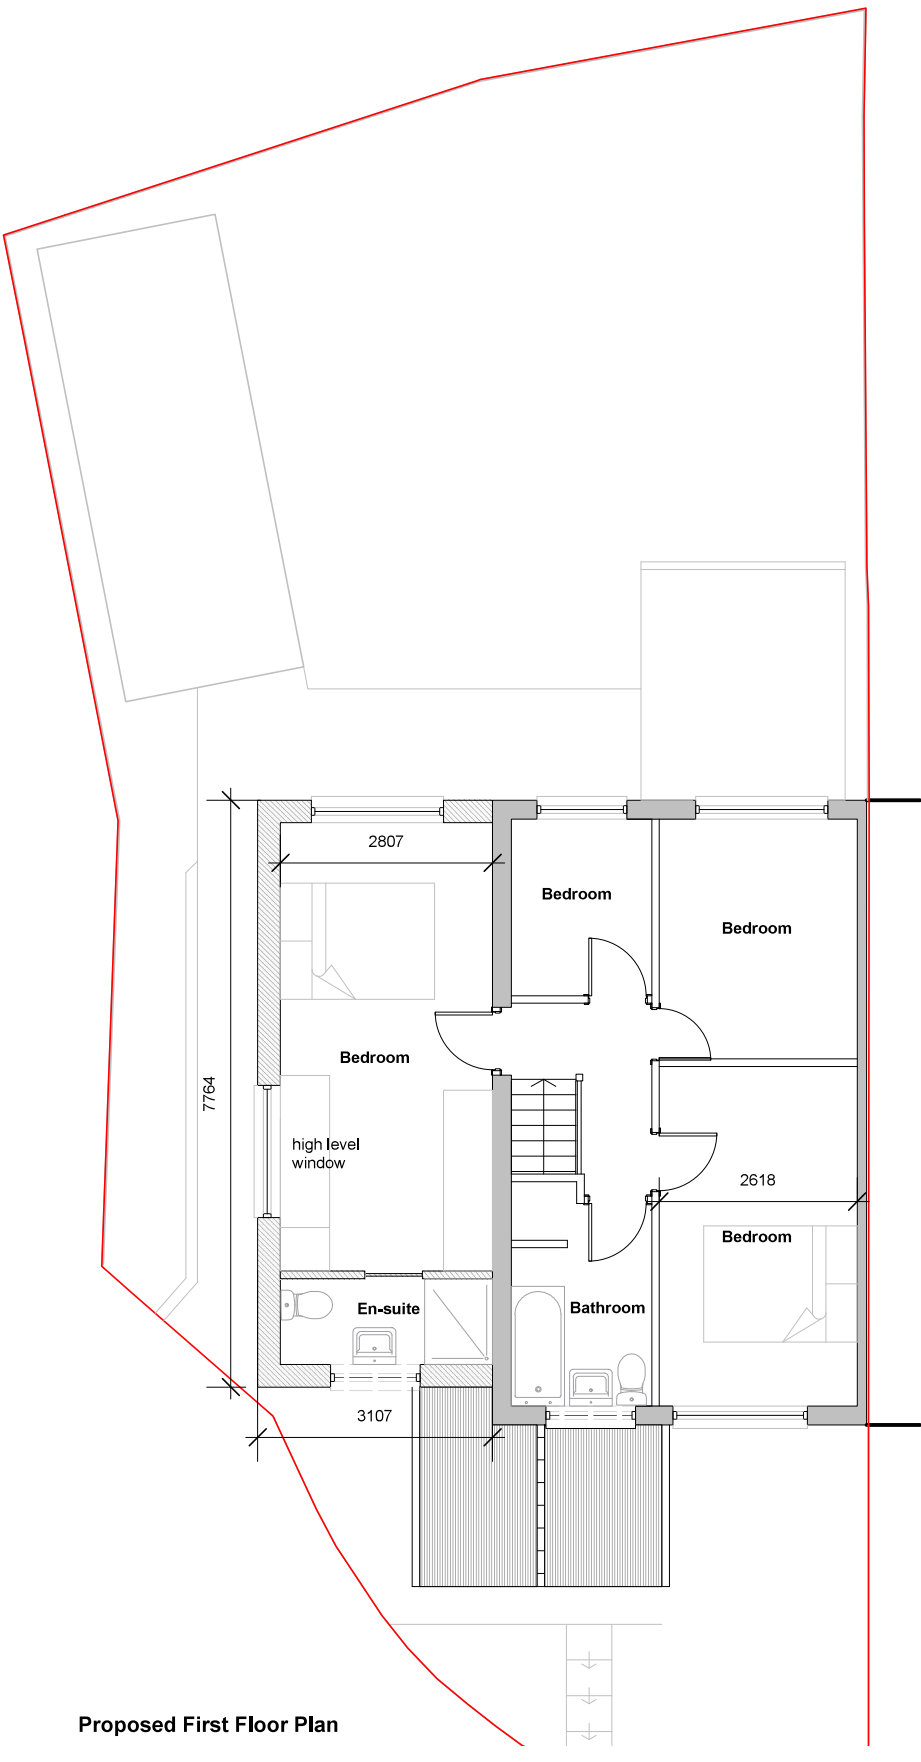

Proposed First Floor Plan

Rev A - 17/06/2026 - Car Parking space added, En-suite Bathroom window enlarged

	May 2026	date
	364	job no.
Rev A	02A	drawing no.
	A2	sheet size
Existing + Proposed		drawing name
Planning		drawing status
1 Swallow Close		job name

