
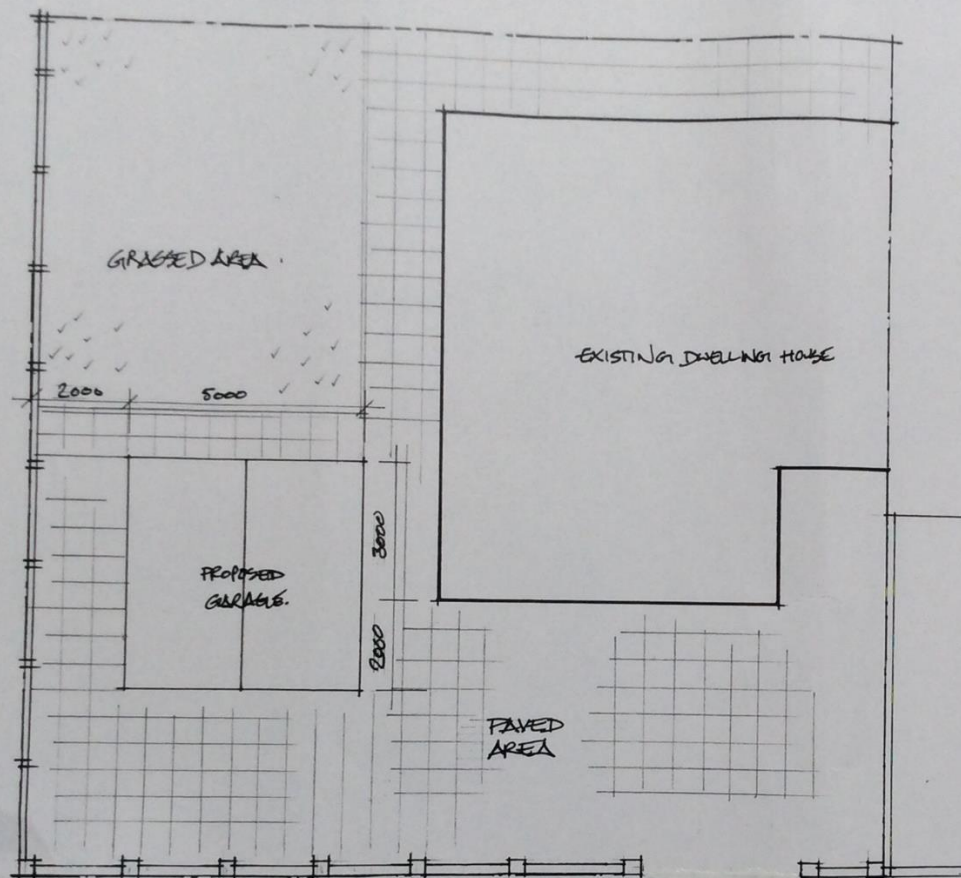


SITE PLAN SCALE 1:100 @ A3

 

PROPOSED DETACHED GARAGE

AT 41 ESSEX ROAD, HUYTON

SCALE 1:100 @ A3 DWG No: ER/22/03A