



50 x 50 x 3mm steel SHS galvanised framing with optional powdercoated finish to standard RAL colour.

Frame curved roof and sides to be clad in anti-vandal and UV resistant Polycarbonate sheet.


Doors to have 3 no. heavy duty hinges with infill lockable sliding latch and central bottom shoot bolt to slave leaf. Doors to be covered in galvanised steel mesh with optional powdercoated finish to standard RAL colour.

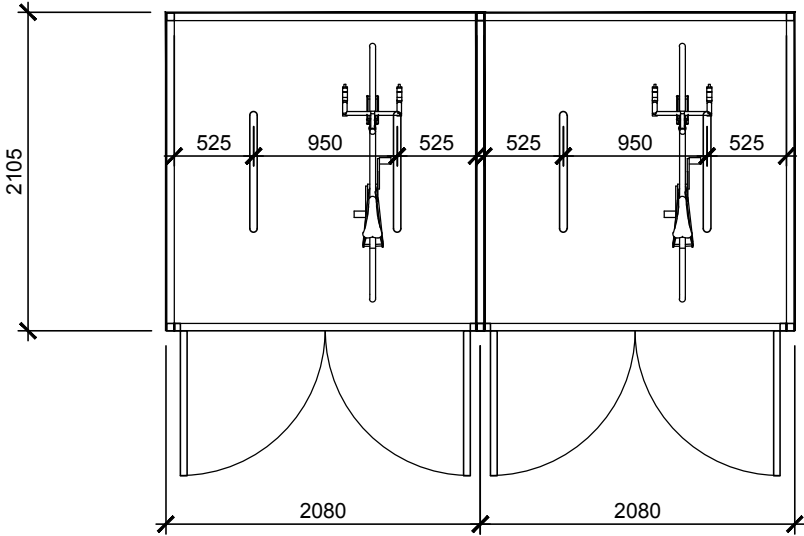

1. Floor Plan

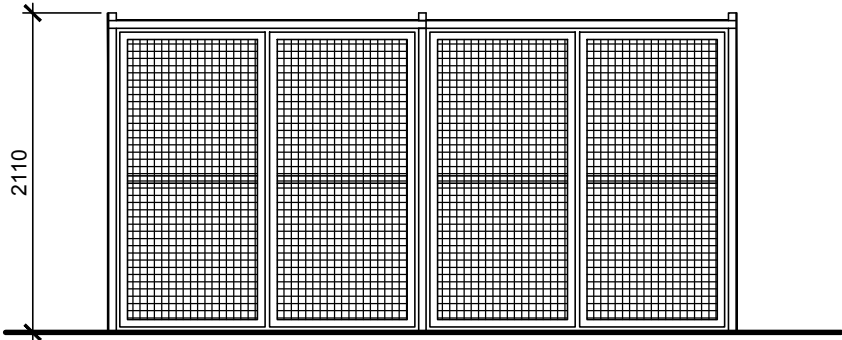

2. Front Elevation

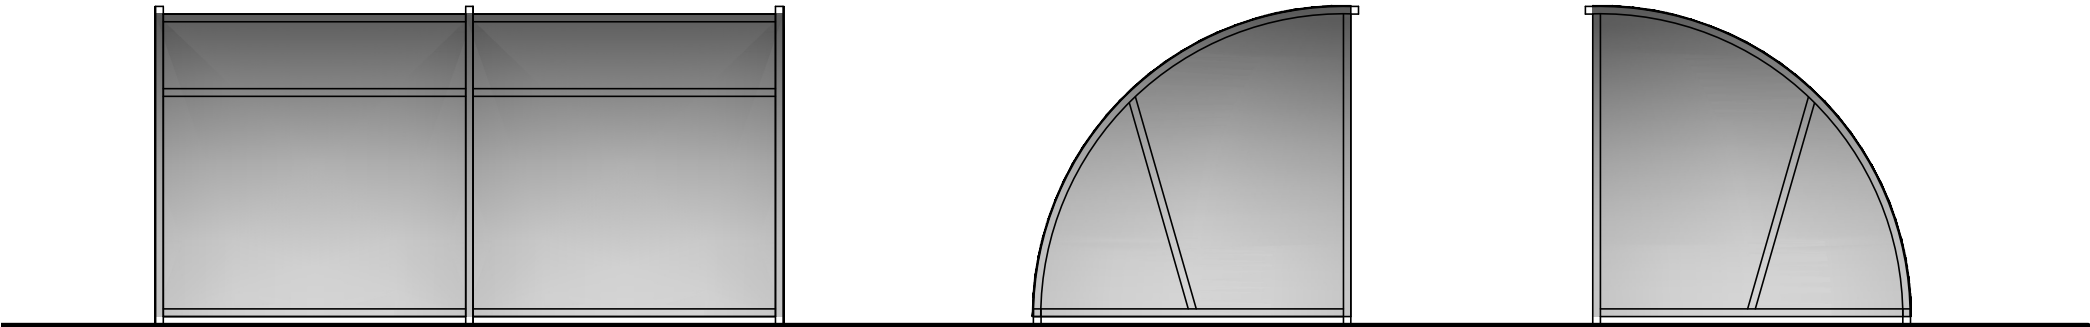

3. Rear Elevation

4. Side Elevation

5. Side Elevation

NOTES	
1.	Do not scale this drawing.
2.	All dimensions to be checked on Site.
3.	Final postions of all equipment to be agreed on Site.
4.	This drawing is subject to Copyright and is not to be reproduced in part or whole without approval.

0	TS	18.05.2026	First issue.
Rev.	By	Date	Description

Client Green Recovery Southwest Ltd.	
Project Former Waste Site Land off Link Road Huyton L36 6AP	
Drawing Title Bike Store	
Drawn By TS	Date October 2024
Job No. P499	Status Planning
Dwg No. L07	Rev. 0
Scale @A3	1:50
ARCHITECTURE WORKS RESIDENTIAL COMMERCIAL INDUSTRIAL The Coach House Warrington Road Mickle Trafford Chester CH2 4EA Tel: 01244 300199 Mobile: 07974 674674 Email: toby@architecture.works	

