




WEST ELEVATION

SOUTH ELEVATION



LOCATION PLAN (Scale 1:1250)

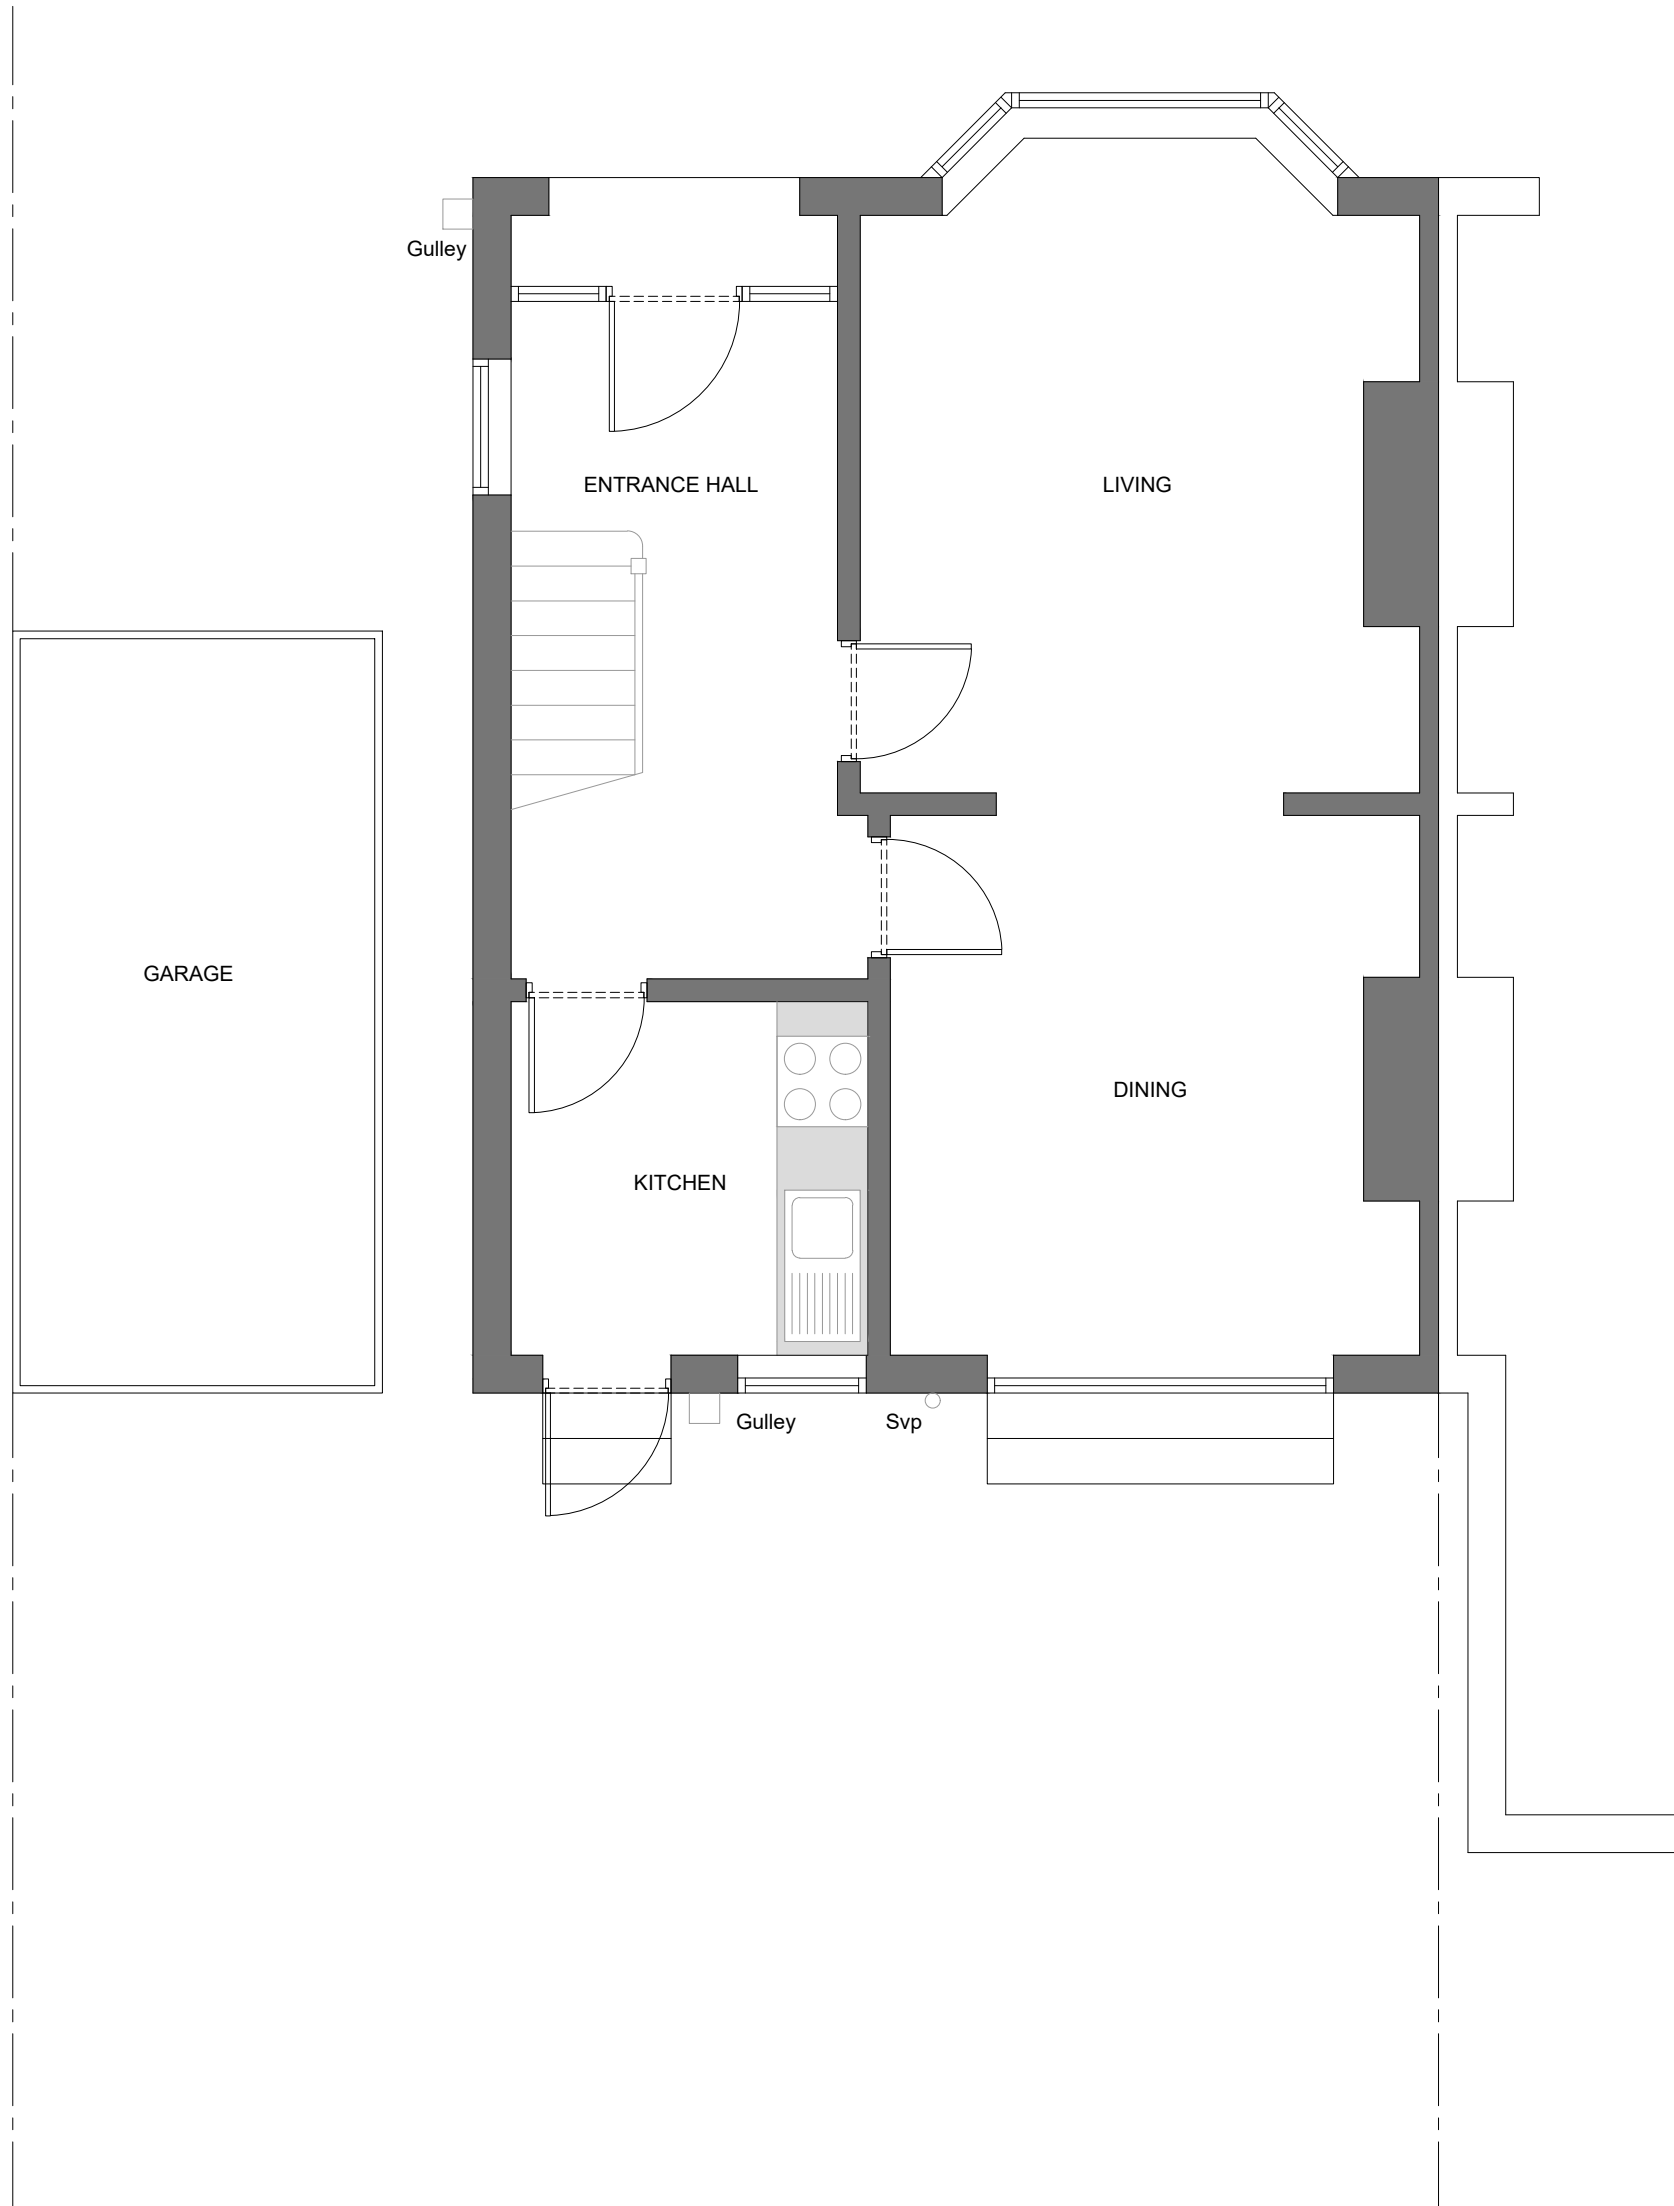

GROUND FLOOR PLAN

NOTES
This drawing is copyright of Bryson Architecture Ltd and may not be reproduced in any way without our specific permission.
Client / contractor to ensure all agreements relating to 'the party wall etc...' act 1996' are in place prior to commencement of works.
All dimensions are to be checked on site. Please check scale bar on printed copies. For any errors or queries please contact Bryson Architecture Ltd.

Materials Symbols :	
	Blockwork
	Facing Brickwork
	Non load bearing studwork (75x50 C16 timbers)
	PIR Insulation
	Existing structural element

01 Issued for approval	09-04-2026
REVISION DETAILS	
Revision	Date

- ☐ Draft
- ☐ Preliminary
- ☒ For Approval
- ☐ Planning
- ☐ Building Regulations
- ☐ Tender
- ☐ Contract
- ☐ Construction
- ☐ As Built

PROJECT ADDRESS
232 Higher Road
Liverpool
L26 9UE

DRAWING TITLE
Existing plans and elevations

Scale @ A1:
1:50 (Unless otherwise stated)

DRAWING NO: 2026 032 001
Revision: 01

BRYSON ARCHITECTURE
STUDIO
t : 0151 647 0371
e : studio@bryson.archi
w : www.bryson.archi
30 Hamilton Street, Birkenhead, Wirral, CH41 5AD.