


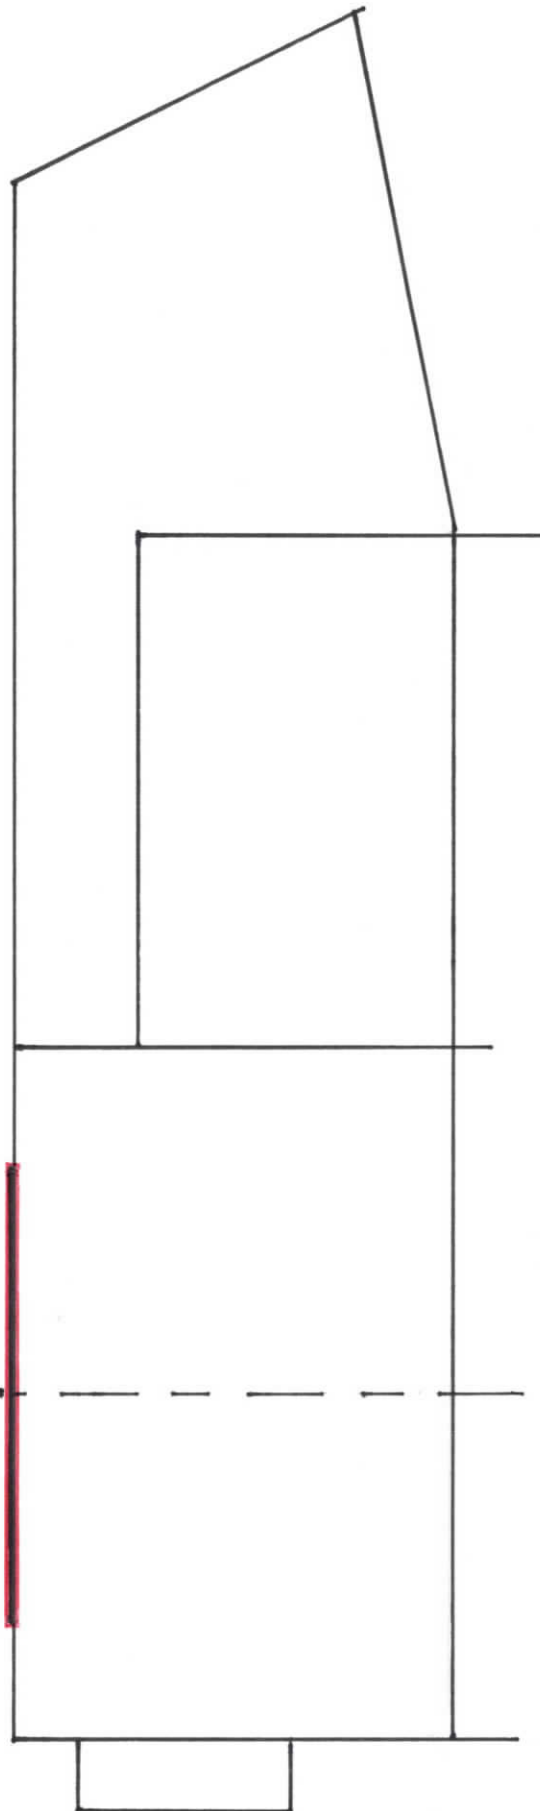

SIGN LOCATION →

0 1 2 3 4 5 METERS

APPLICANT:
MR. JAMES BRADLEY
ALPHA CARS LTD.

SITE ADDRESS:
73 WARRINGTON ROAD
PRESCOT
KNOWSLEY
L34 5QY

SCALE:
1:100 ON A4

DATE:
22 APRIL 2026

DRAWING TITLE:
SITE PLAN

DRAWING No.:
1 OF 2

SIGN DETAILS:
6.0m LONG x 2.4m HIGH
x 3mm THICK GLOSS
LAMINATE DI-BOND
SIGN WITH ORANGE
BACKGROUND, BLACK
AND WHITE LETTERS
AND NUMBERS.

B. GILFOYLE