




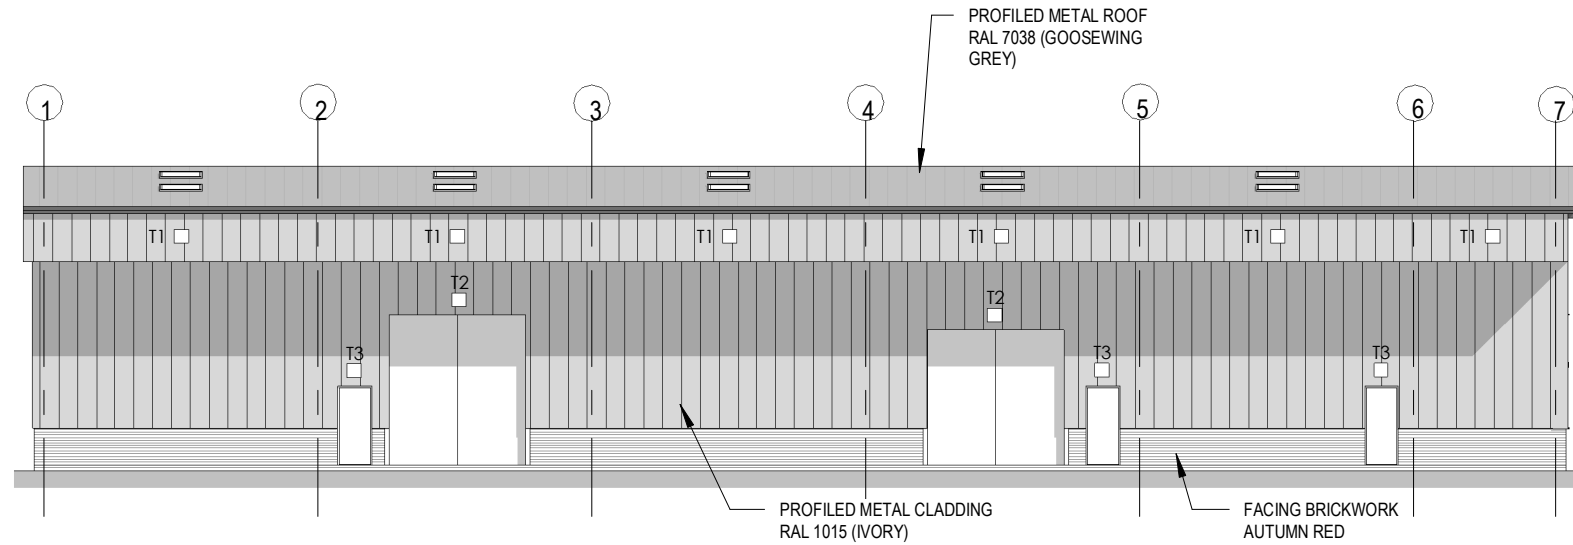

WEST ELEVATION AS PROPOSED

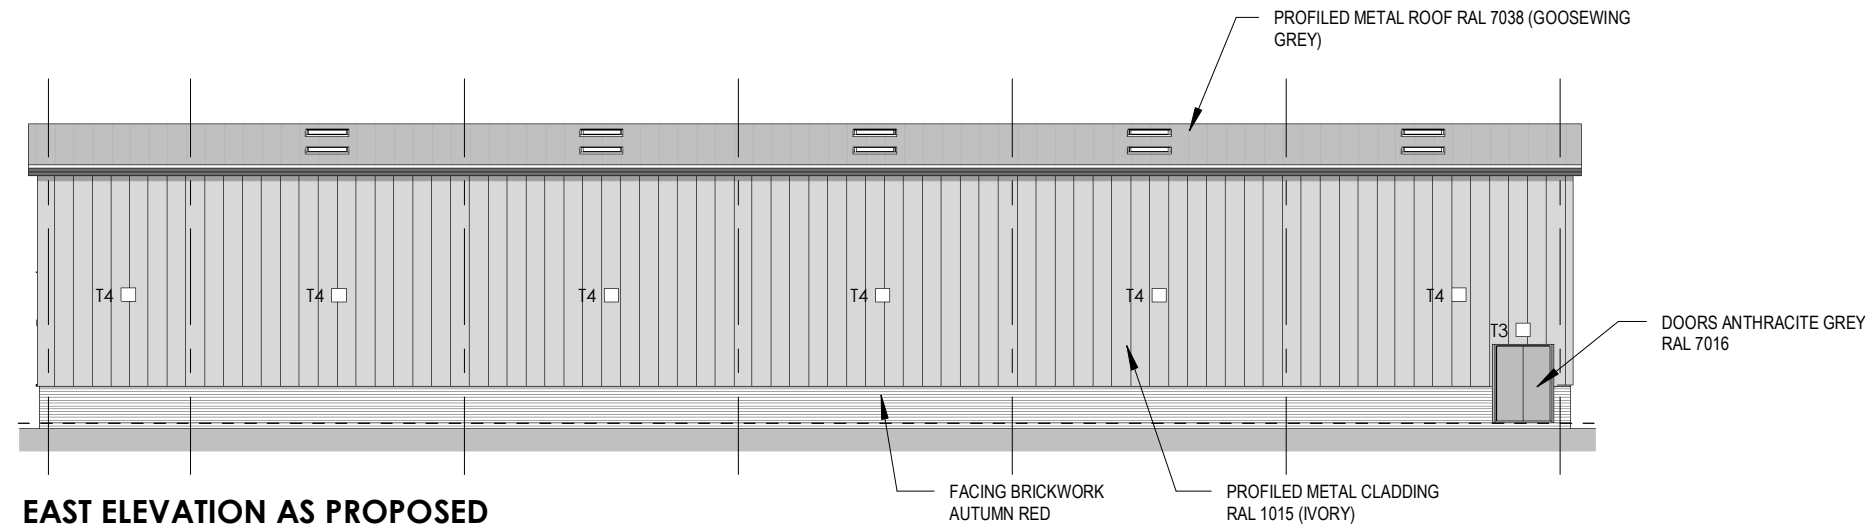

EAST ELEVATION AS PROPOSED

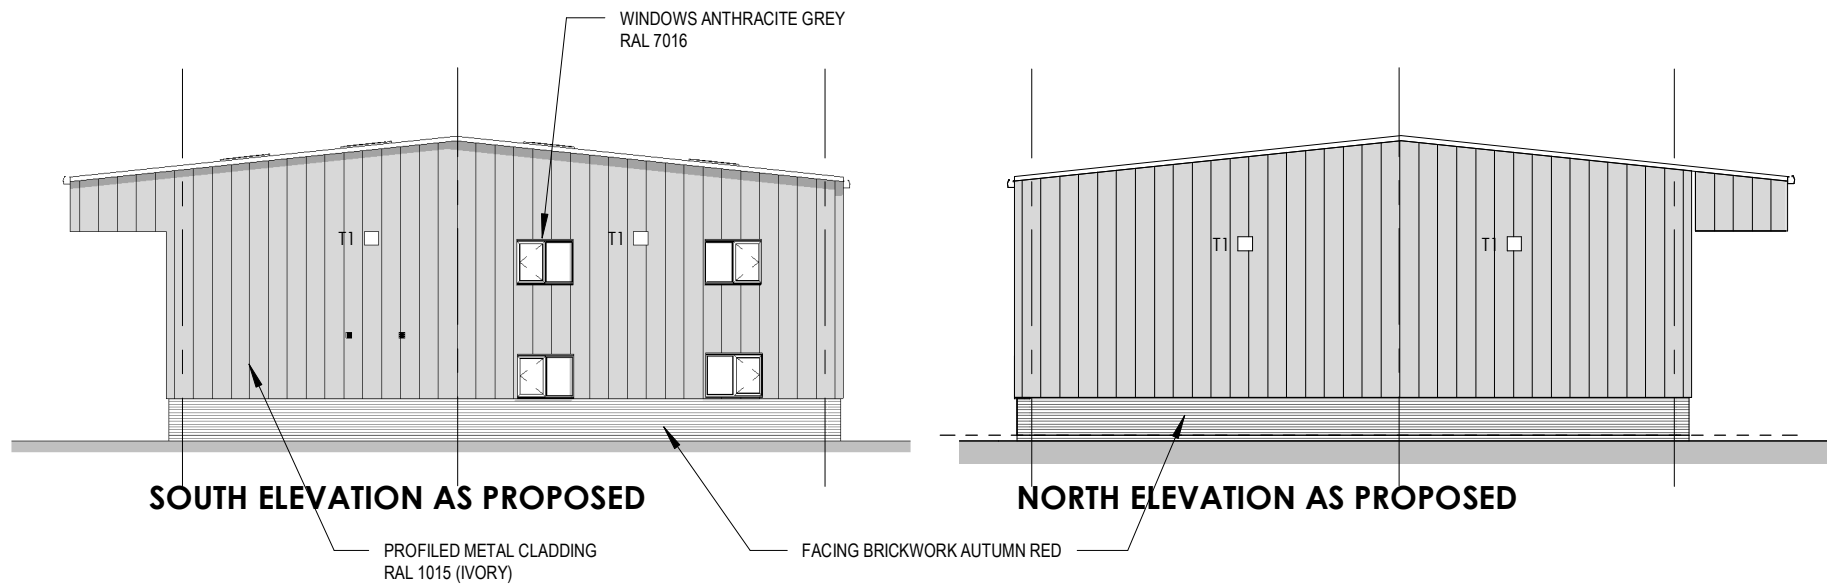

SOUTH ELEVATION AS PROPOSED

NORTH ELEVATION AS PROPOSED

MATERIALS - CONDITION 3

BRICKWORK - 65mm BREEDON AUTUMN RED DRAG FACE BRICK

CLADDING (WALL)
PROFILED CLADDING - RAL 1015 (LIGHT IVORY)

CLADDING (ROOF)
PROFILED CLADDING - RAL 7038 (GOOSEWING GREY)

WINDOWS & DOORS
ALUMINIUM - RAL 7016 (ANTHRACITE GREY)

ROLLER SHUTTERS
ALUMINIUM - RAL 7016 (ANTHRACITE GREY)

LIGHTING CONDITION 10

T1 - SECURITY & AMENITY LIGHTING

T2 - OVERDOOR FLOOD LIGHTING

T3 OVERDOOR PERSONNEL/ESCAPE LIGHTING

T4 SECURITY LIGHTING

READ IN CONJUNCTION WITH DRG PL10

ALL LIGHTING ON PIR

T1 LIGHTING ON TIMER (ON DURING OPENING HOURS)

Life Architecture Ltd



4 Grafton Walk, West Kirby, Wirral CH48 7EJ
T: 0151 625 6635
M: 07885 518 154
E: andrew@lifearchitecture.co.uk

Client:
Whitakers Garden Centre

Job Title:
Proposed Discharge of Planning Conditions

Drawing Title:
Elevations as Proposed

<u>Date:</u>	<u>Scale:</u>	<u>Rev:</u>	<u>Dwg No:</u>
Sept 2025	1 : 200		PL10