


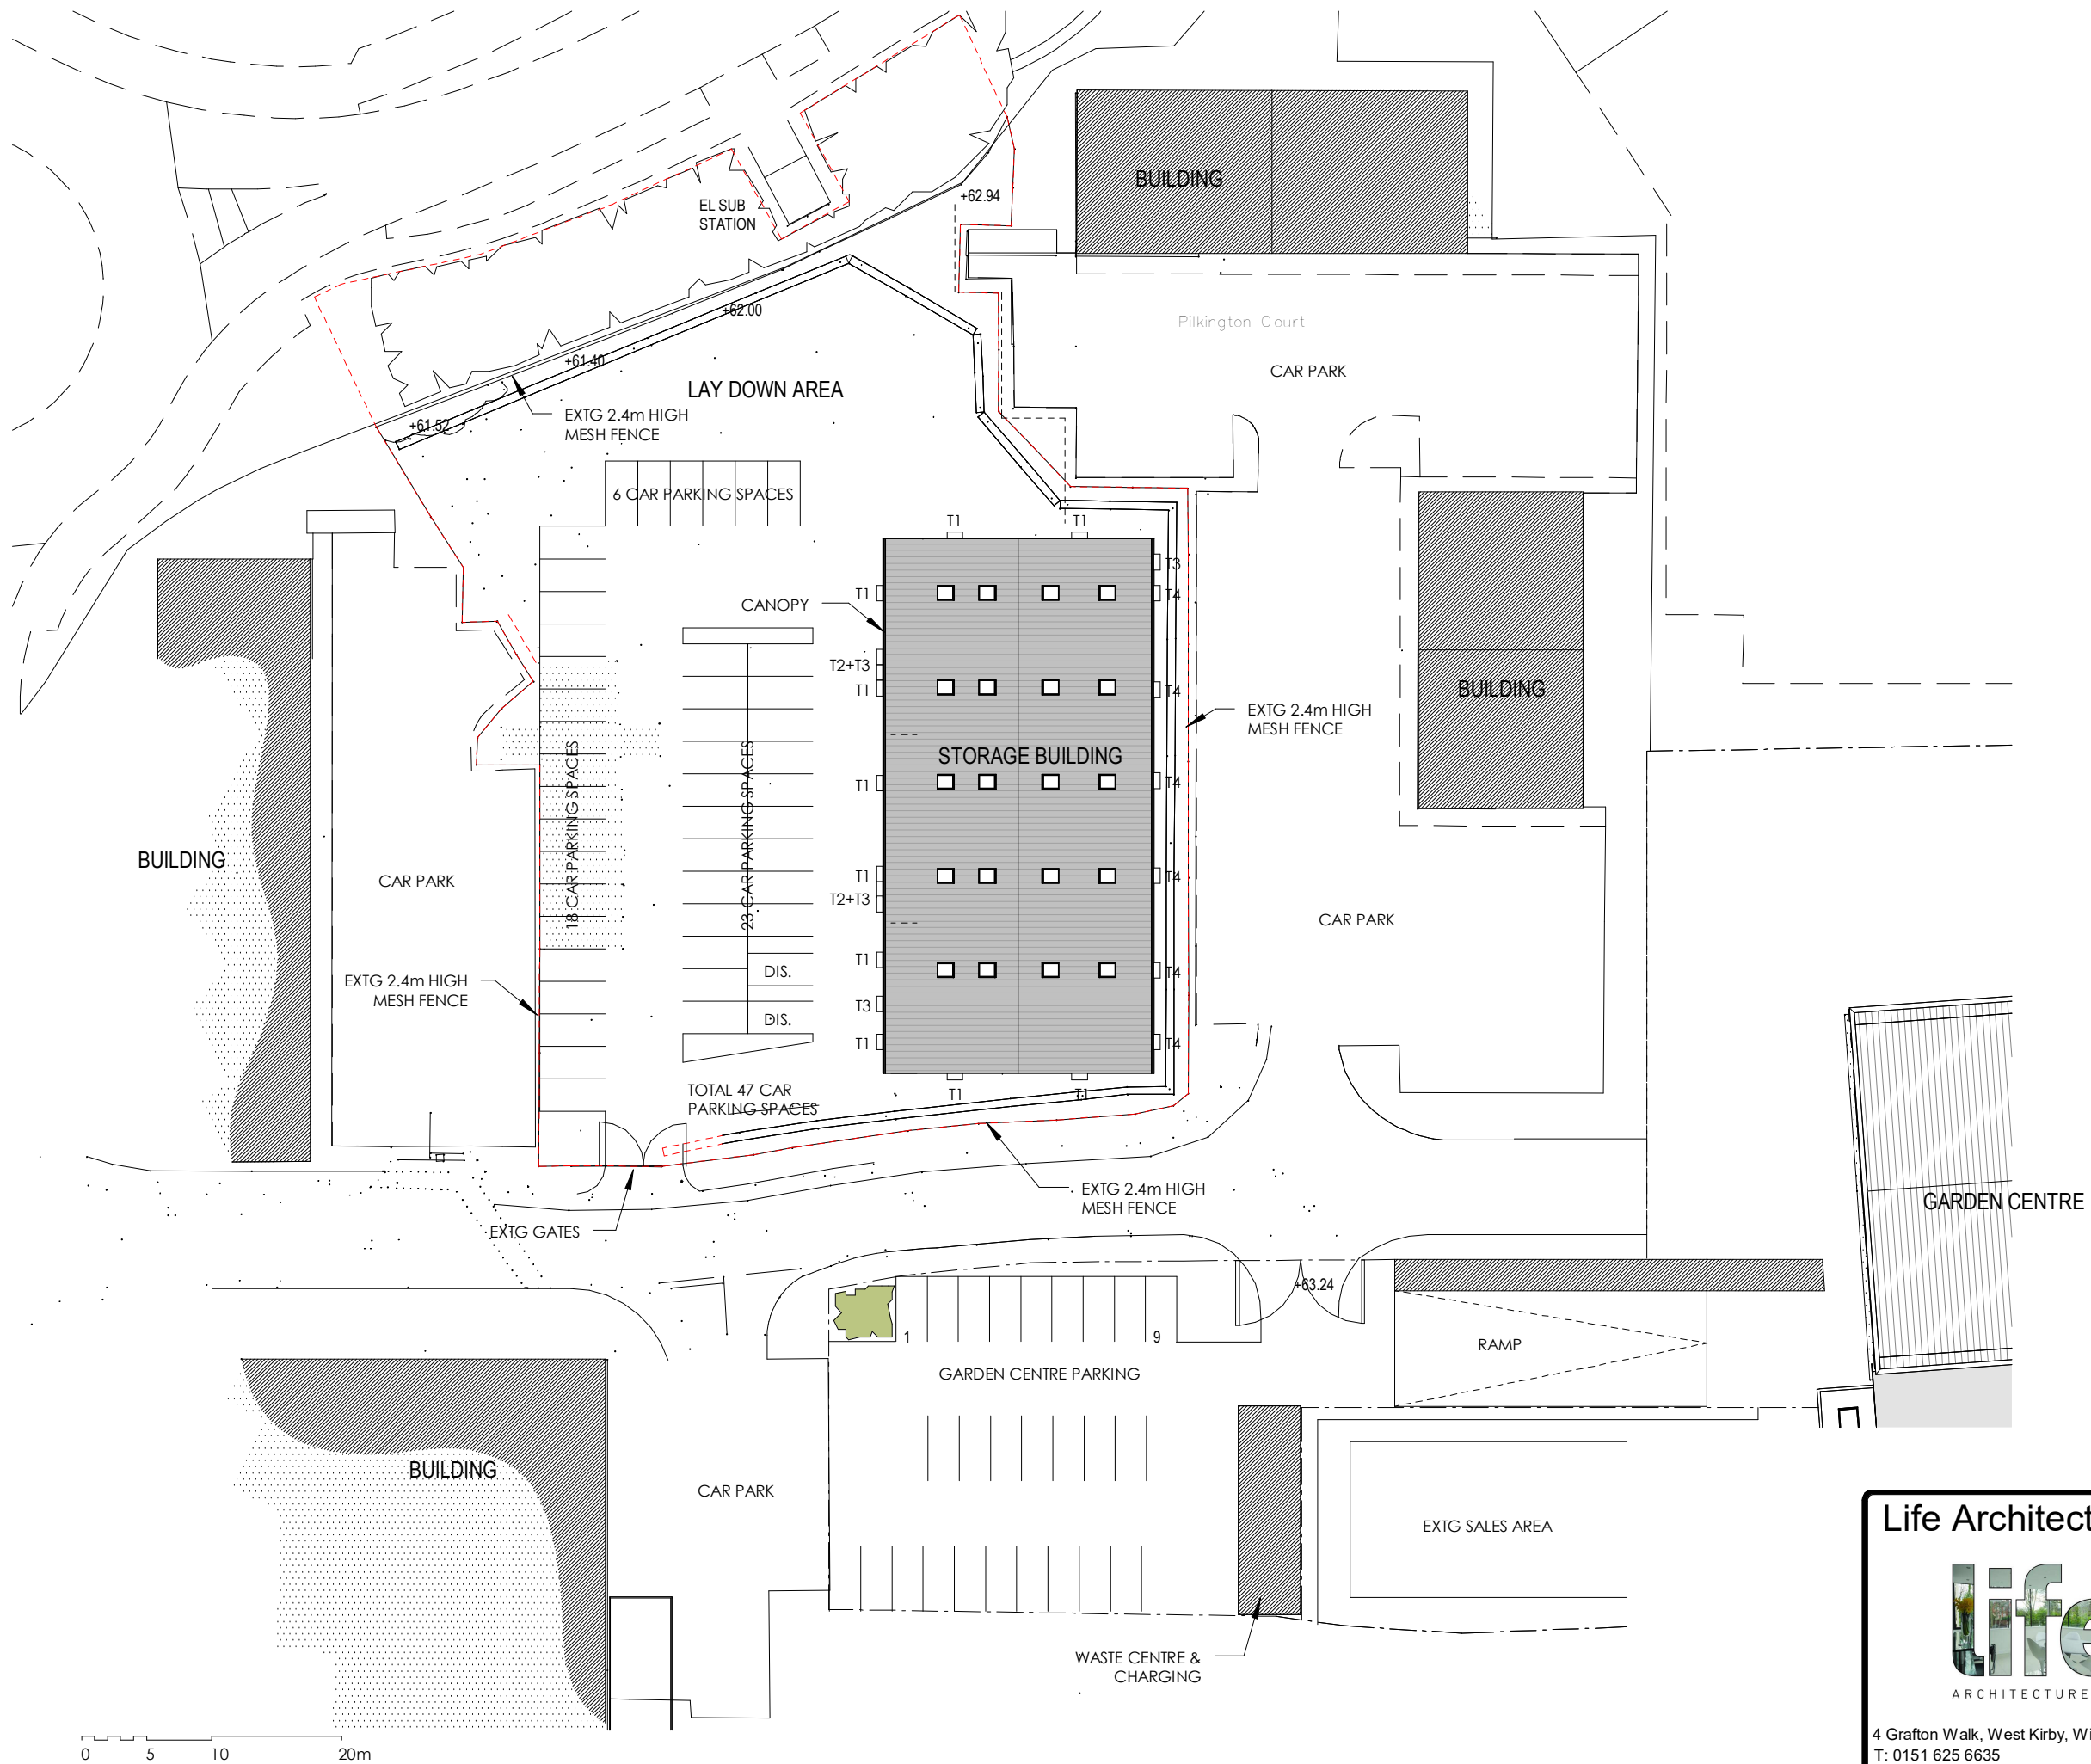

- LIGHTING CONDITION 10**
- T1 - SECURITY & AMENITY LIGHTING
 - T2 - OVERDOOR FLOOD LIGHTING
 - T3 OVERDOOR PERSONNEL/ESCAPE LIGHTING
 - T4 SECURITY LIGHTING
- READ IN CONJUNCTION WITH DRG PL10
- ALL LIGHTING ON PIR
- T1 LIGHTING ON TIMER (ON DURING OPENING HOURS)

CONDITION 10 - EXTERNAL LIGHTING

Life Architecture Ltd



ARCHITECTURE LTD

4 Grafton Walk, West Kirby, Wirral CH48 7EJ
T: 0151 625 6635
M: 07885 518 154
E: andrew@lifearchitecture.co.uk

Client:
Whitakers Garden Centre

Job Title:
Proposed Discharge of Planning Conditions

Drawing Title:
Site Plan as Proposed

Date:	Scale:	Rev:	Dwg No:
Sept 2025	1 : 500		PL12