


Notes

- 1. This document and all drawings are copyright of BARR + Partners and may not be reproduced without their specific permission.
- 2. All dimensions to be site verified by contractor before construction.
- 3. All dimensions are to structure unless noted otherwise.
- 4. All dimensions are in millimetres unless noted otherwise.
- 5. BARR + Partners shall be notified in writing of any discrepancies.

Revisions

REV	DATE	DRAWN	NOTES
A	24.06.25	GB	Issued for planning

project north

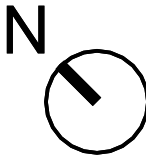

status: PL
client: Private Client

project: 1A Newlands

title: Proposed Site Plan

revision: A


drawn by: GB

date: 24.06.25

job no: BPA-377-NEW

scale: 1 : 200

drawing no:
A104

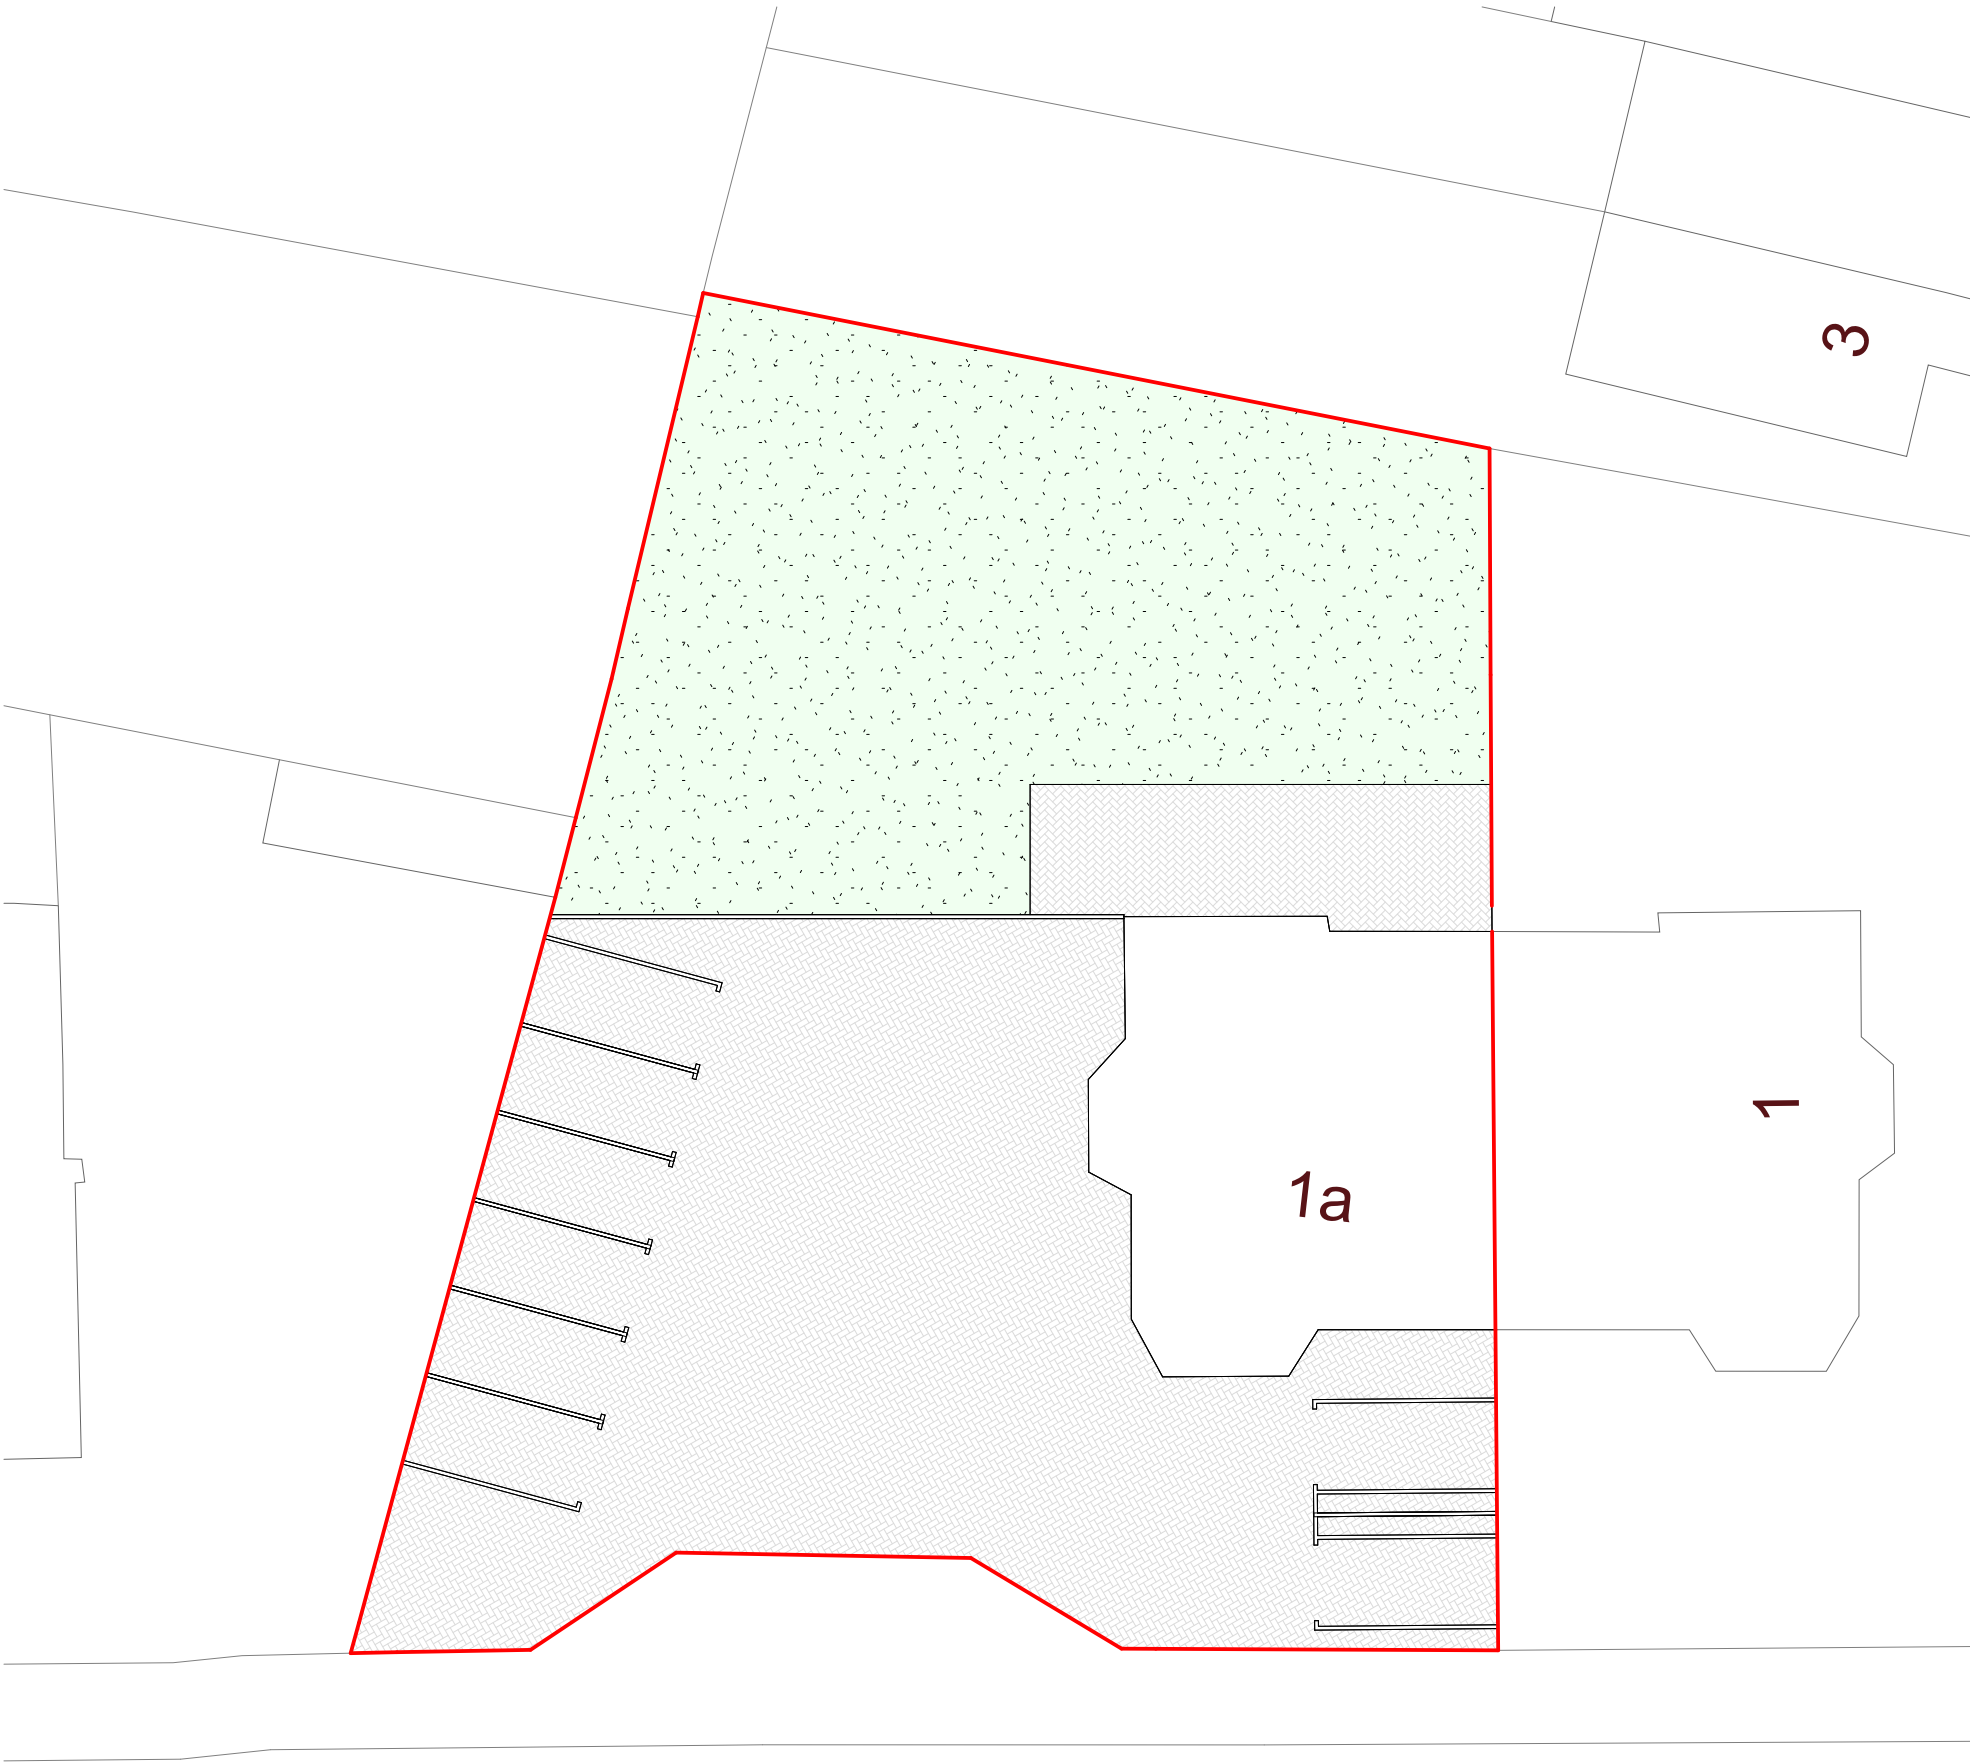

1

104 - Proposed Site Plan

1 : 200

