


- Existing Site Boundary
- Proposed New Classbase
- Proposed Route to Works

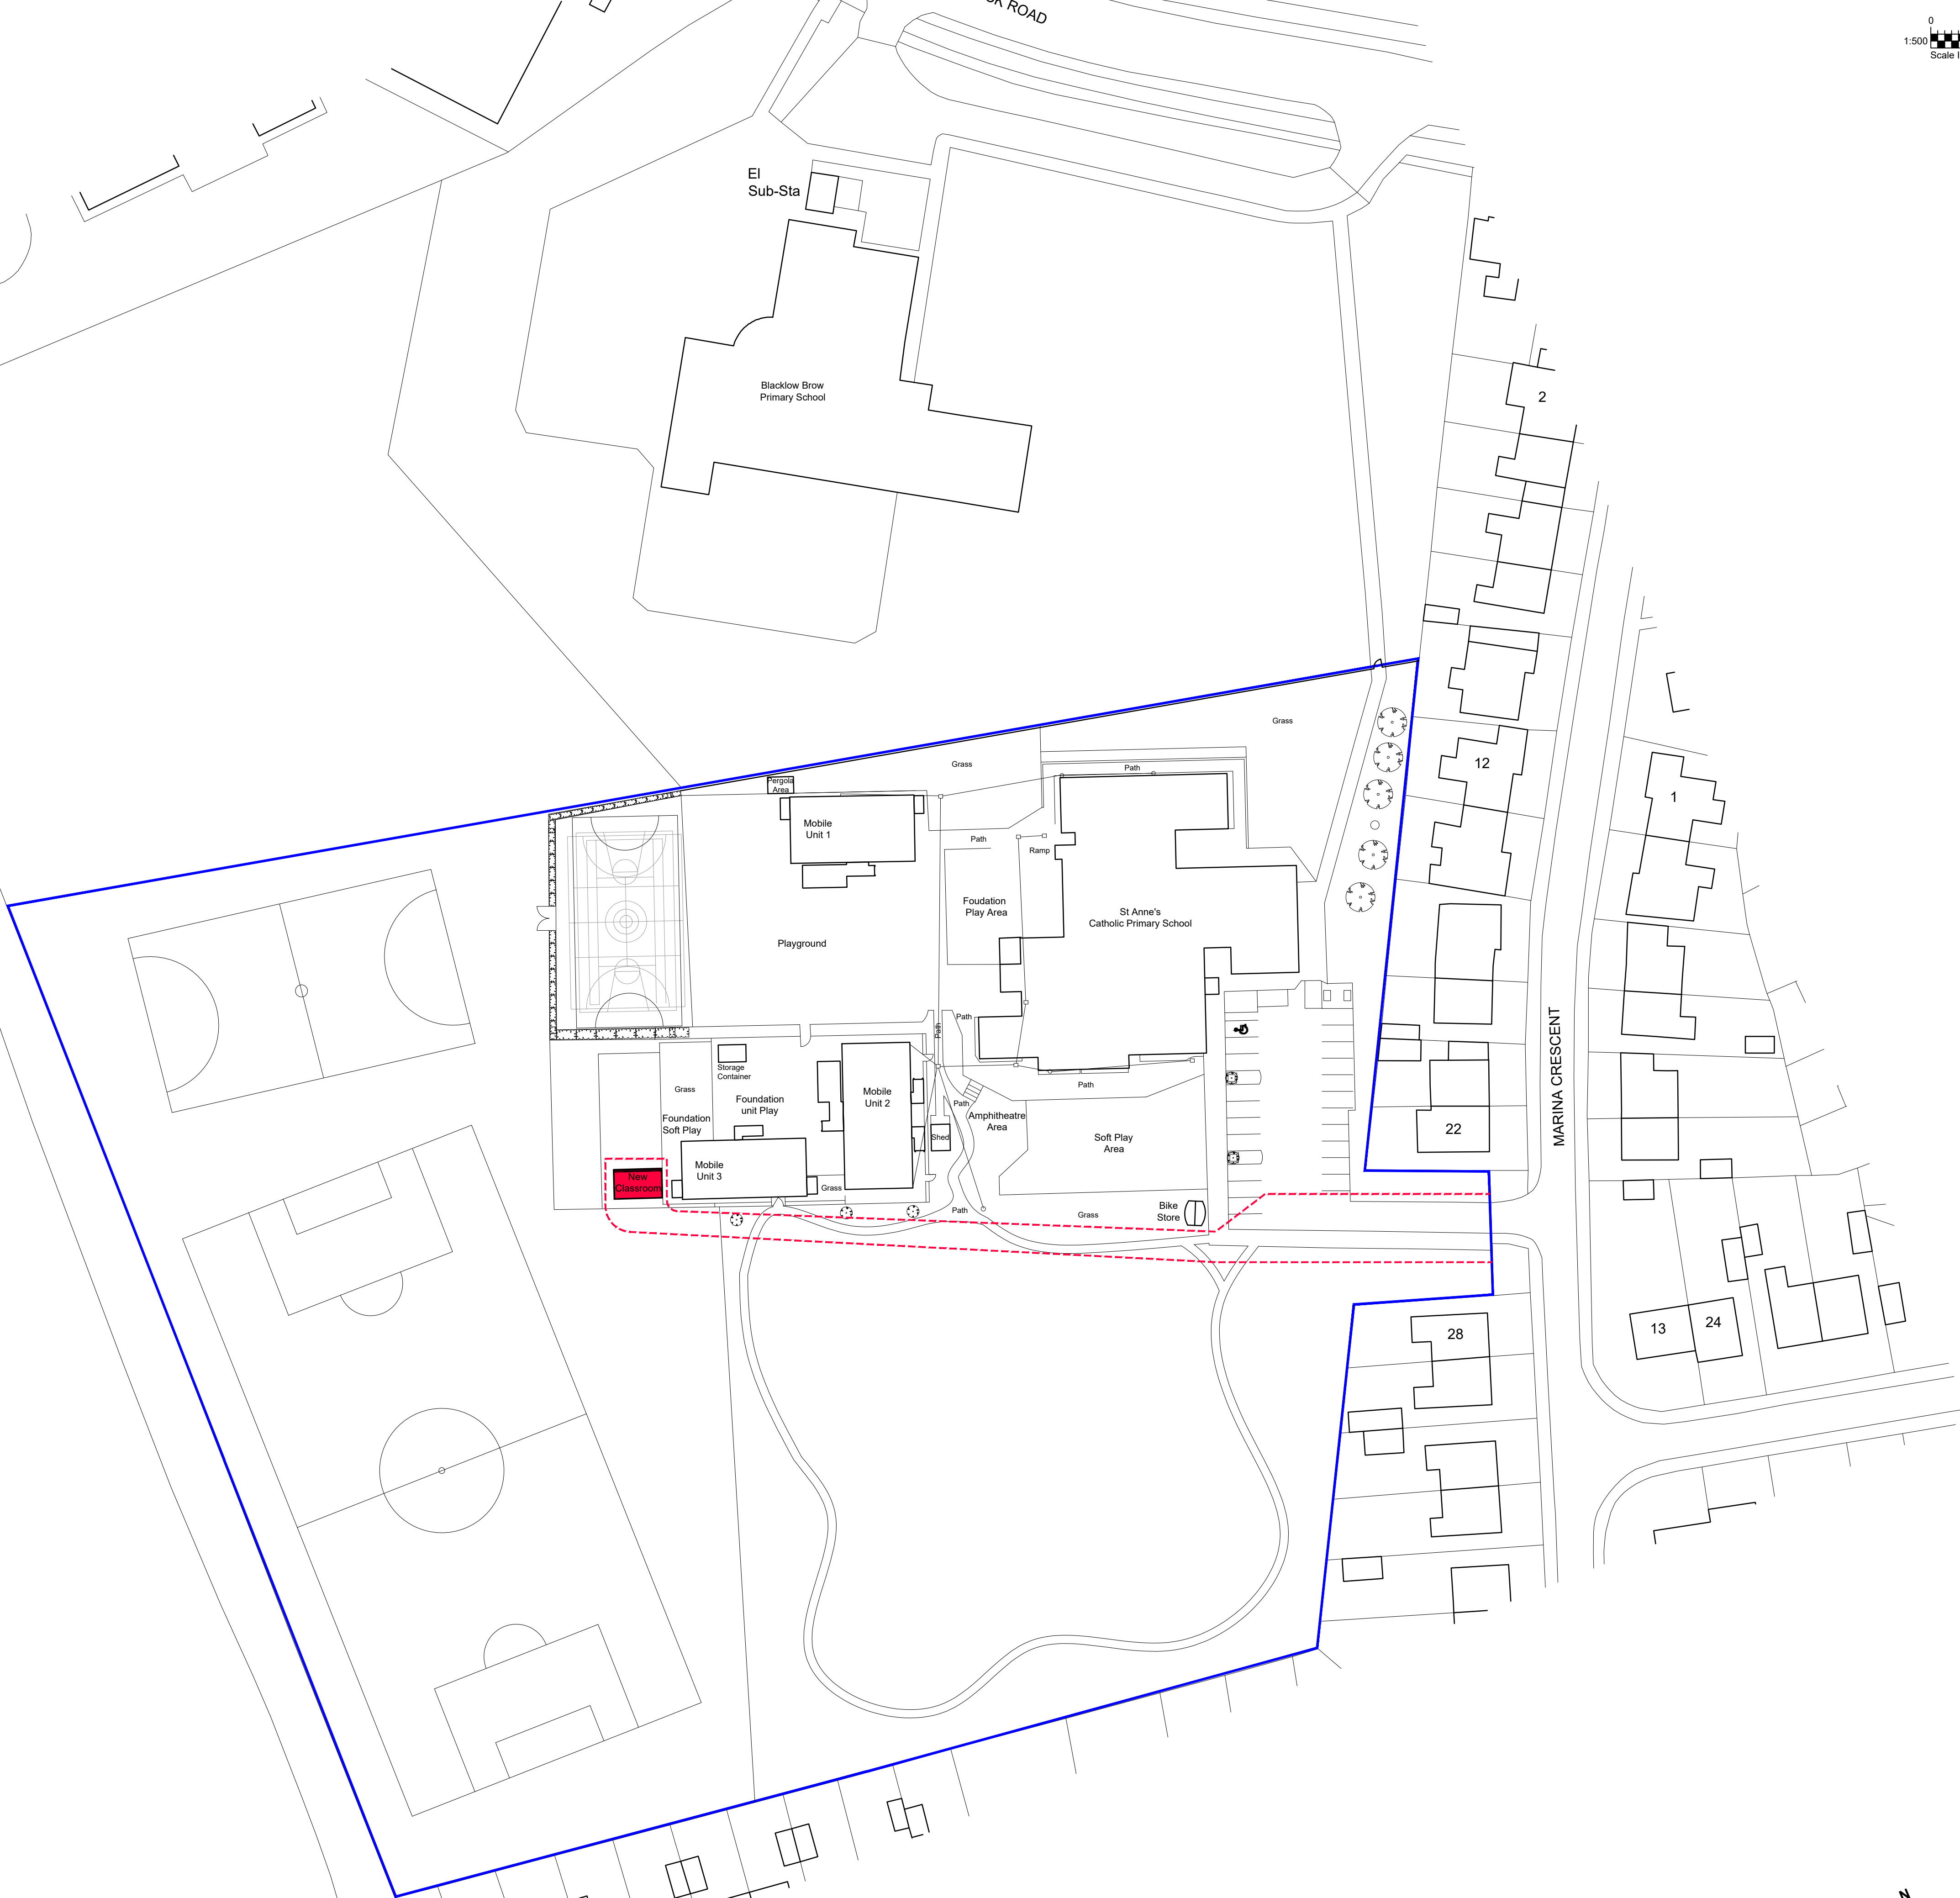

| Rev | Amendments | Dwn. | Ck. | Date |
|-----|------------|------|-----|------|
|     |            |      |     |      |

# Planning

PROPERTY & CONSTRUCTION CONSULTANTS  
Claire Court  
Oriol Road  
Bootle  
Liverpool  
L20 7AD  
Tel No: (0151) 944 2030  
Fax No: (0151) 944 1625  
E-mail: [ca@cunliffes.com](mailto:ca@cunliffes.com)

RIBA  
Chartered Practice

RICS

Client  
Tunesside Ltd

Project Title  
Garden Room  
St Anne's Catholic Primary School  
Marina Crescent, Huyton

DWG No. 7683-SA-CUN-XX-XX-DR-A-1200

STATUS A3

REVISION P01

Drawing Title  
Proposed Site Plan

| Drawn | Date       | Checked |
|-------|------------|---------|
| JO    | 06-05-2025 |         |
| SCALE | 1:500 @ A1 |         |