



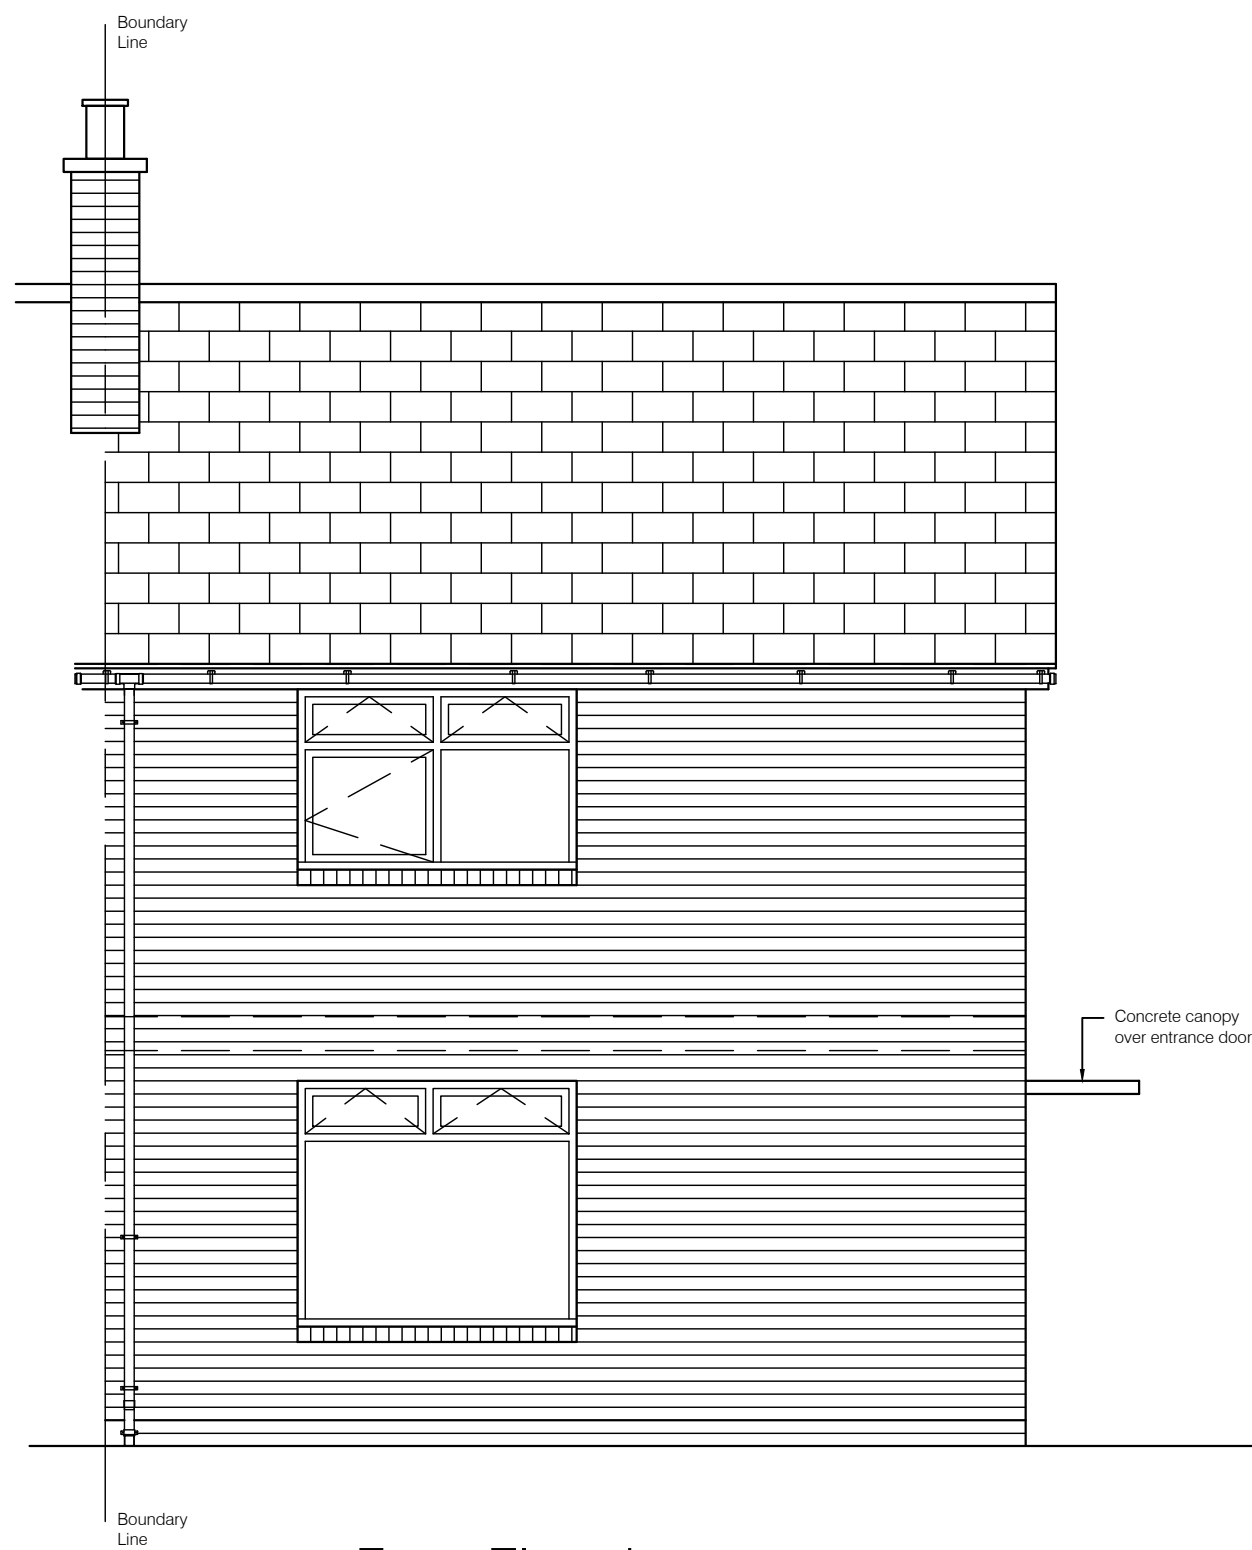


Front Elevation




Side (Bable Elevation

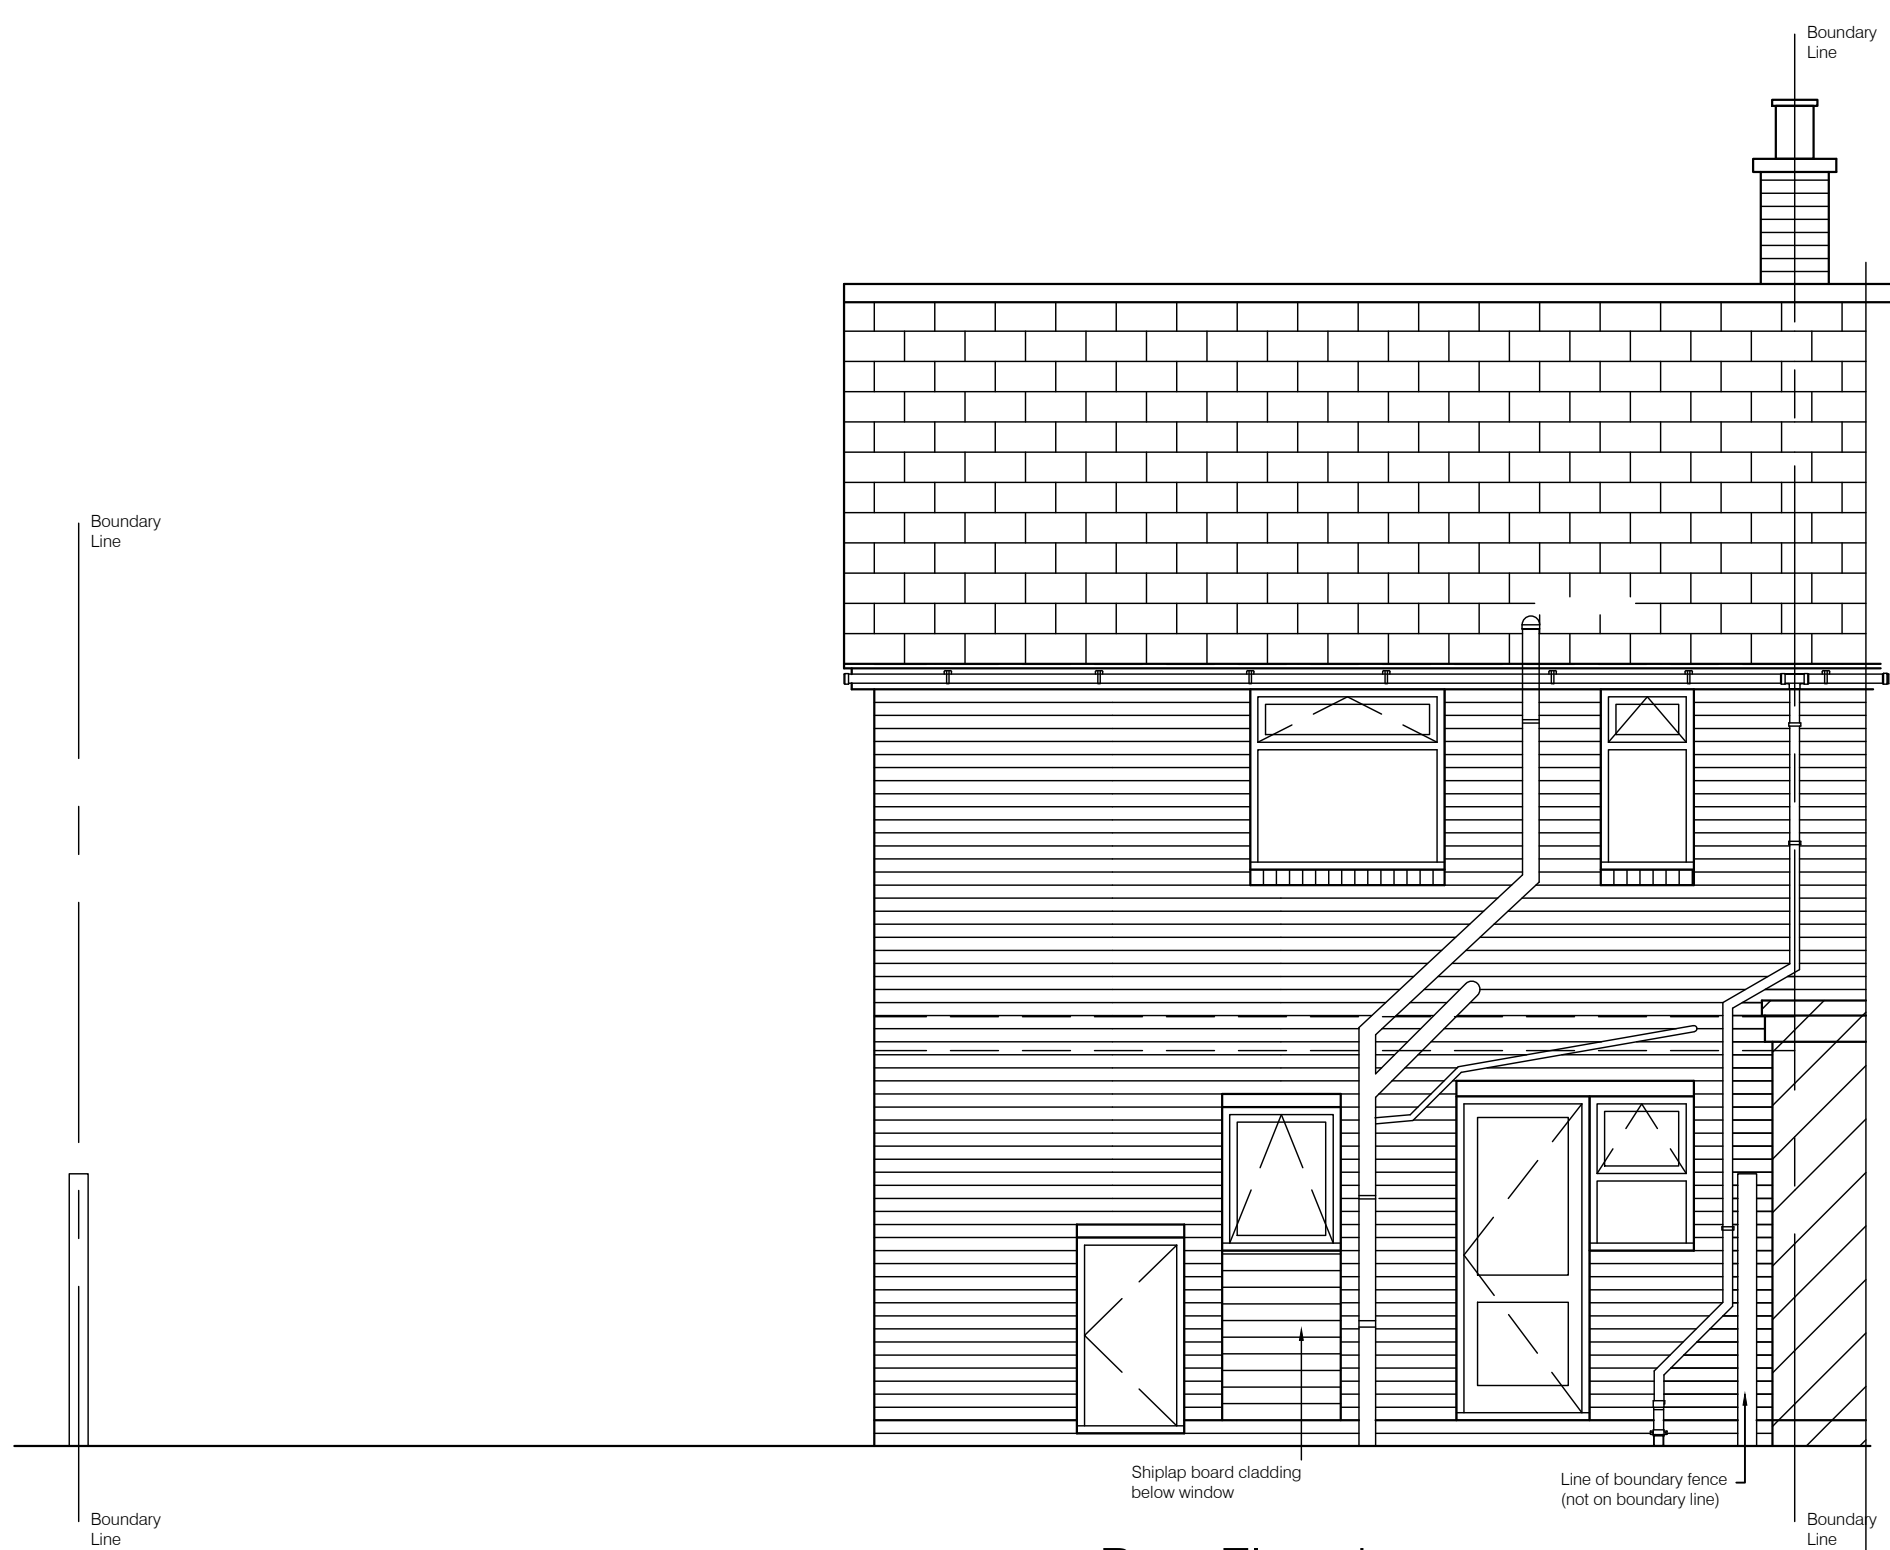

Rear Elevation

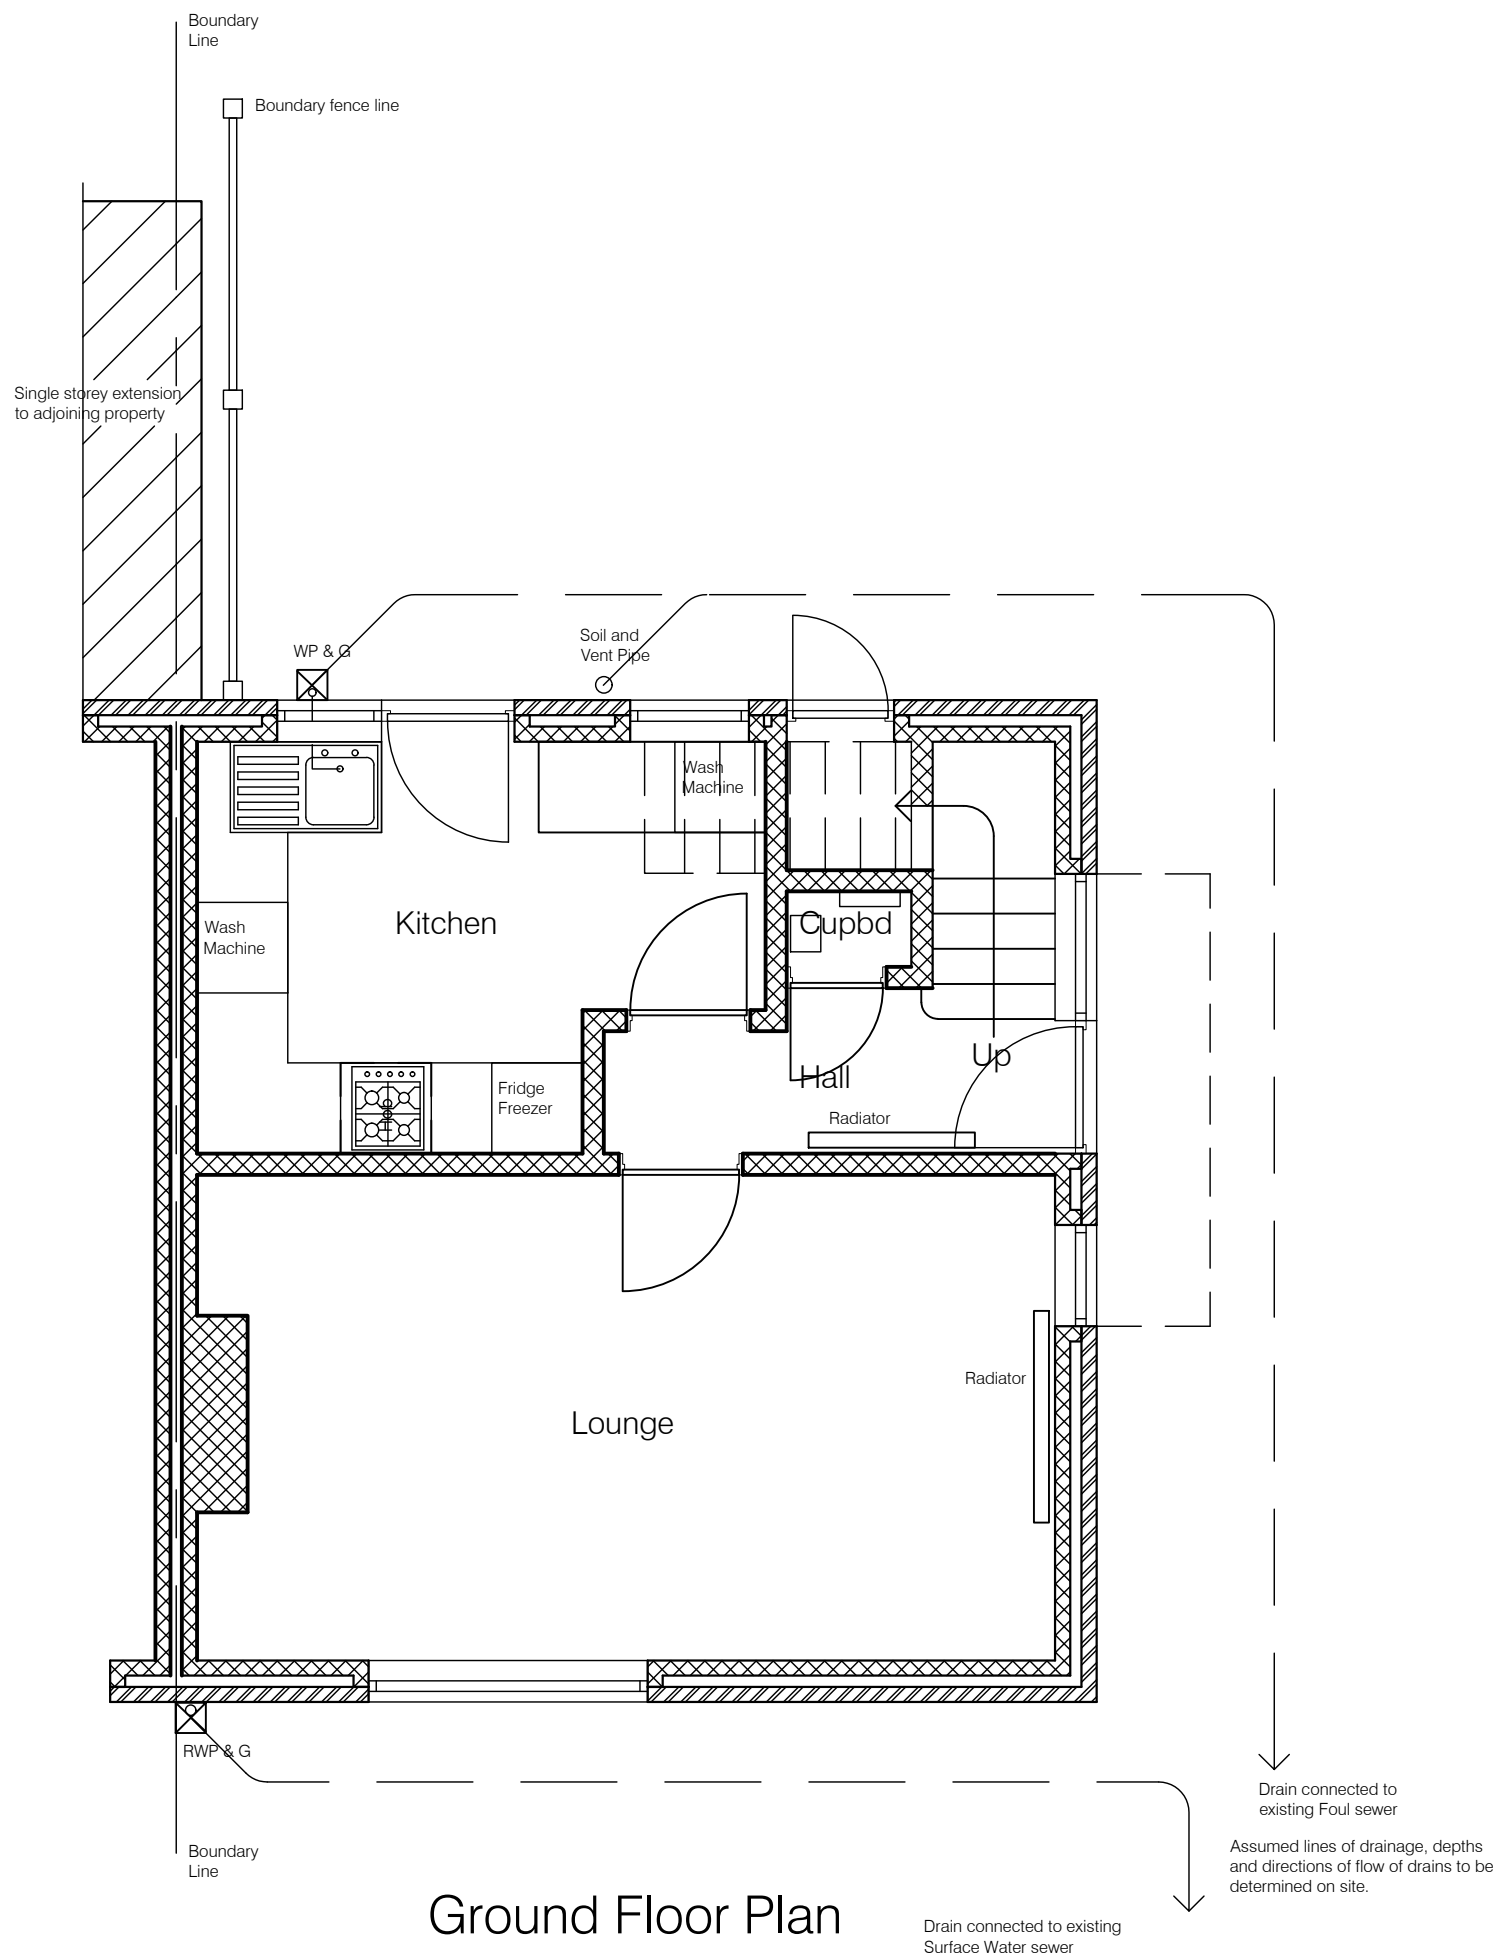


Ground Floor Plan

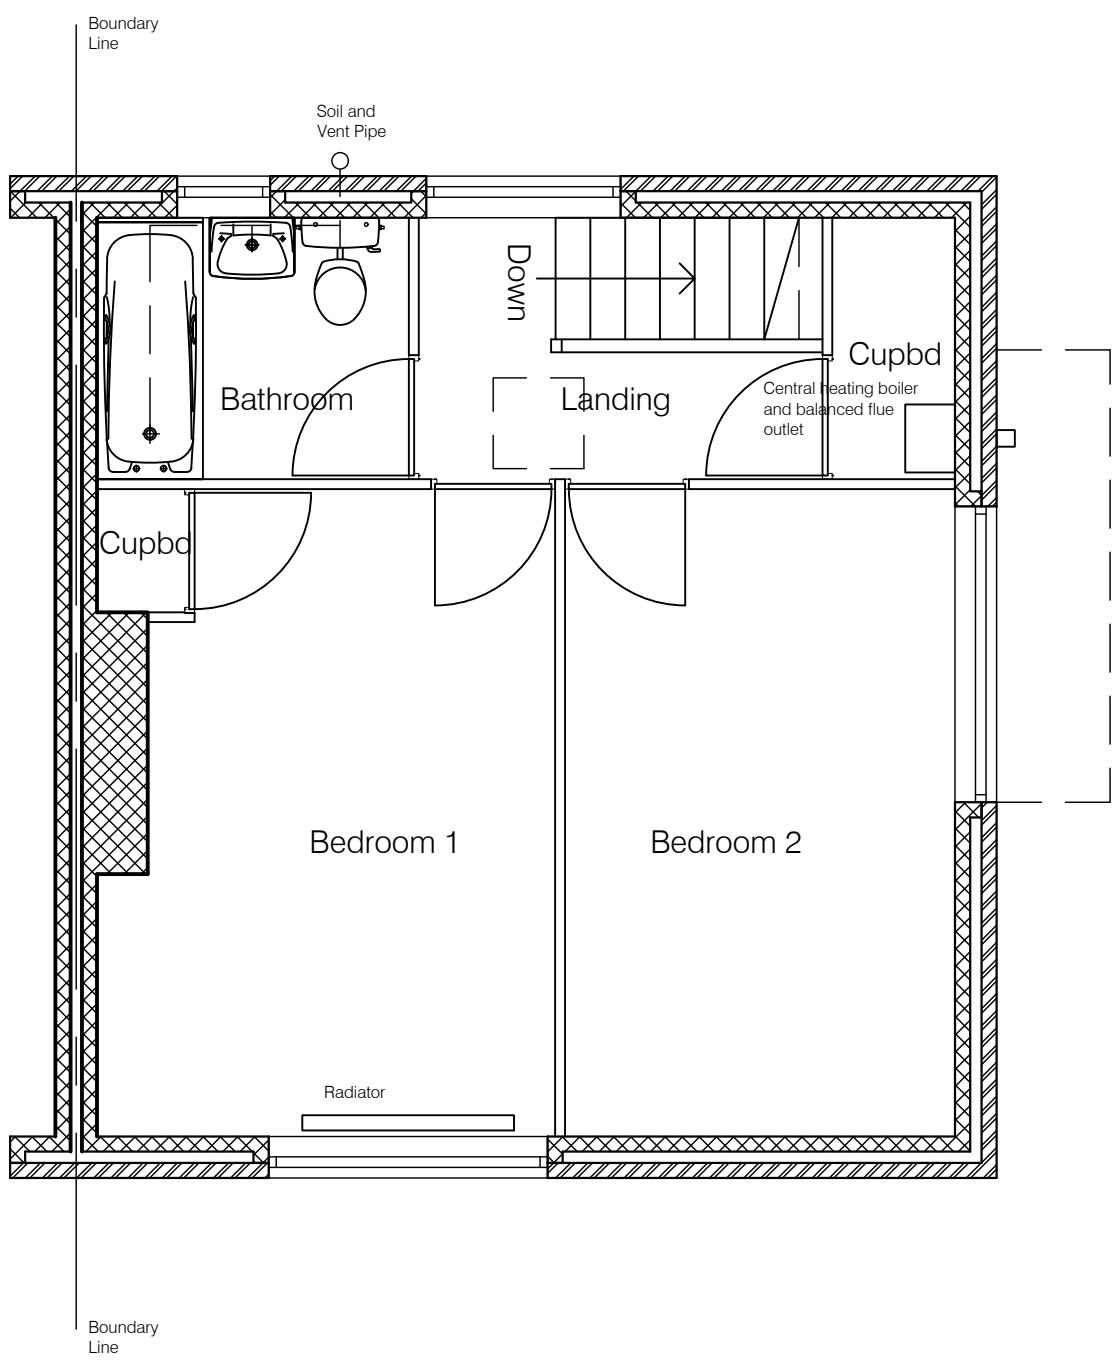

First Floor Plan

Dimensions shown are to structural elements and not to finished surfaces.  
Scale in Metres  
1 0 1 2 3  
Existing Floor Area = 68.18 sq.m

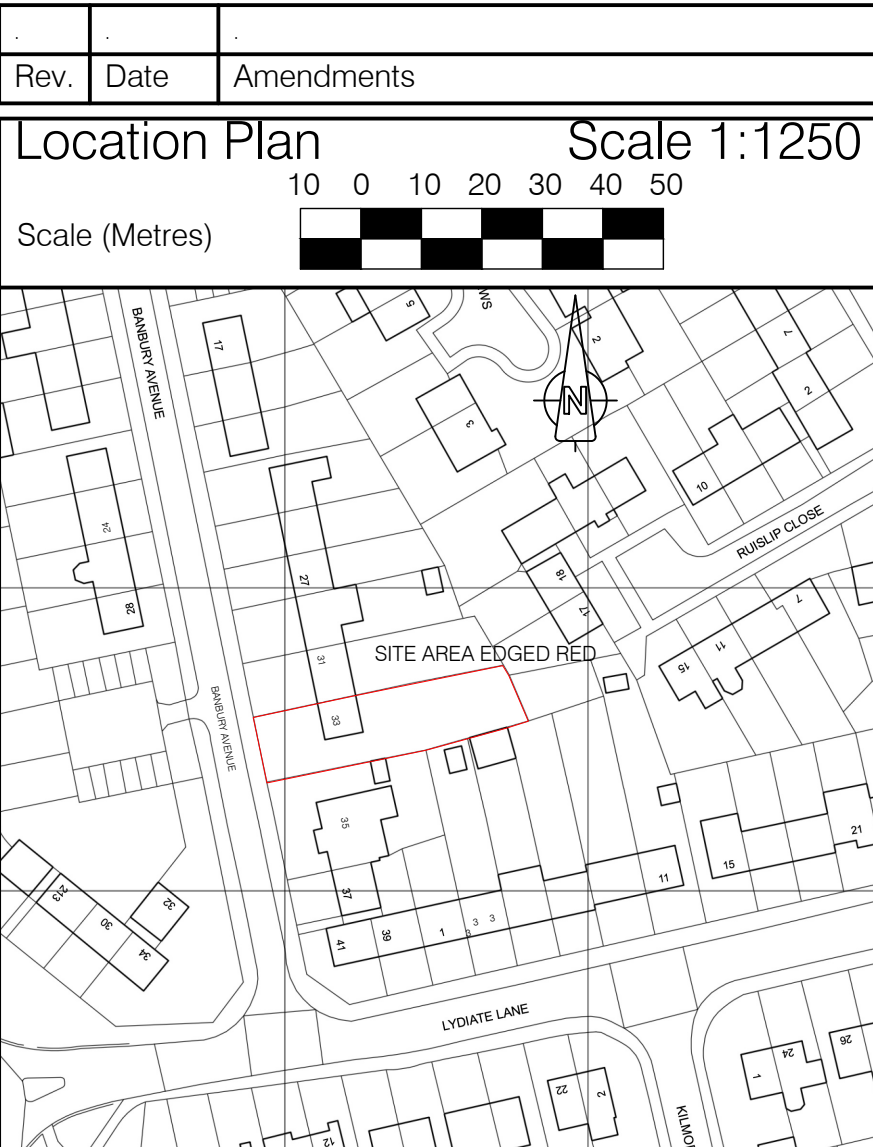

**©** This drawing is subject to Copyright, and must not be used or copied in part, or in whole, without the express permission of the Agent.  
Work to figured dimensions only.  
All dimensions relating to the setting out of the works are to be checked on site by the Contractor prior to commencement of the works on site.  
Any discrepancies on figured dimensions on these drawings, other information relating to the construction of the works must be referred to the Agent immediately.

|                                            |                               |
|--------------------------------------------|-------------------------------|
| JM Building Design and Planning            |                               |
| John McGee (MCIOB). Building Surveyor      |                               |
| Mobile: 07905 749941. Tele: 0151 525 1242. |                               |
| Email: johnmcgee3@outlook.com              |                               |
| Address:                                   | 33 Banbury Avenue             |
|                                            | Halewood                      |
|                                            | Liverpool, L25 5LX            |
| Drawing Title:                             | Existing plans and elevations |
| Dwg No: 01                                 | Revision:                     |
| Scale: 1:50 @ A1                           | Date: 16/02/2025              |