


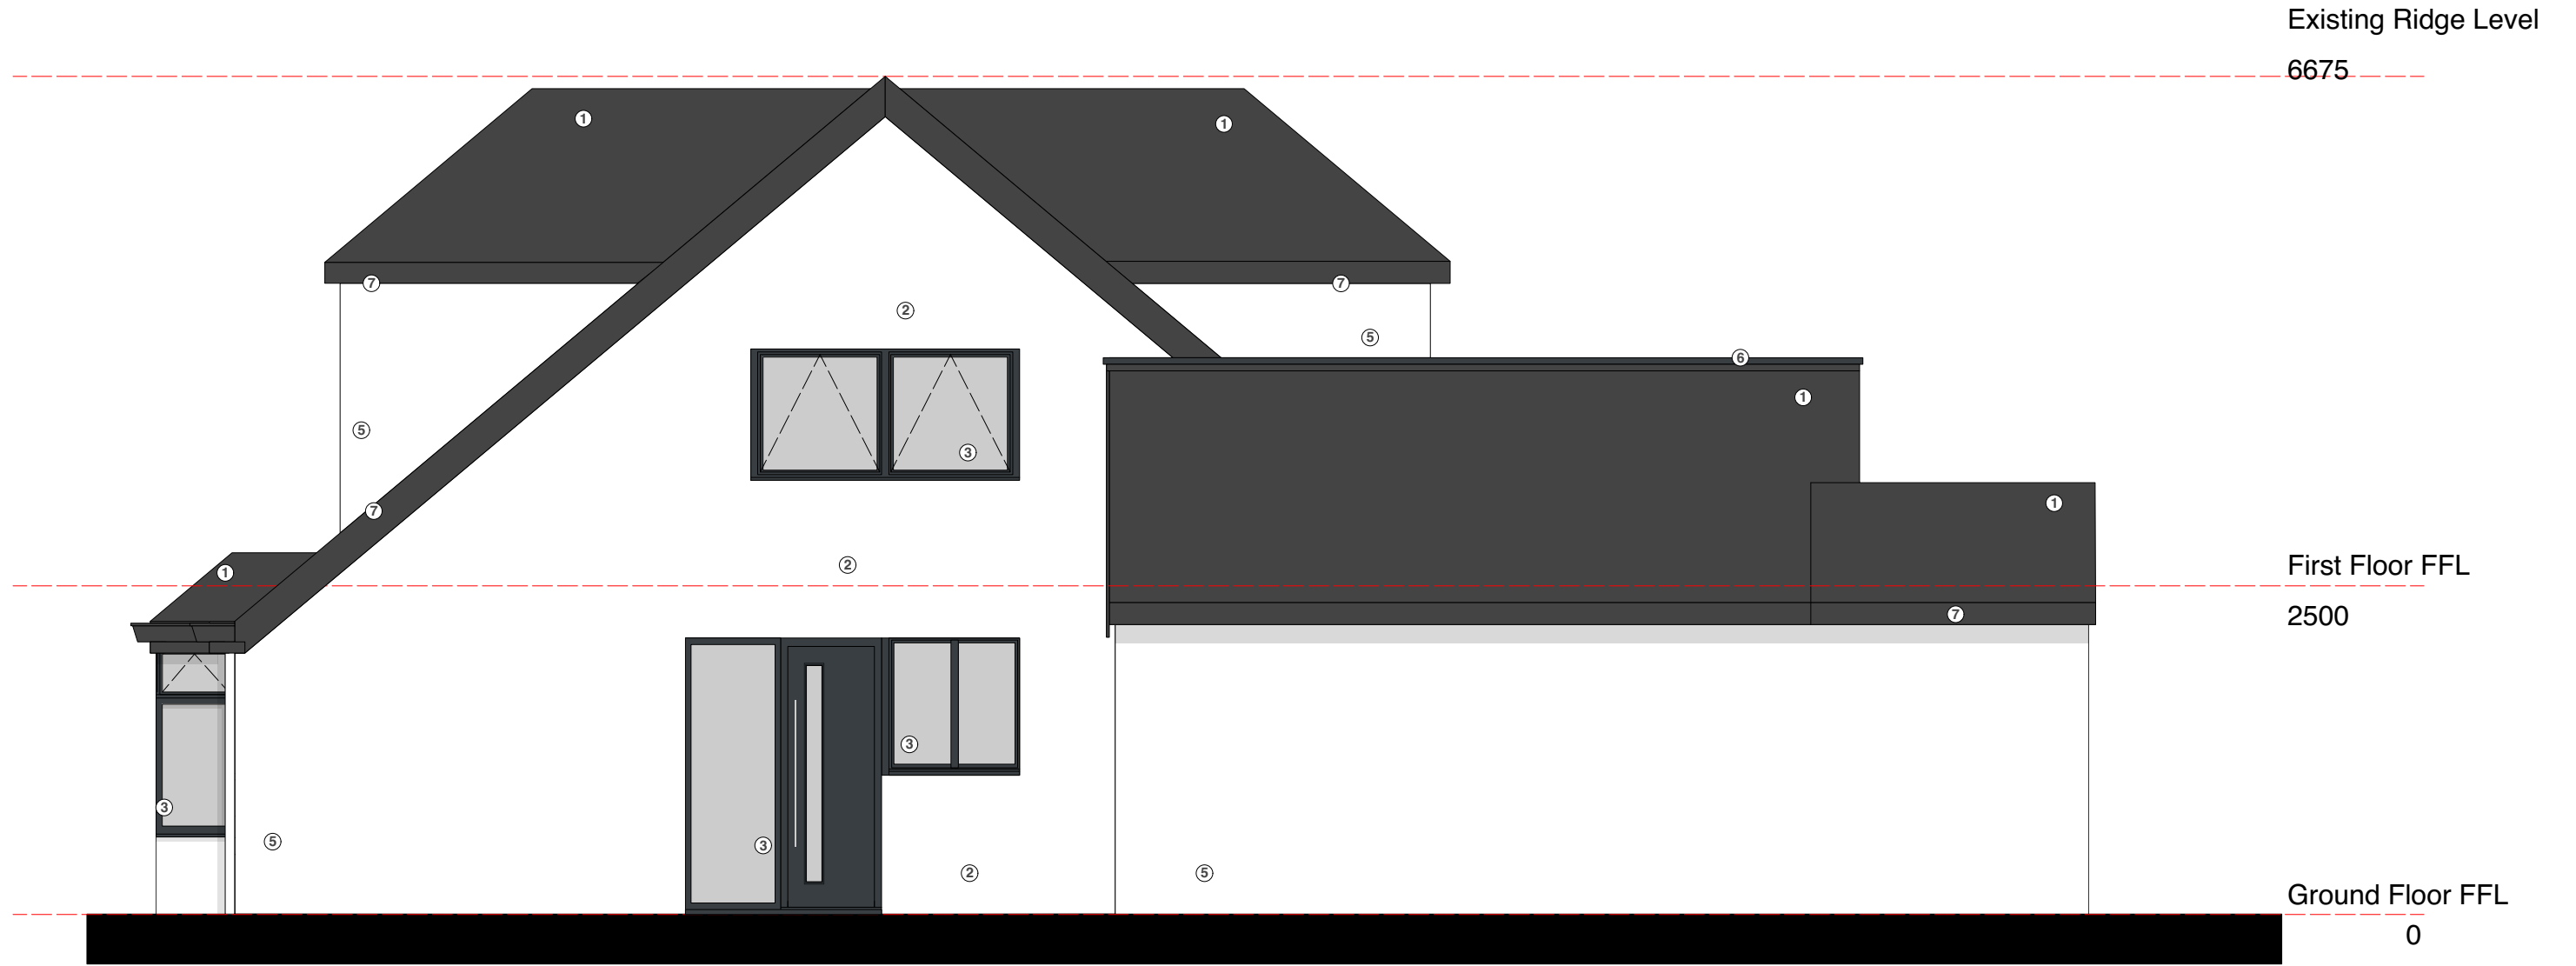


 

Proposed Gable Elevation
Scale 1.50

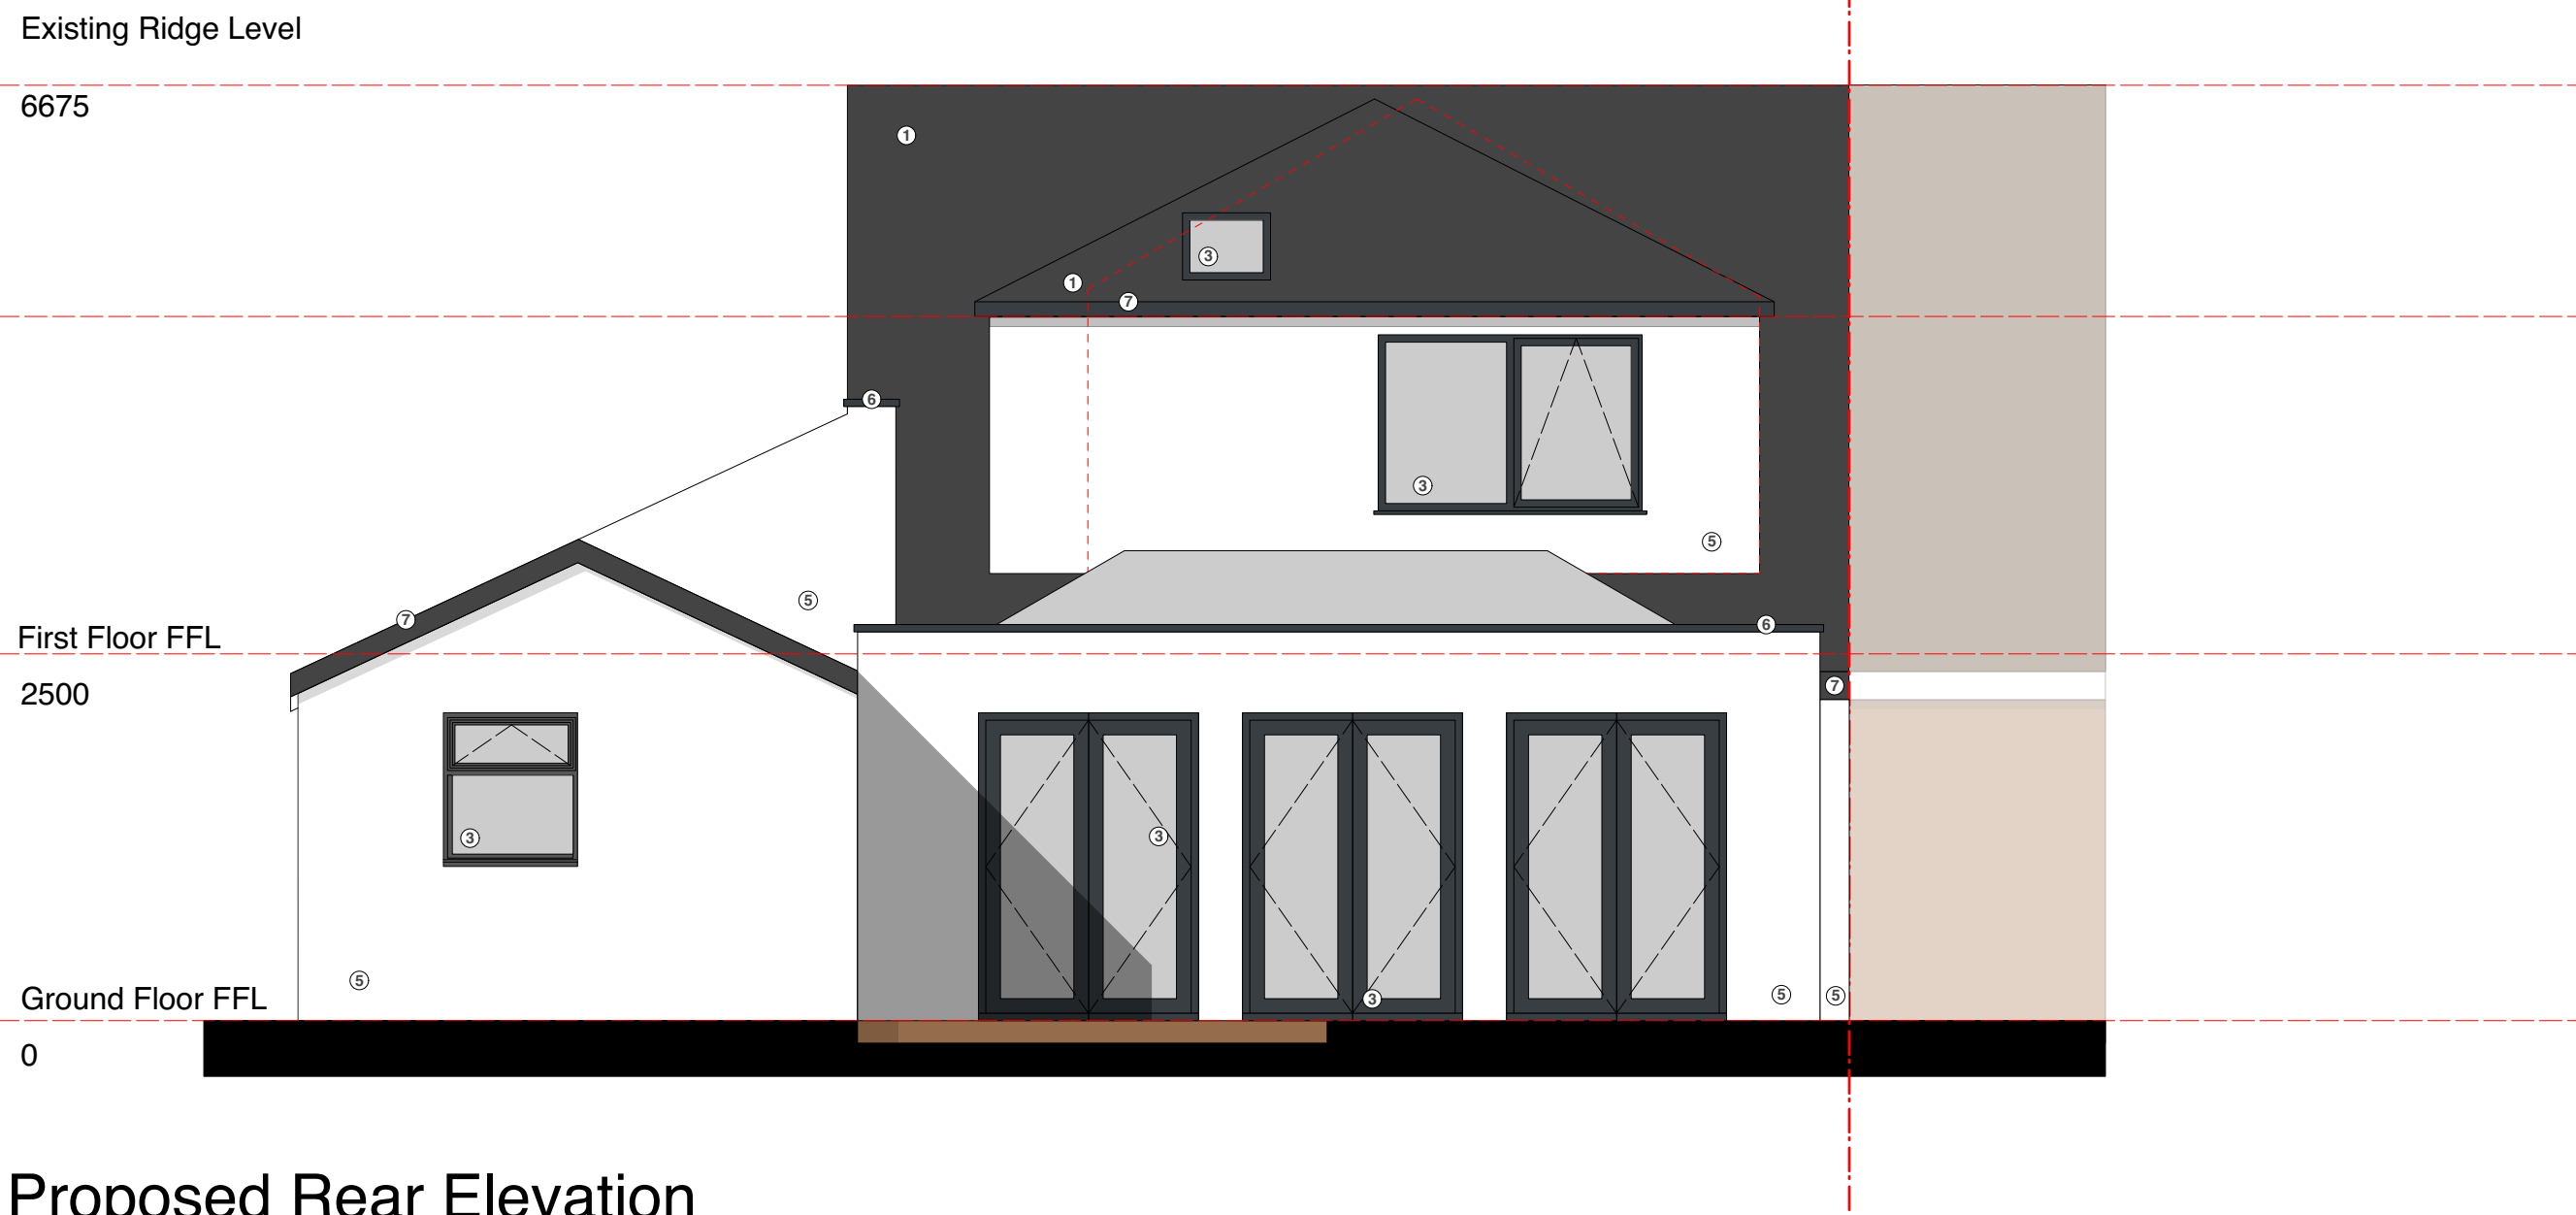

Proposed Rear Elevation
Scale 1.50

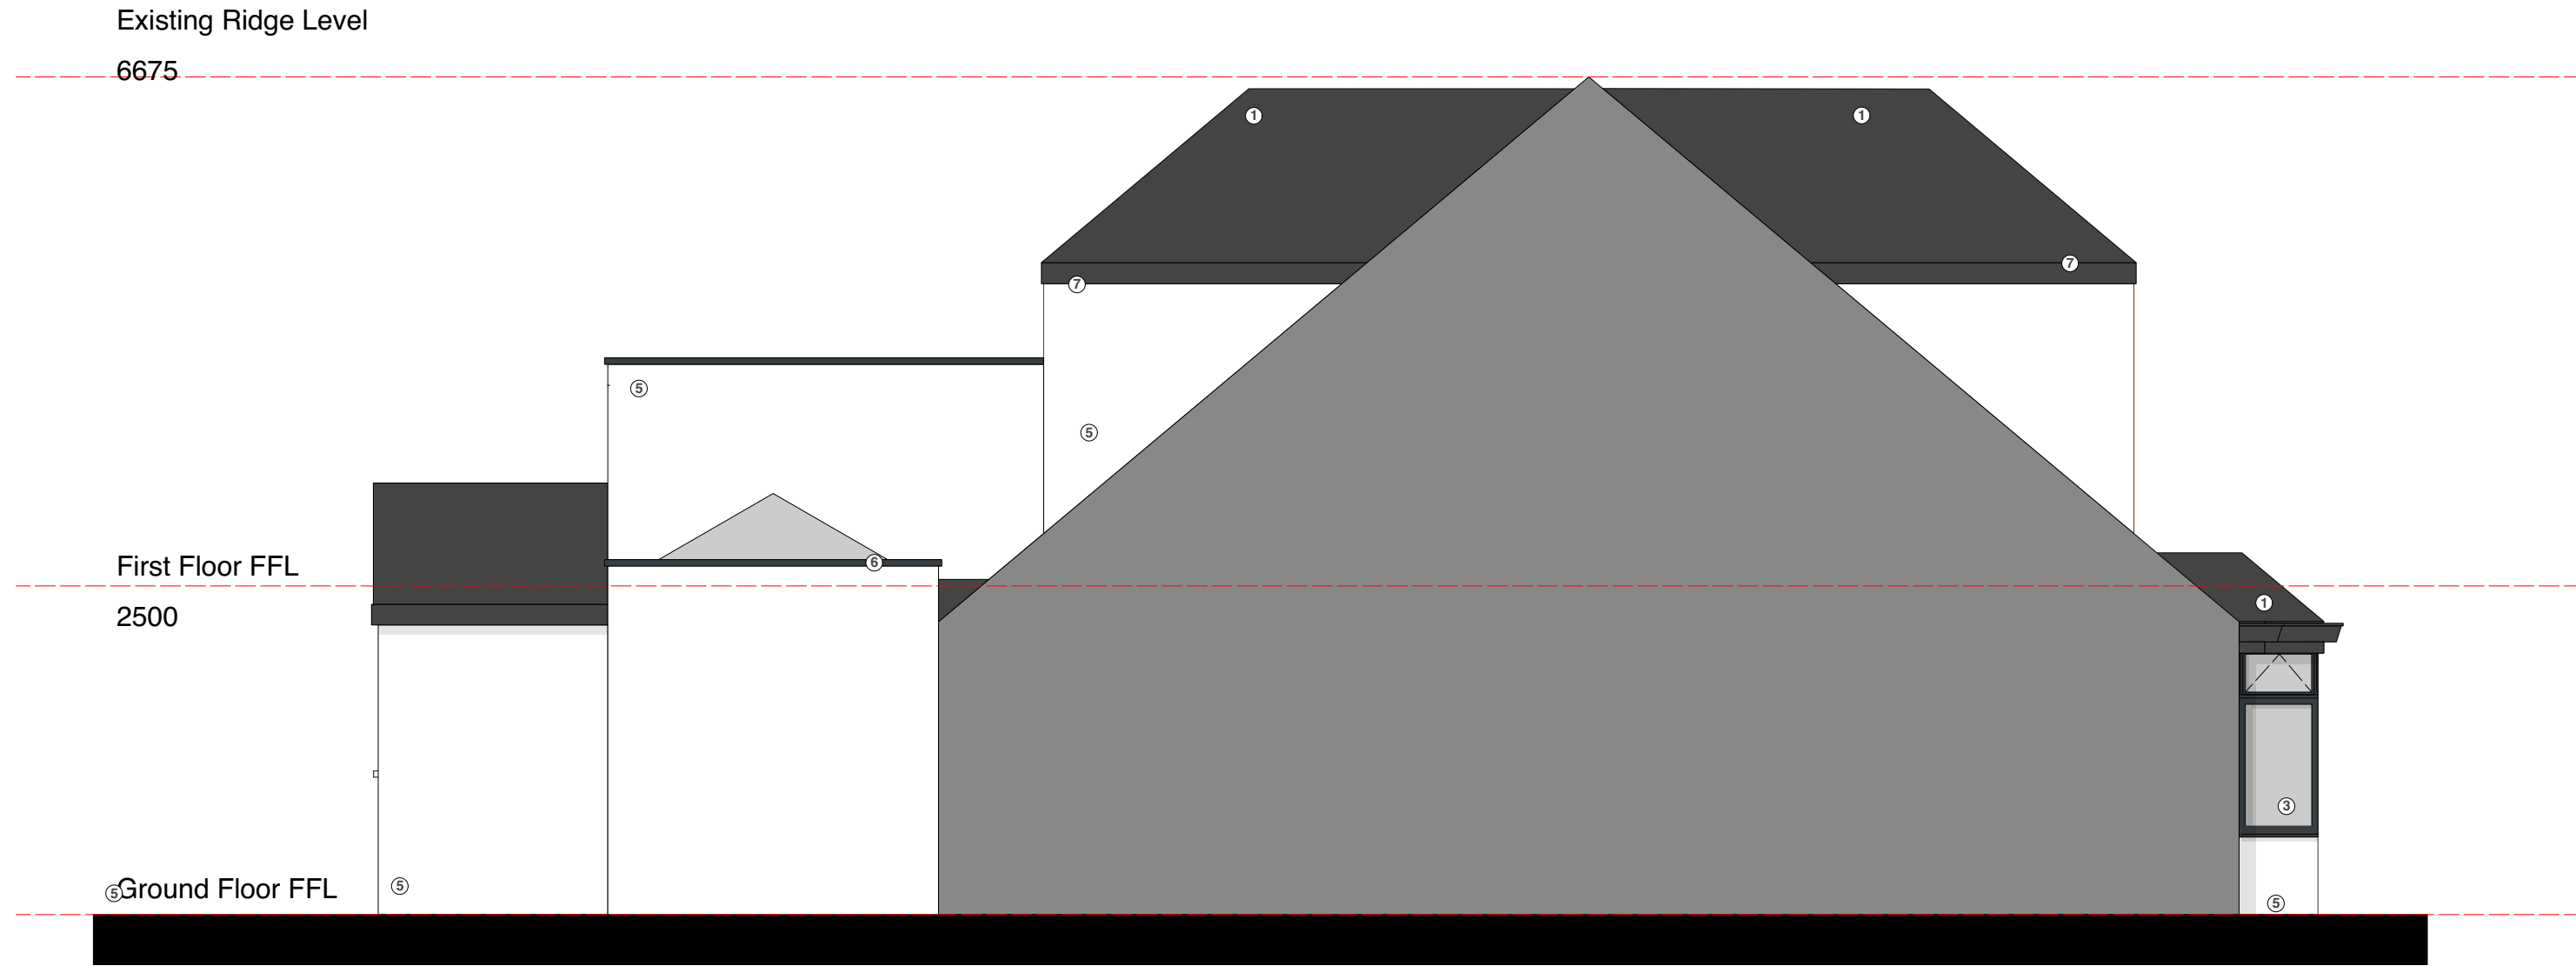

Proposed Rear Side Elevation
Scale 1.50



Proposed Front Elevation
Scale 1.50

Materials Key:	
Dark grey fibre cement roof tiles:	1
Retained painted timber cladding:	2
Dark grey powder coated aluminium window/door set:	3
Garage door painted dark grey to match windows:	4
White render:	5
Dark grey powder coated aluminium coping:	6
Dark grey fascia to match roof colour:	7

Revisions:	
Rev A:	Updates following planners comments (22.06.2022).
Rev B:	Updates following client comments of 23.06.2022 (24.06.2022).
Rev C:	Amended dormer roof for gable to hipped on elevations (12.06.2023)
0	1 2 3 4m
1	2 3 4m
2	3 4m
3	4m
4	4m
Planning	
Project Title:	Pitsmead Road
Client:	Mr W. Atkins
Drawing Number:	P272_304B
Drawing Title:	Proposed Elevations NEW
Date:	03.12.20
Scale:	1:50 @ A1
Drawn by:	SA
Checked by:	LW