
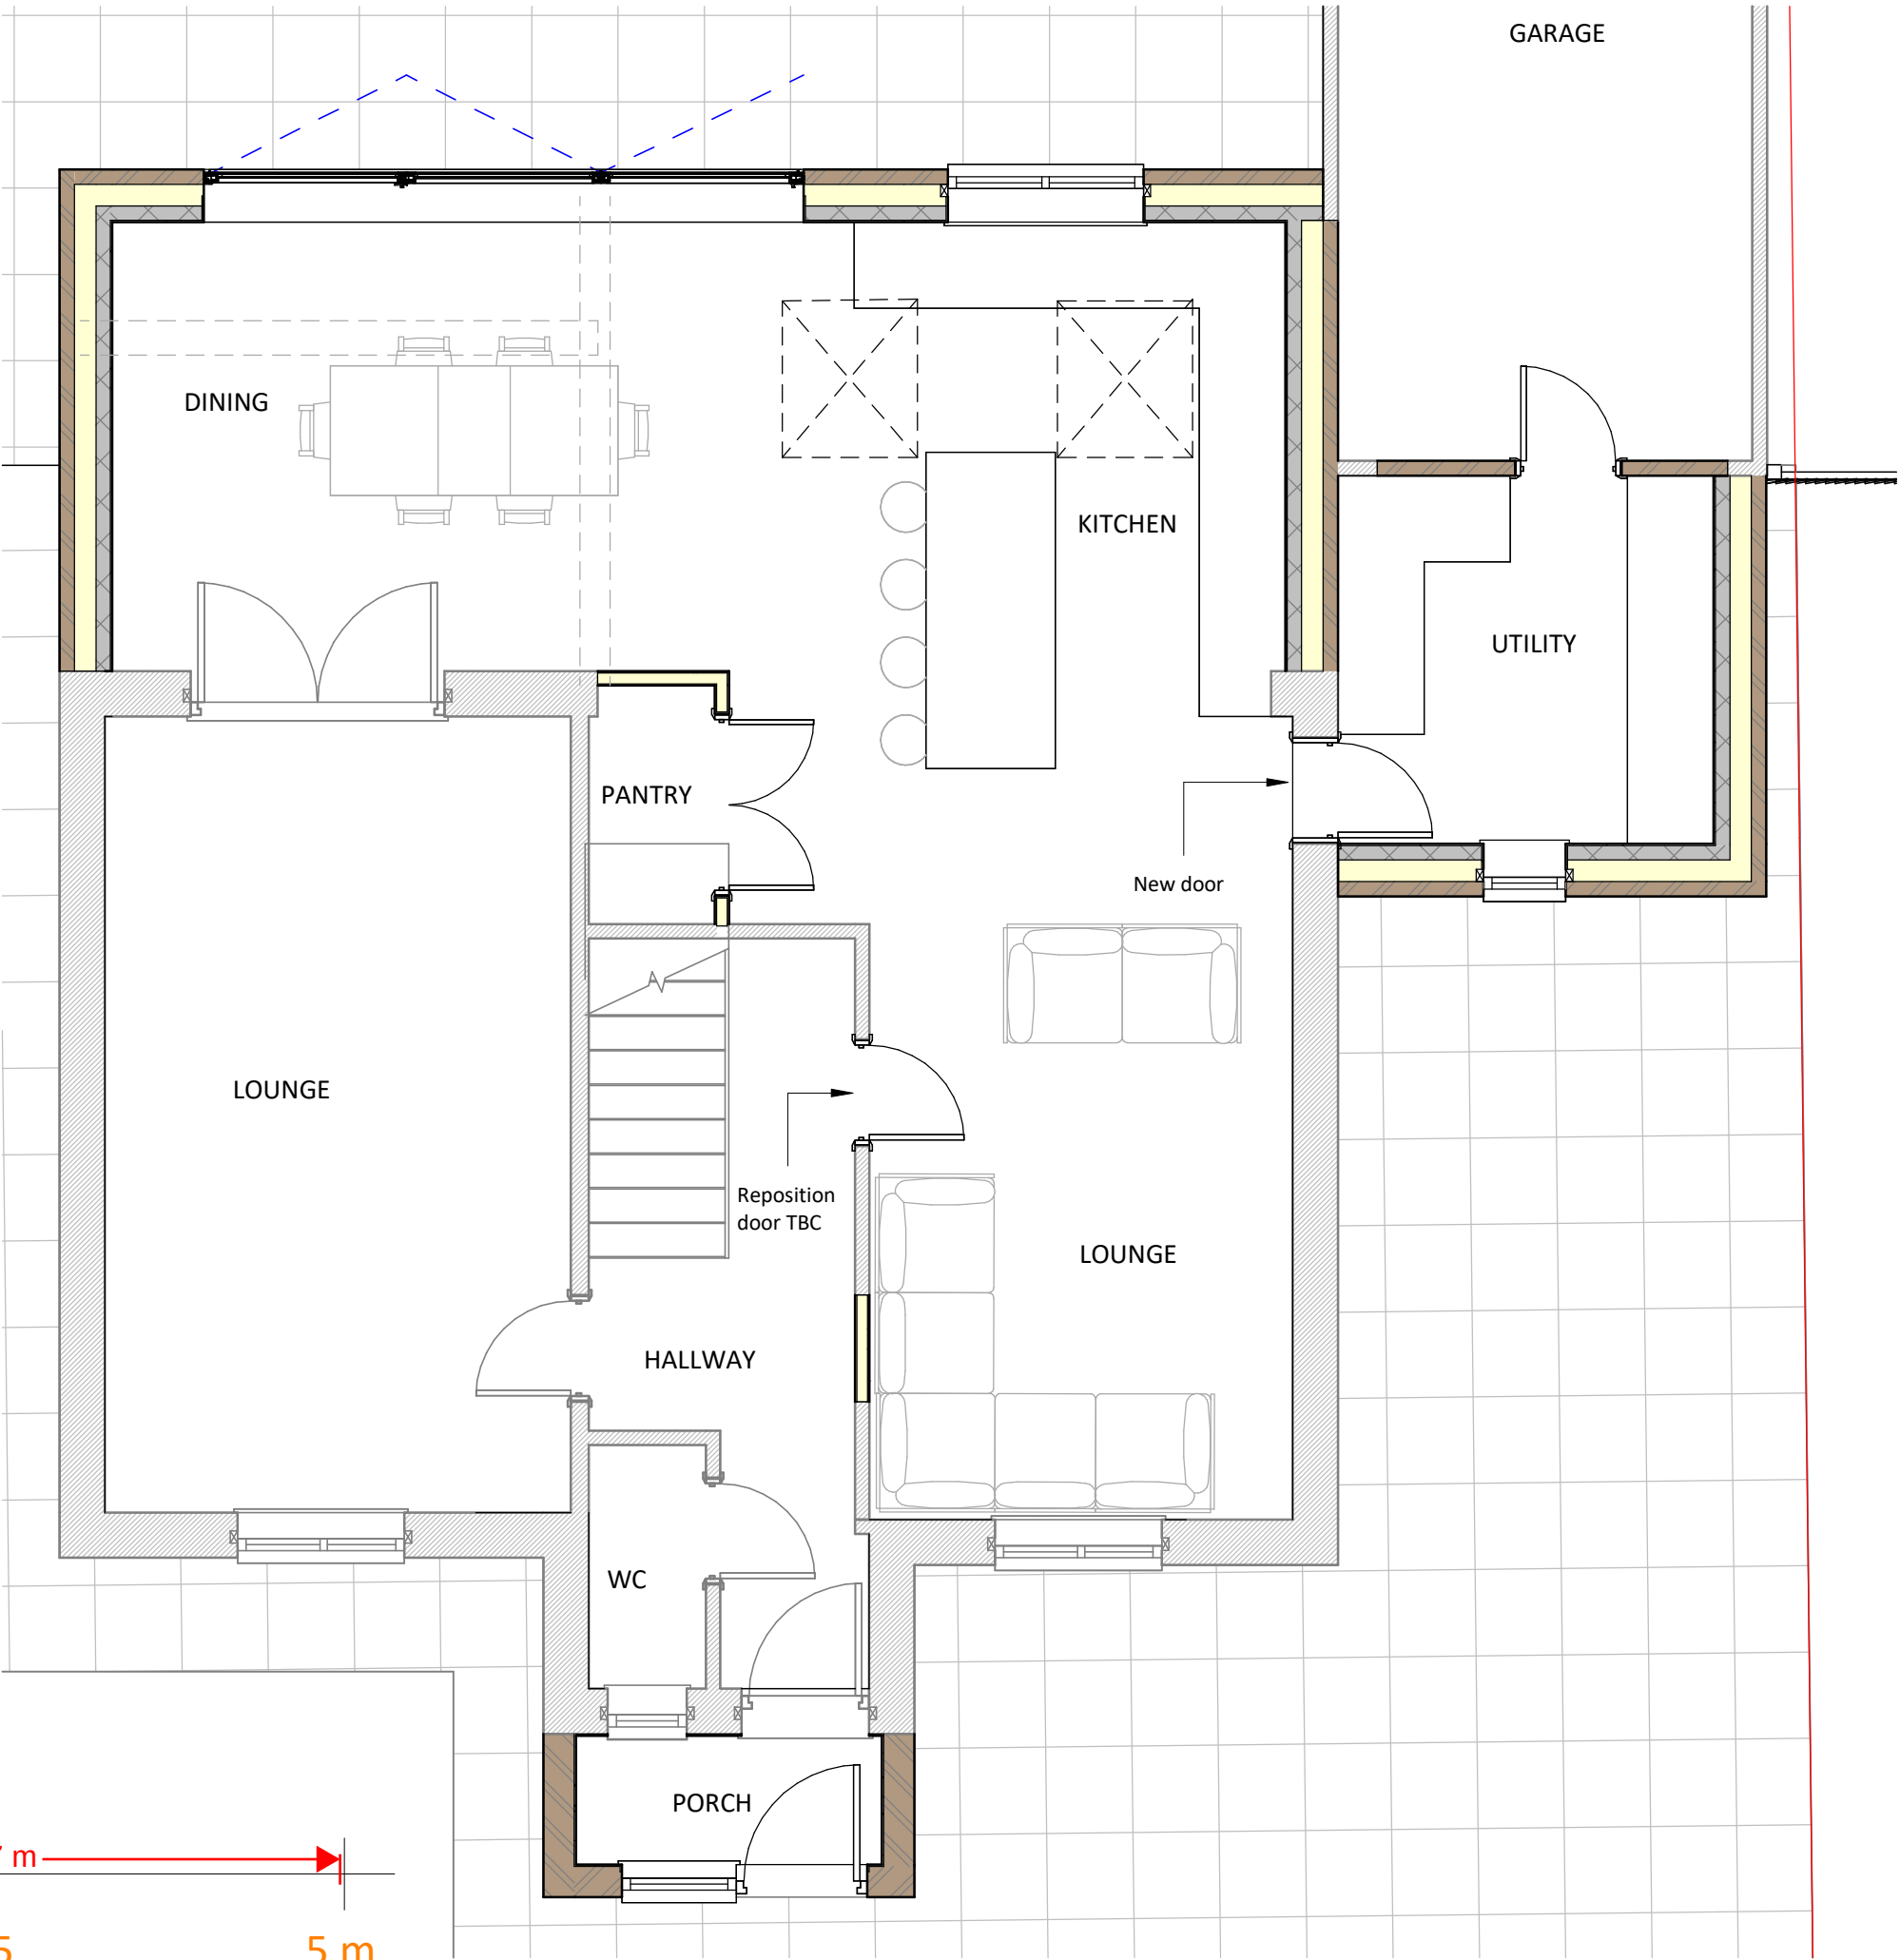


This drawing (or any part thereof) may not be copied, transmitted or disclosed to any third party or unauthorized person without the prior written permission of Future3Architecture
This drawing is to be read in conjunction with all other relevant drawings prepared by consultants and sub-contractors. Work only to printed dimensions. Report any discrepancies to the Architect or representatives thereof.

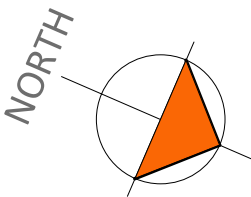

FUTURE 3
ARCHITECTURE

Contact:
07919222347
hello@future3.co.uk
155 Score Lane, Liverpool, L16 5EE
www.future3.co.uk

PROJECT
23 Elmswood Avenue
Liverpool
L25 0QP

PROJECT N° 25041

CLIENT
Graeme Ocallaghan

DRAWING
Proposed ground floor plan

STATUS

SCALE (@ A3) 1 : 50

DRAWN BY LL

DATE 07.08.25

DRAWING NUMBER 25041 - 05

REV
A