




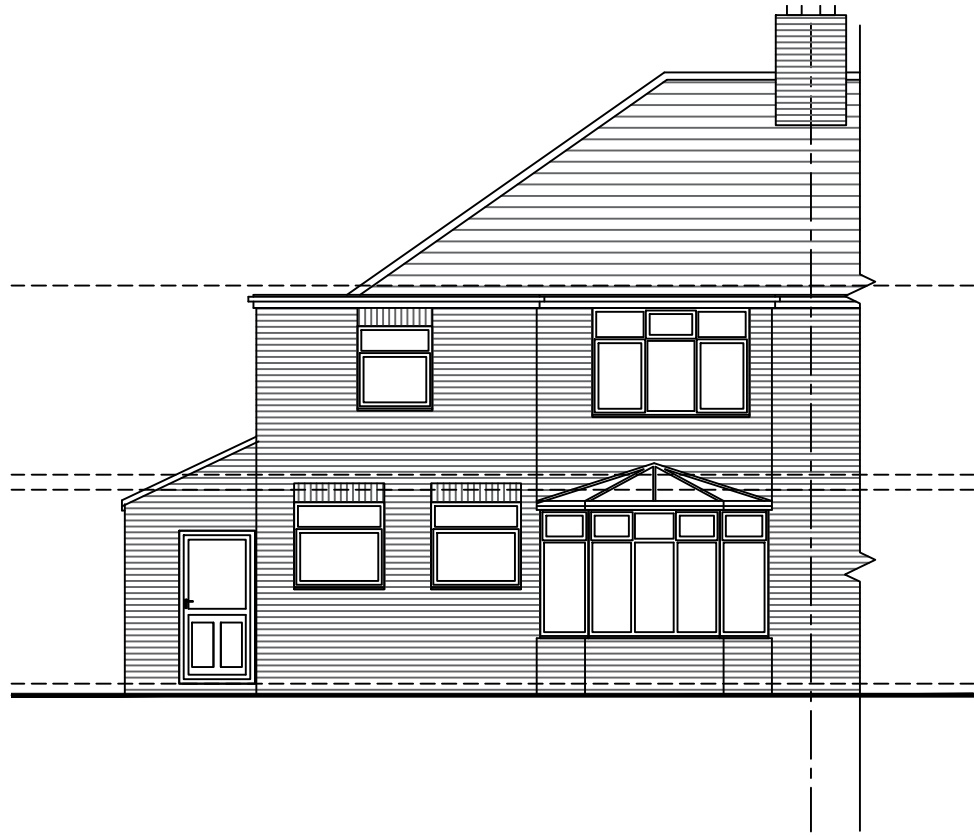

Rear Elevation 1:100

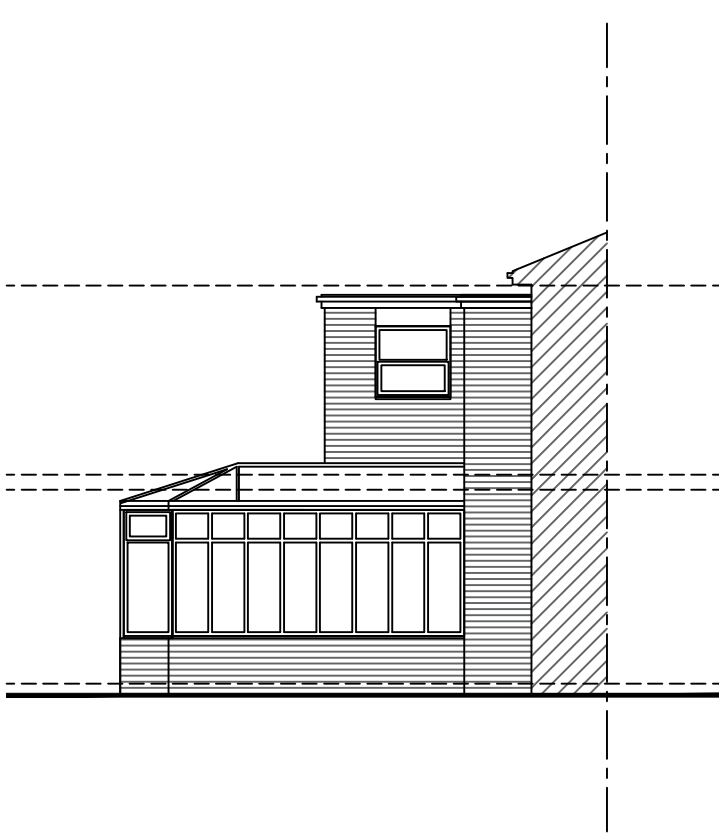



Rear Left Elevation 1:100

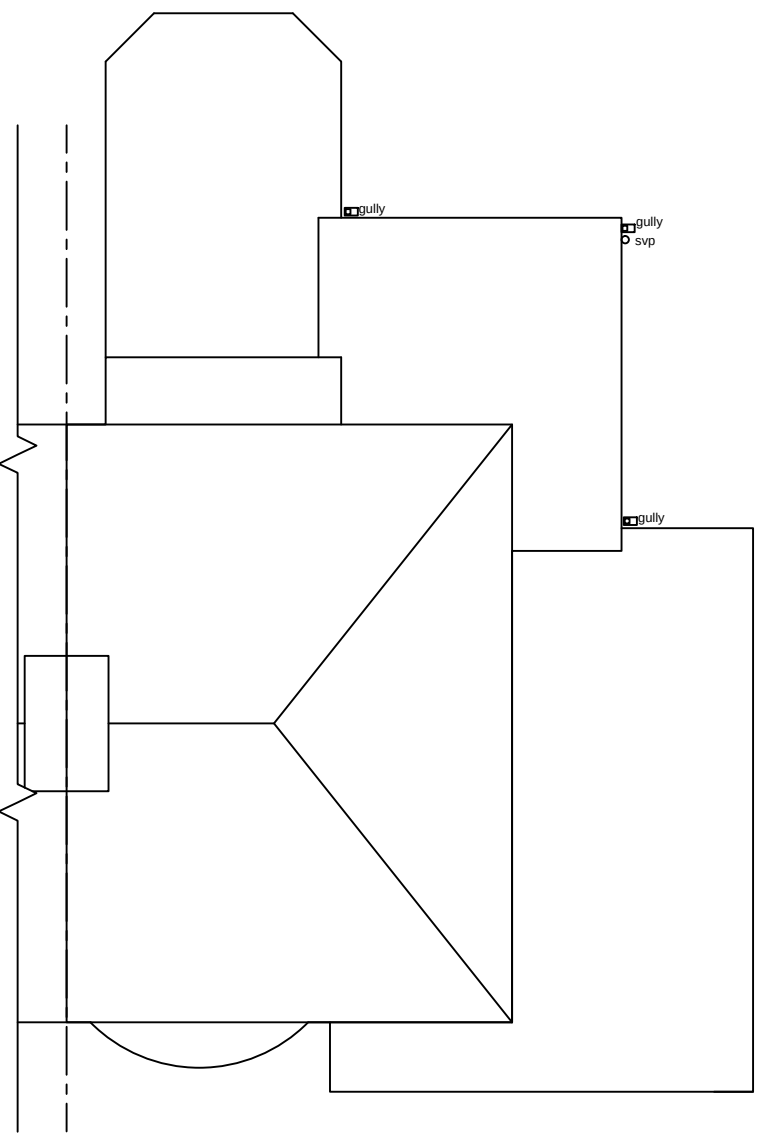


Roof Plan 1:100



Site Location Plan 1:500

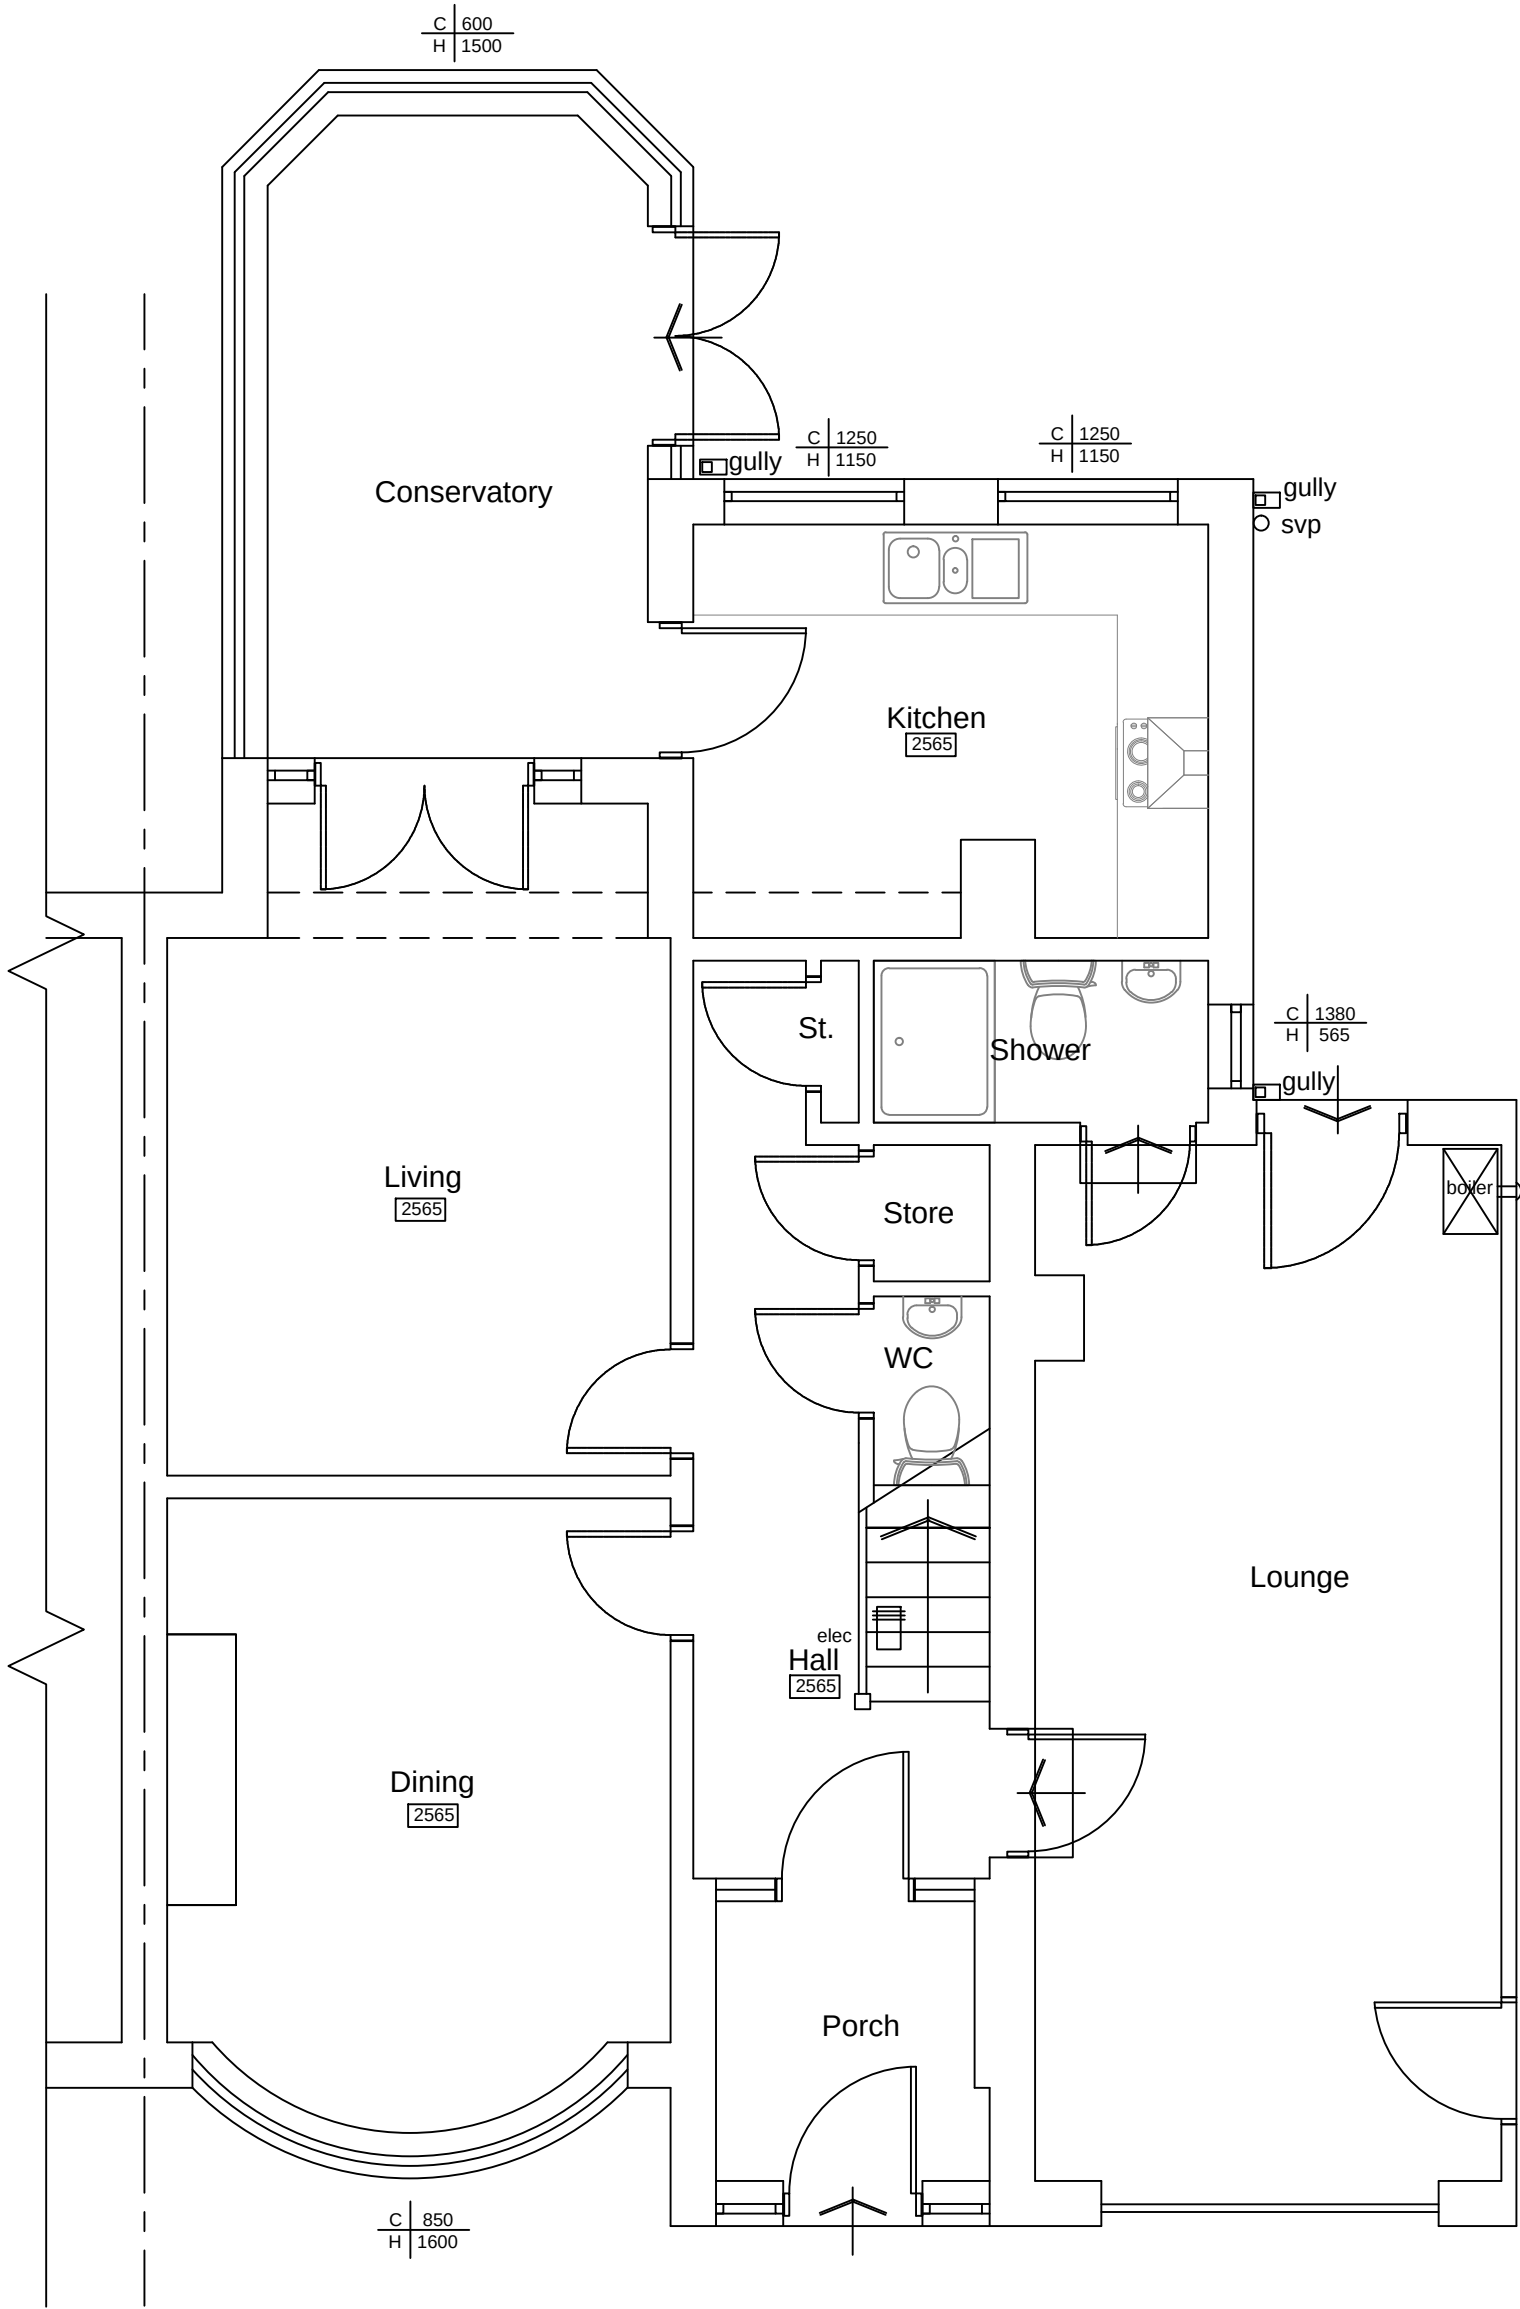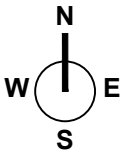


Ground Floor Plan 1:50

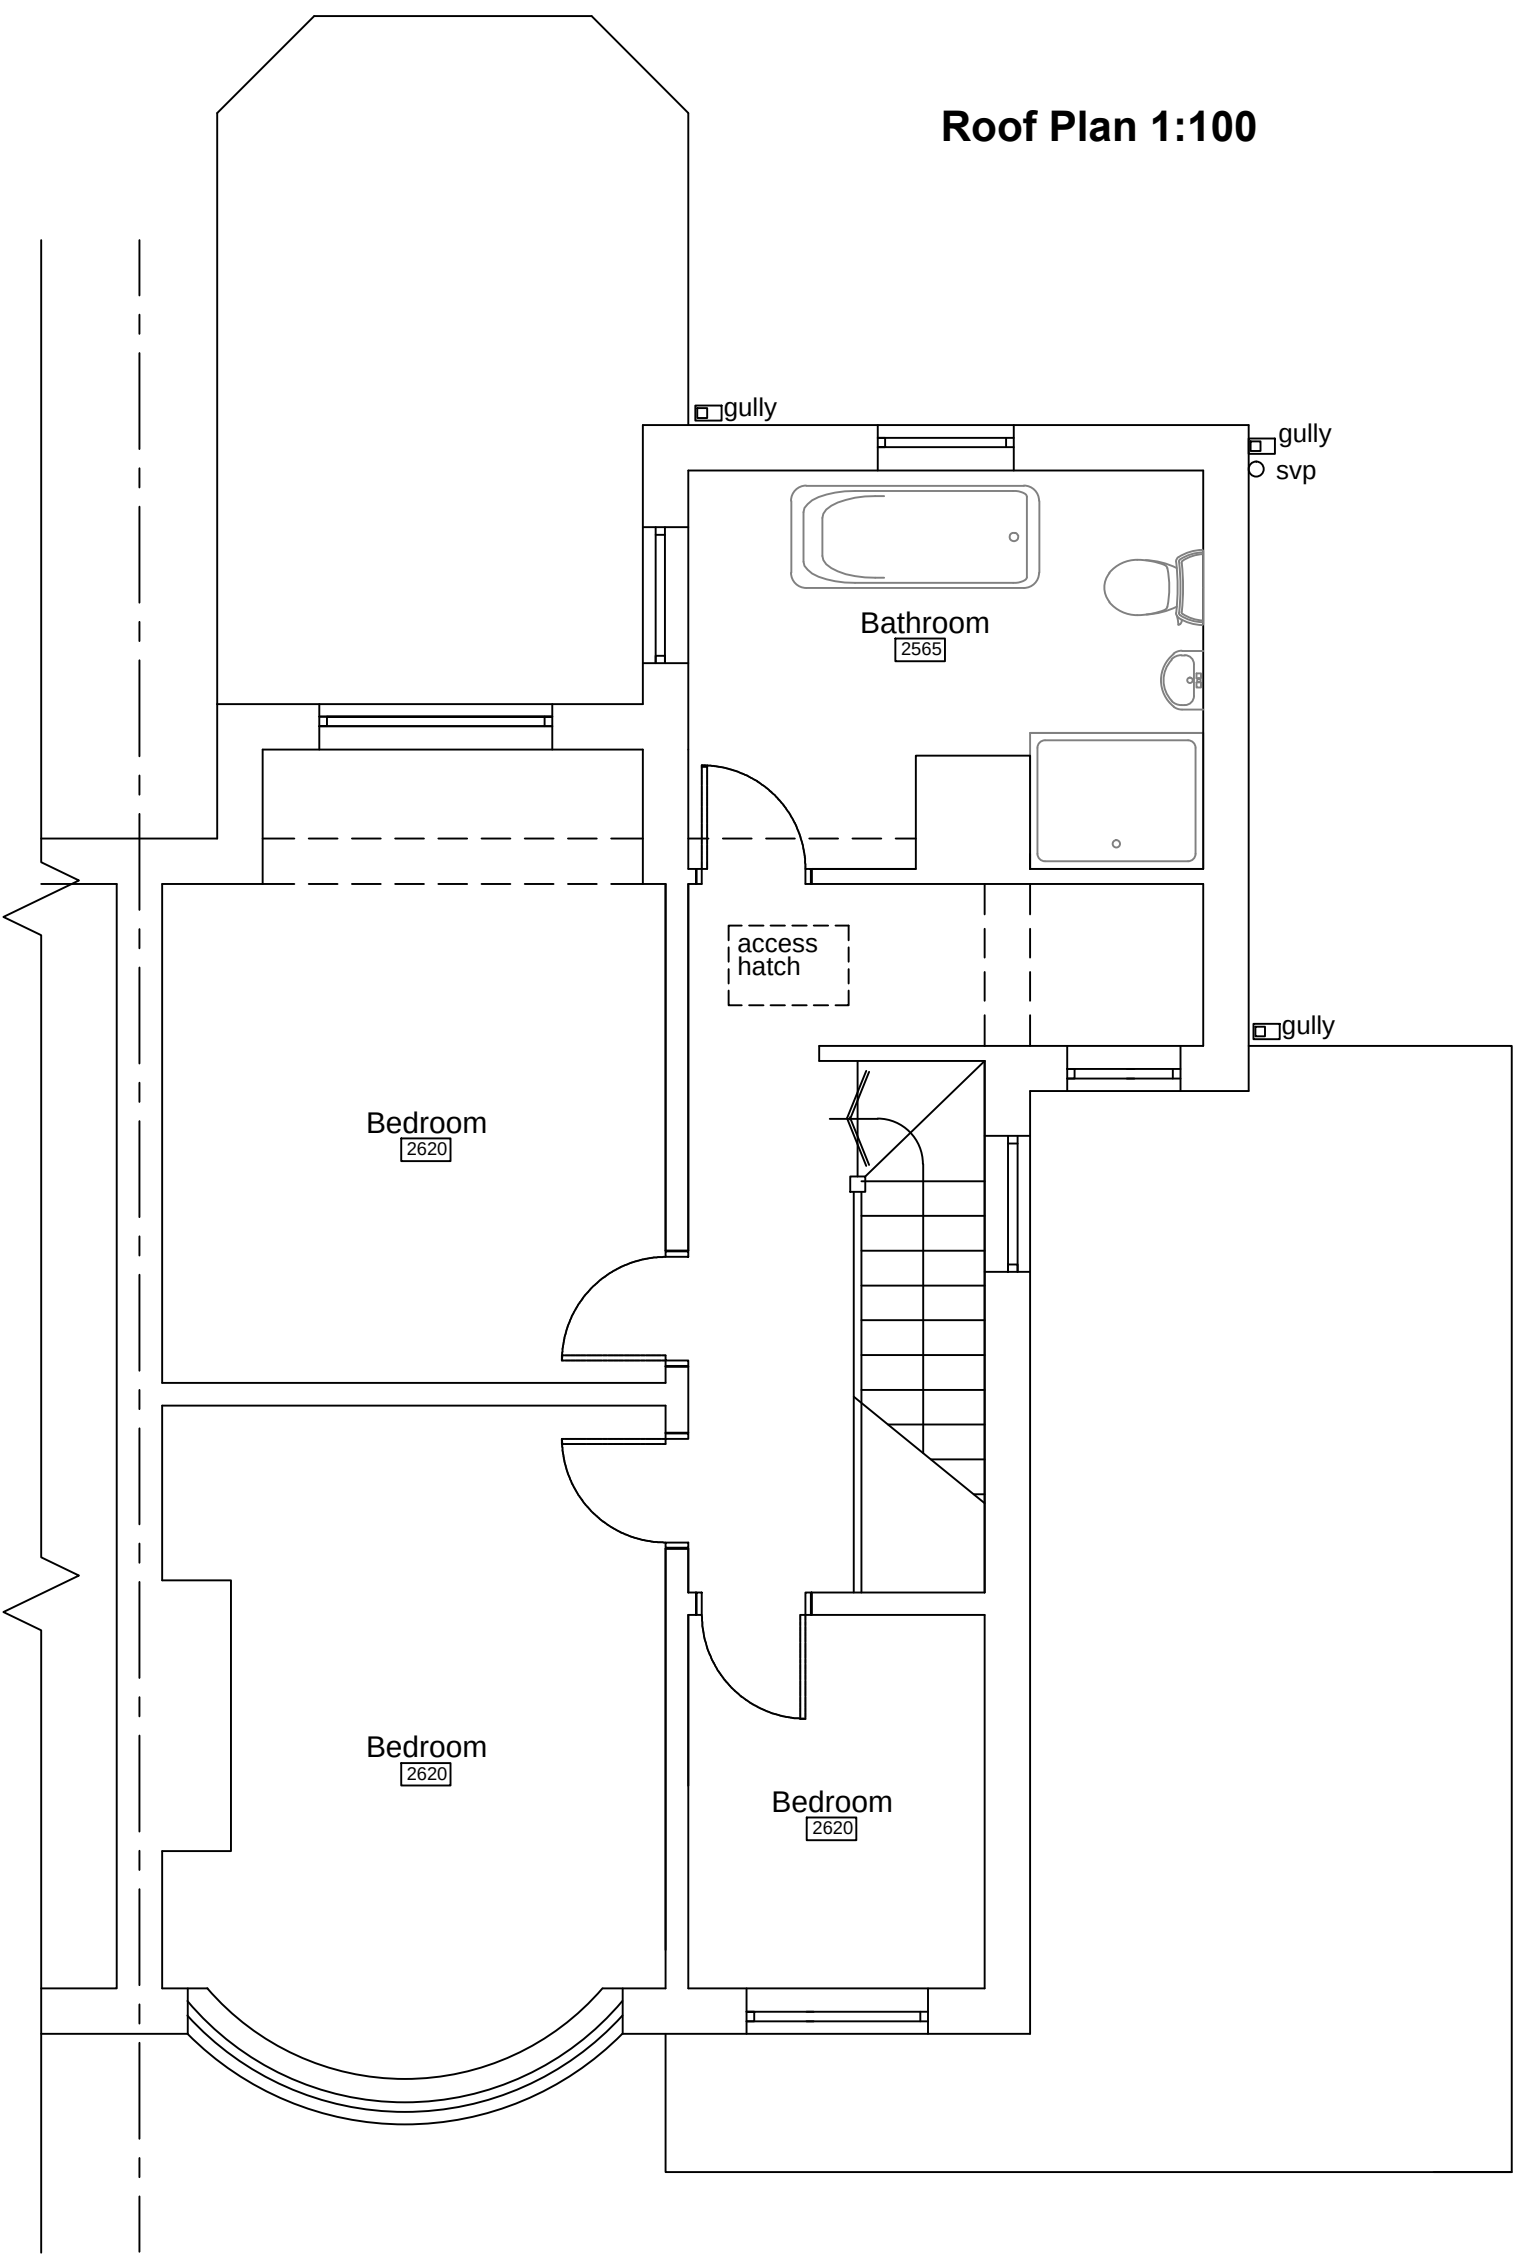

First Floor Plan 1:50



Site Location Plan 1:1250

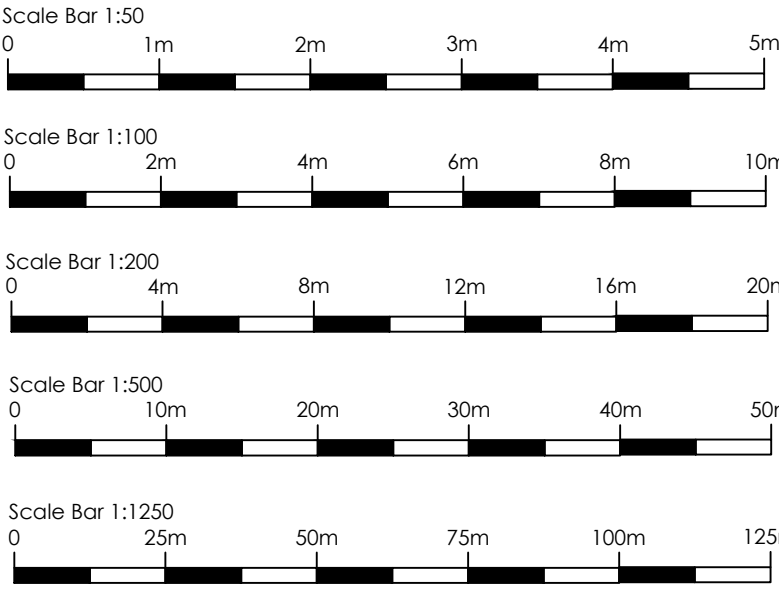

HOLLYCREST, 15 STOCKSWELL ROAD, WIDNES, WA8 4PH

This drawing is the copyrighted. Contractors must check all dimensions on site.

Rev Date Description

job
Hollycrest, 15 Stockswell Road, Widnes,
WA8 4PH
title
Existing Plans & Elevations

Carla Barrow
date
04/22
scale
1:100 1:50 @ A1
revision

A B C D E

01

drawing no