
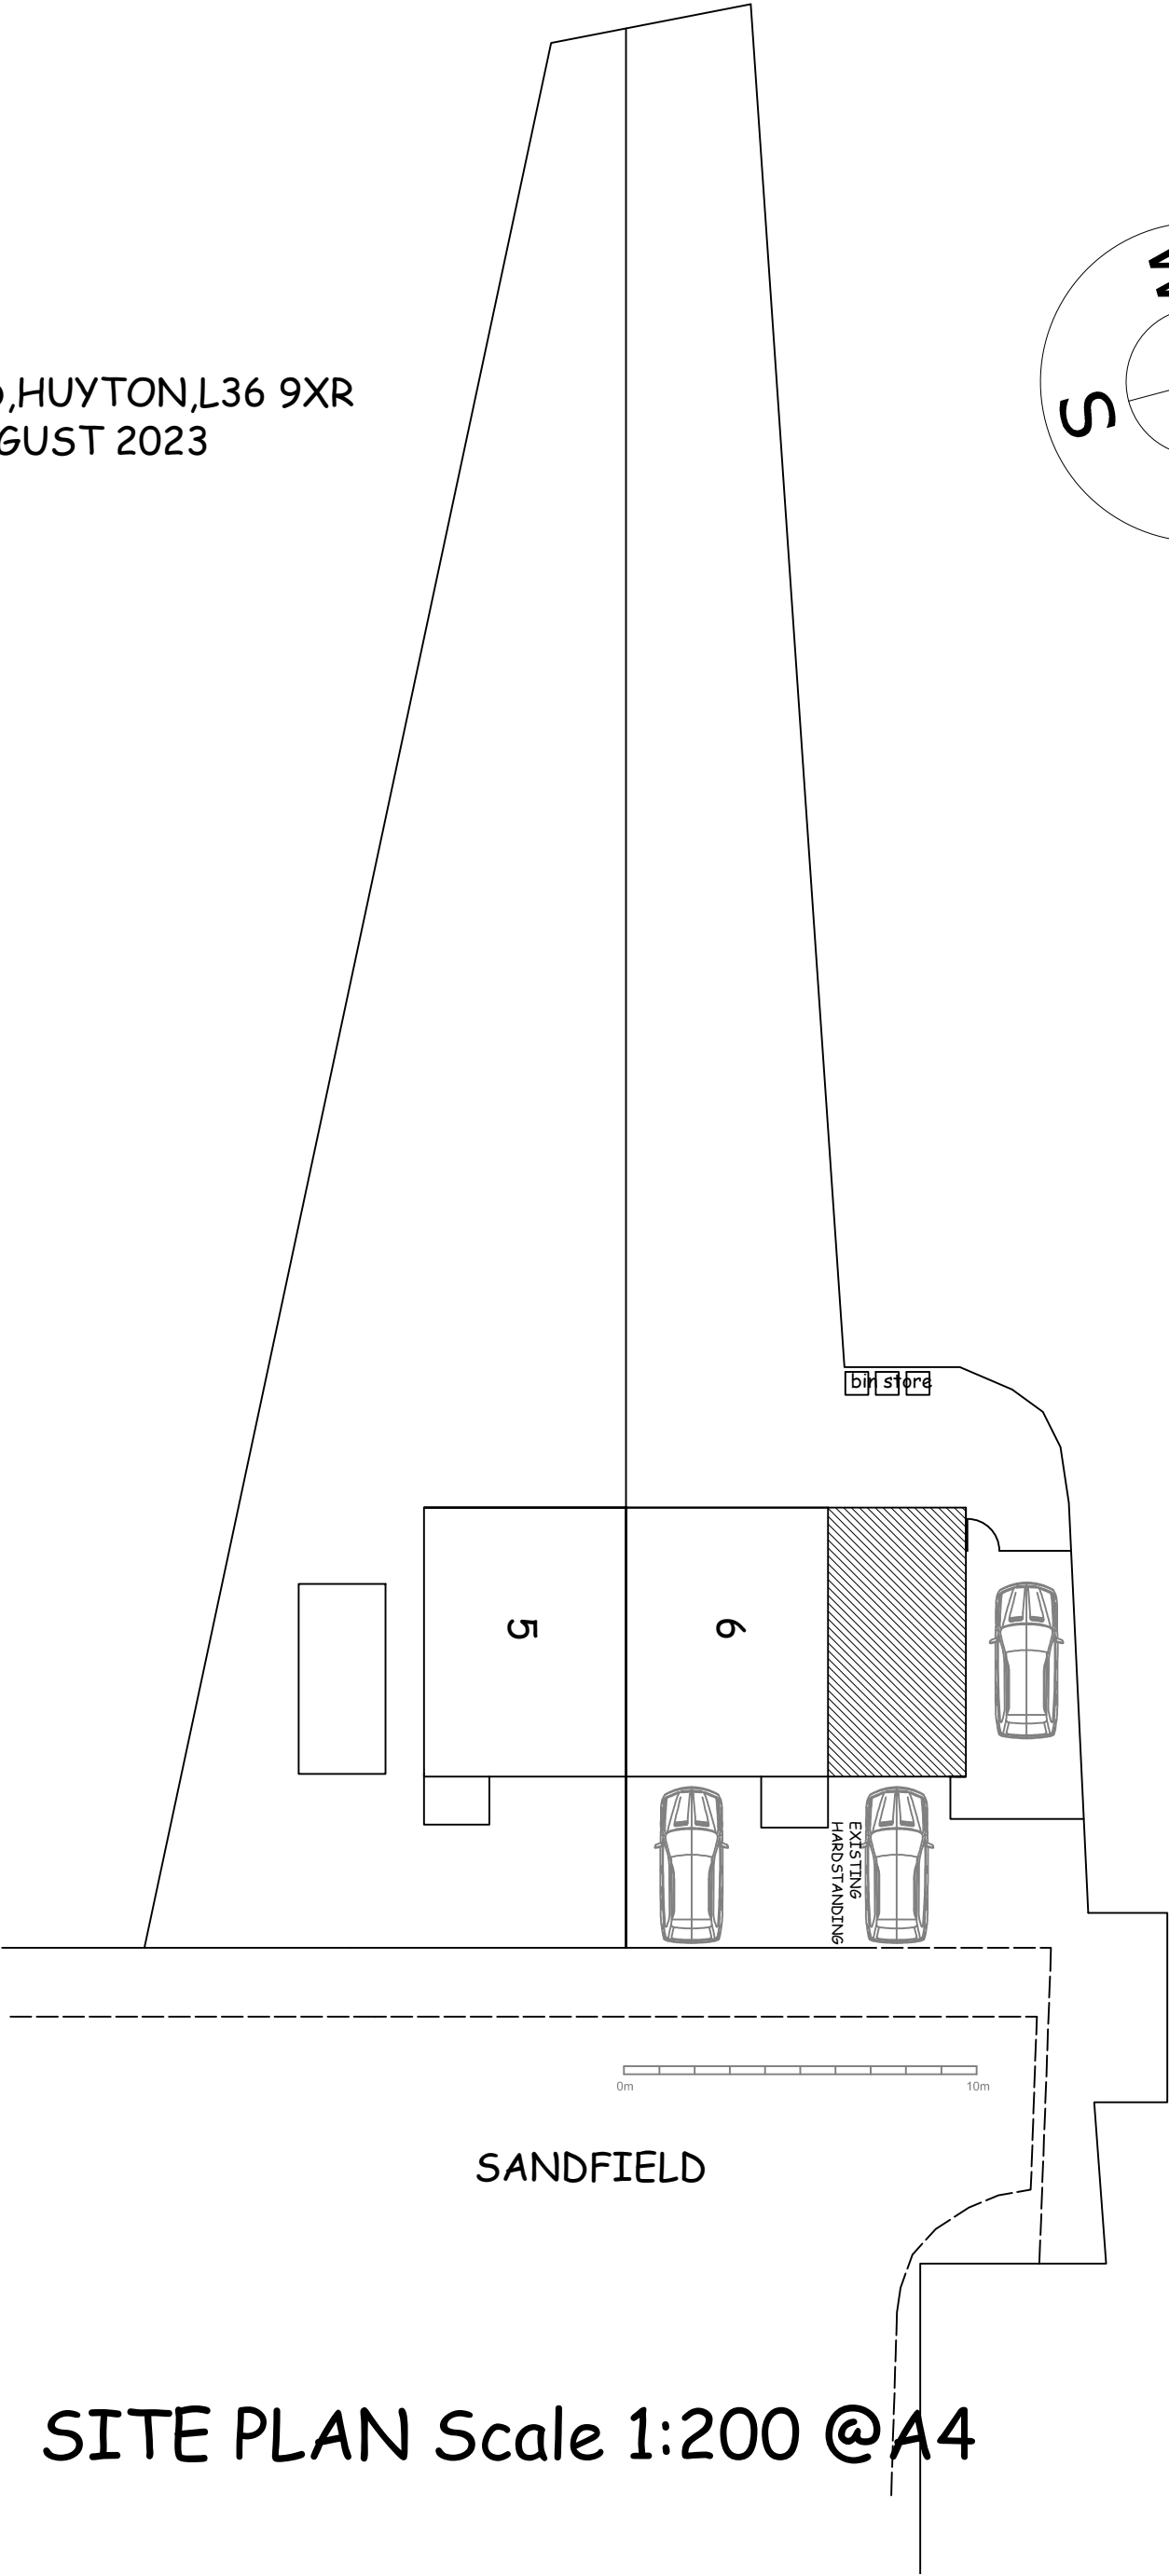


6,SANDFIELD,HUYTON,L36 9XR
Drg No 04 AUGUST 2023

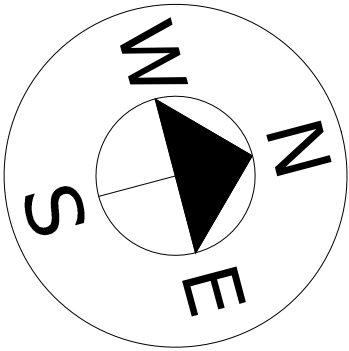

SITE PLAN Scale 1:200 @A4