
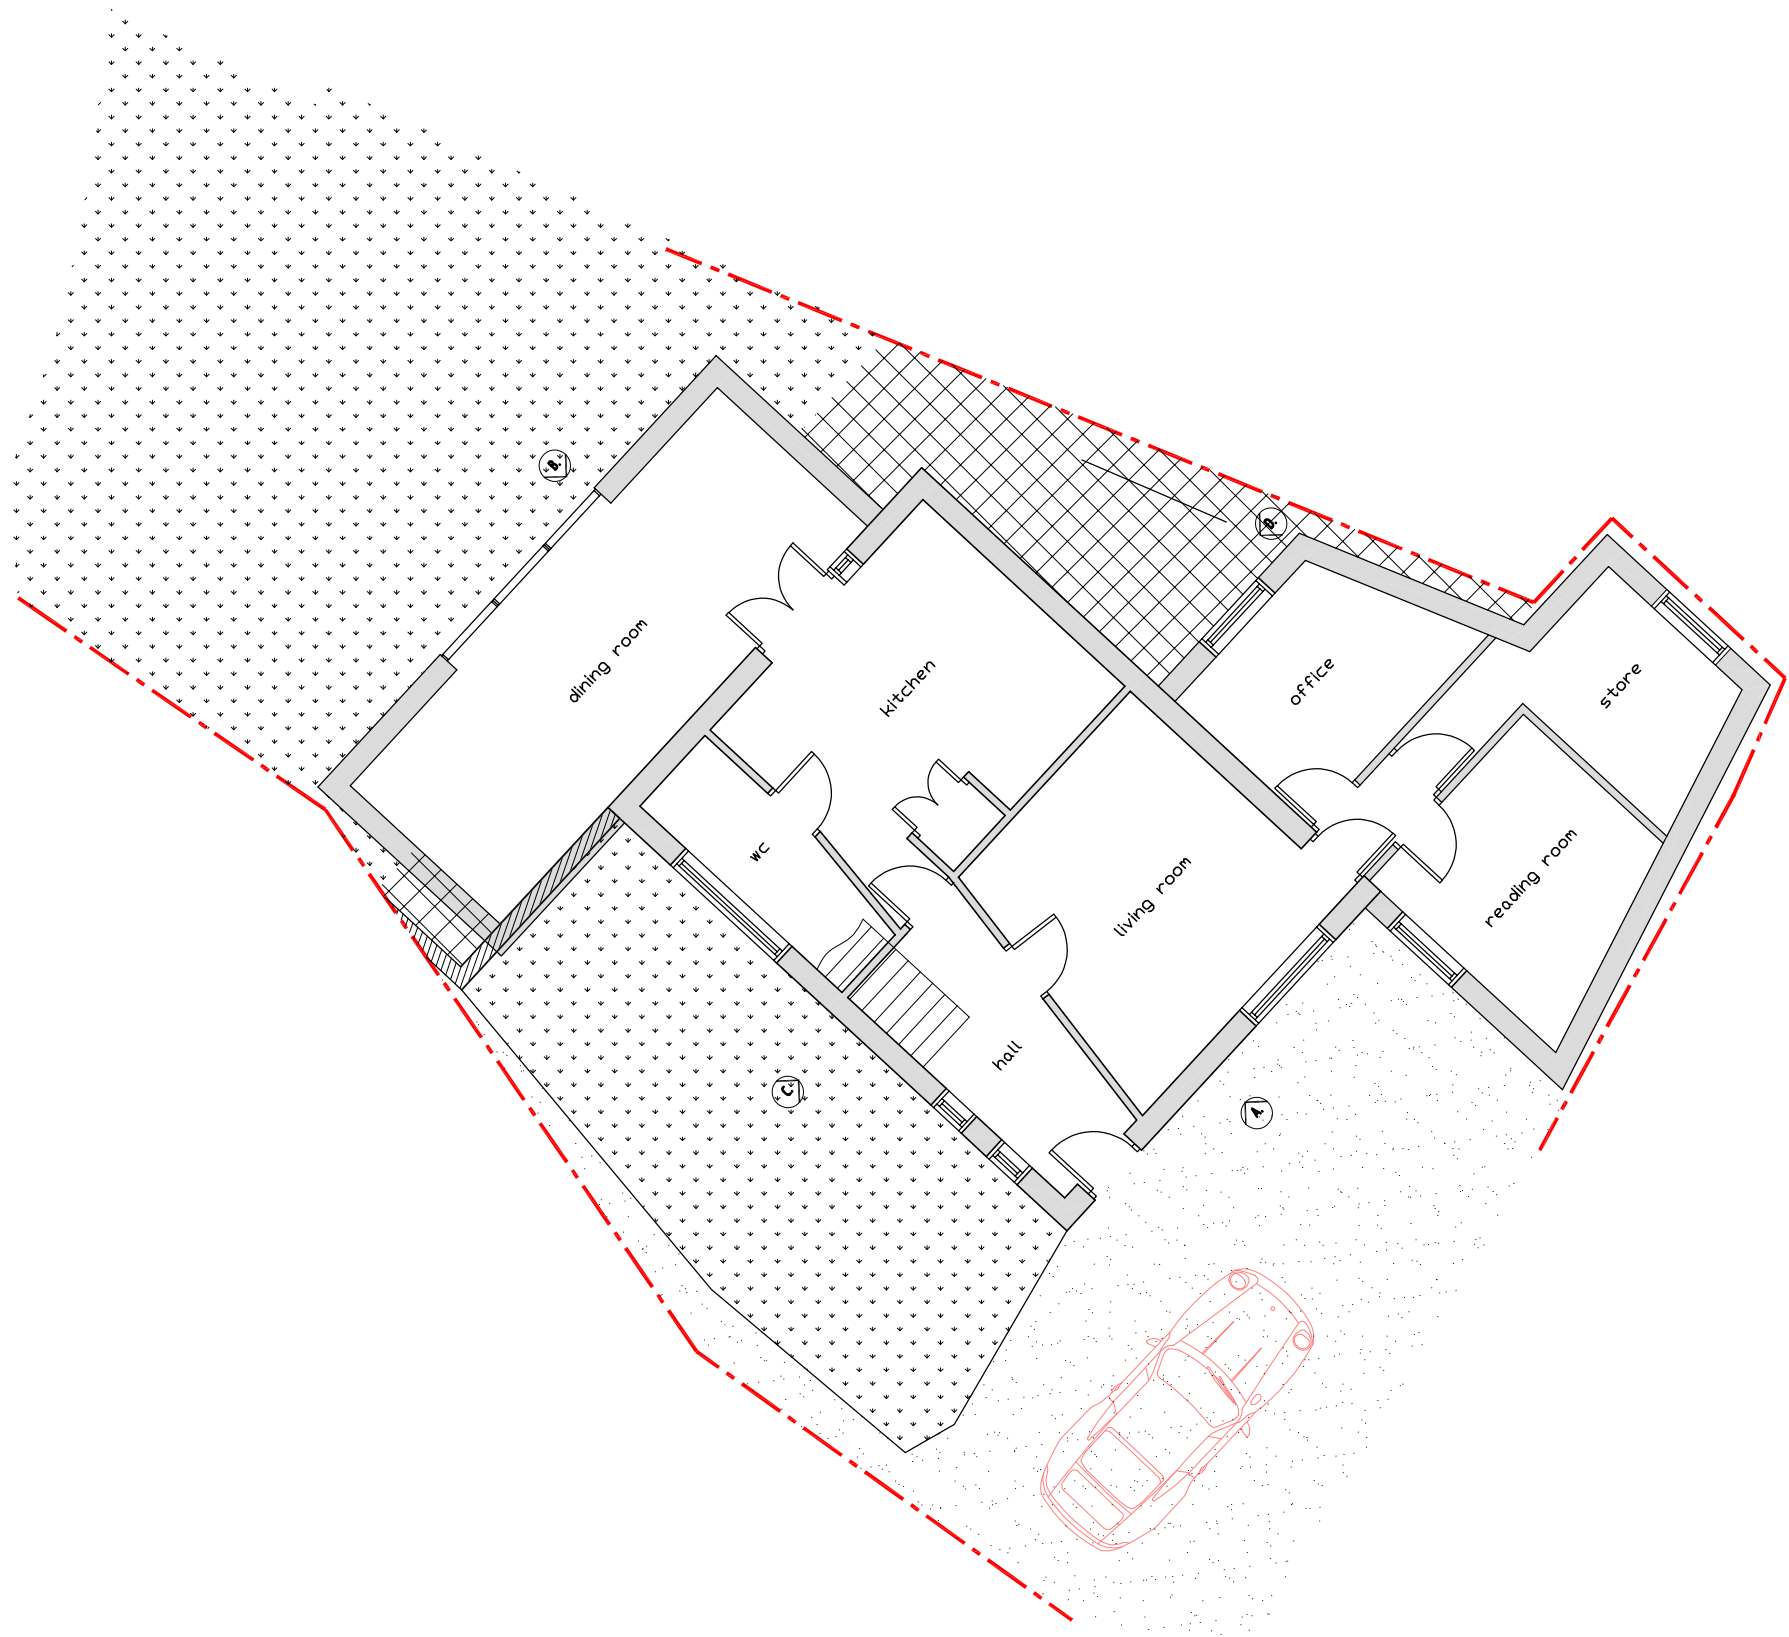
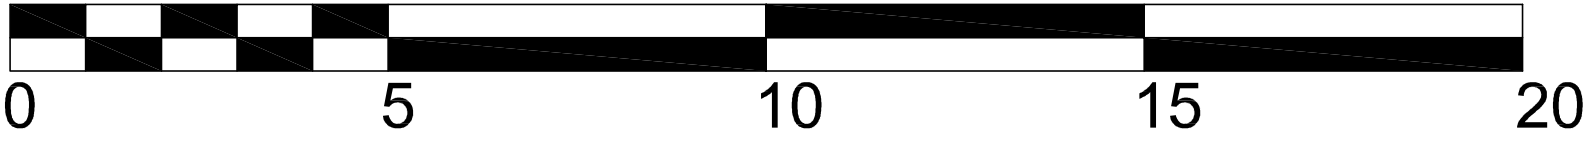


 

Rev	Initial	Amendment	Date

CHRIS MITCHELL
20 HOLMWOOD DRIVE, FORMBY
L37 1PQ
Tel. 07832272348
E-Mail : CHRIS666MITCH@HOTMAIL.COM

PROJECT
PROPOSED EXTENTIONS TO
11 MEADOW GROVE L25 9SH

DETAIL
PROPOSED SITE PLAN

DATE	07.06.2023
DRAWN	CM
CHK.BY	

SCALE	1:100@A3
DRG. NUMBER	P SP01