



Anthracite Grey Clad
Feature Window Surround




Wentworth Mixture Facing Brick
(Manufacturer MBH Plc)



Brick Stringer Course Detail



UPVC Double Glazed Windows
(RAL 7016 - Dark Grey)

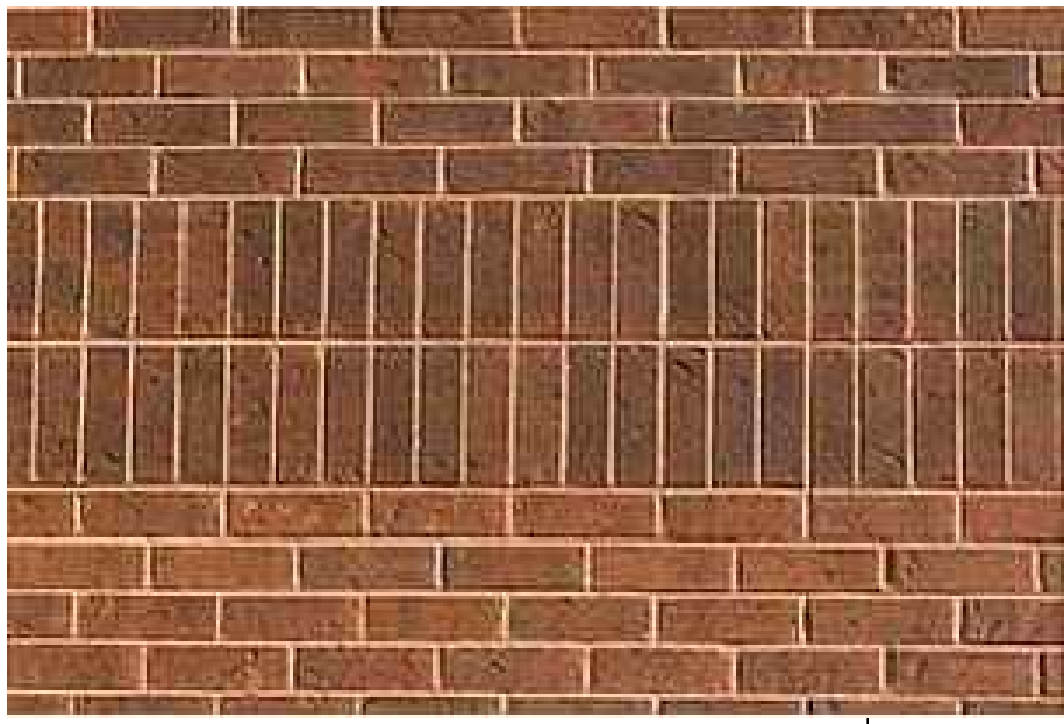

Brick Double Soldier Course Detail



Proposed Front Elevation
NTS



Proposed North Elevation
NTS



Smoked Glass Juliet Balcony



Glass Spandrel

D	Brick detailing and balcony updated	DB	AM	JL
		14.08.22	14.08.22	14.08.22
C	Brick revised to that agreed for the Outline Planning Application	DB	AM	JL
		20.07.22	20.07.22	20.07.22
B	Juliet balcony details revised	DB	JL	JL
		10.05.22	10.05.22	10.05.22
A	Updates following end user comments	DB	JL	JL
		16.03.22	16.03.22	16.03.22
Version	Amendment	Drawn & Date	Checked & Date	Approved & Date
KeithDavidsonPartnership				
13 Seymour Terrace Seymour Street Liverpool L3 5PE				
Telephone : +44 (0) 151 709 1777 Email : info@keithdavidsonpartnership.com Web : keithdavidsonpartnership.com				
Internal Project Number 1301				
Client Alderley Group				
Project Name The Orchard, Huyton				
Drawing Title Proposed Materials				
Scale 1:100	Original Size A1	PLANNING		
Date 11/02/2022	Drawn JL	Checked DB	Approved DB	Status
Drawing Number 40				Revision D