


NOTES


All dimensions to be checked on site. Figured dimensions to be read in preference to scaled. The Architects accepts no responsibility for any unauthorised amendments to the drawing and does not permit unauthorised copying of the drawing. This drawing is copyright and remains the property of Keith Davidson Partnership unless otherwise agreed.

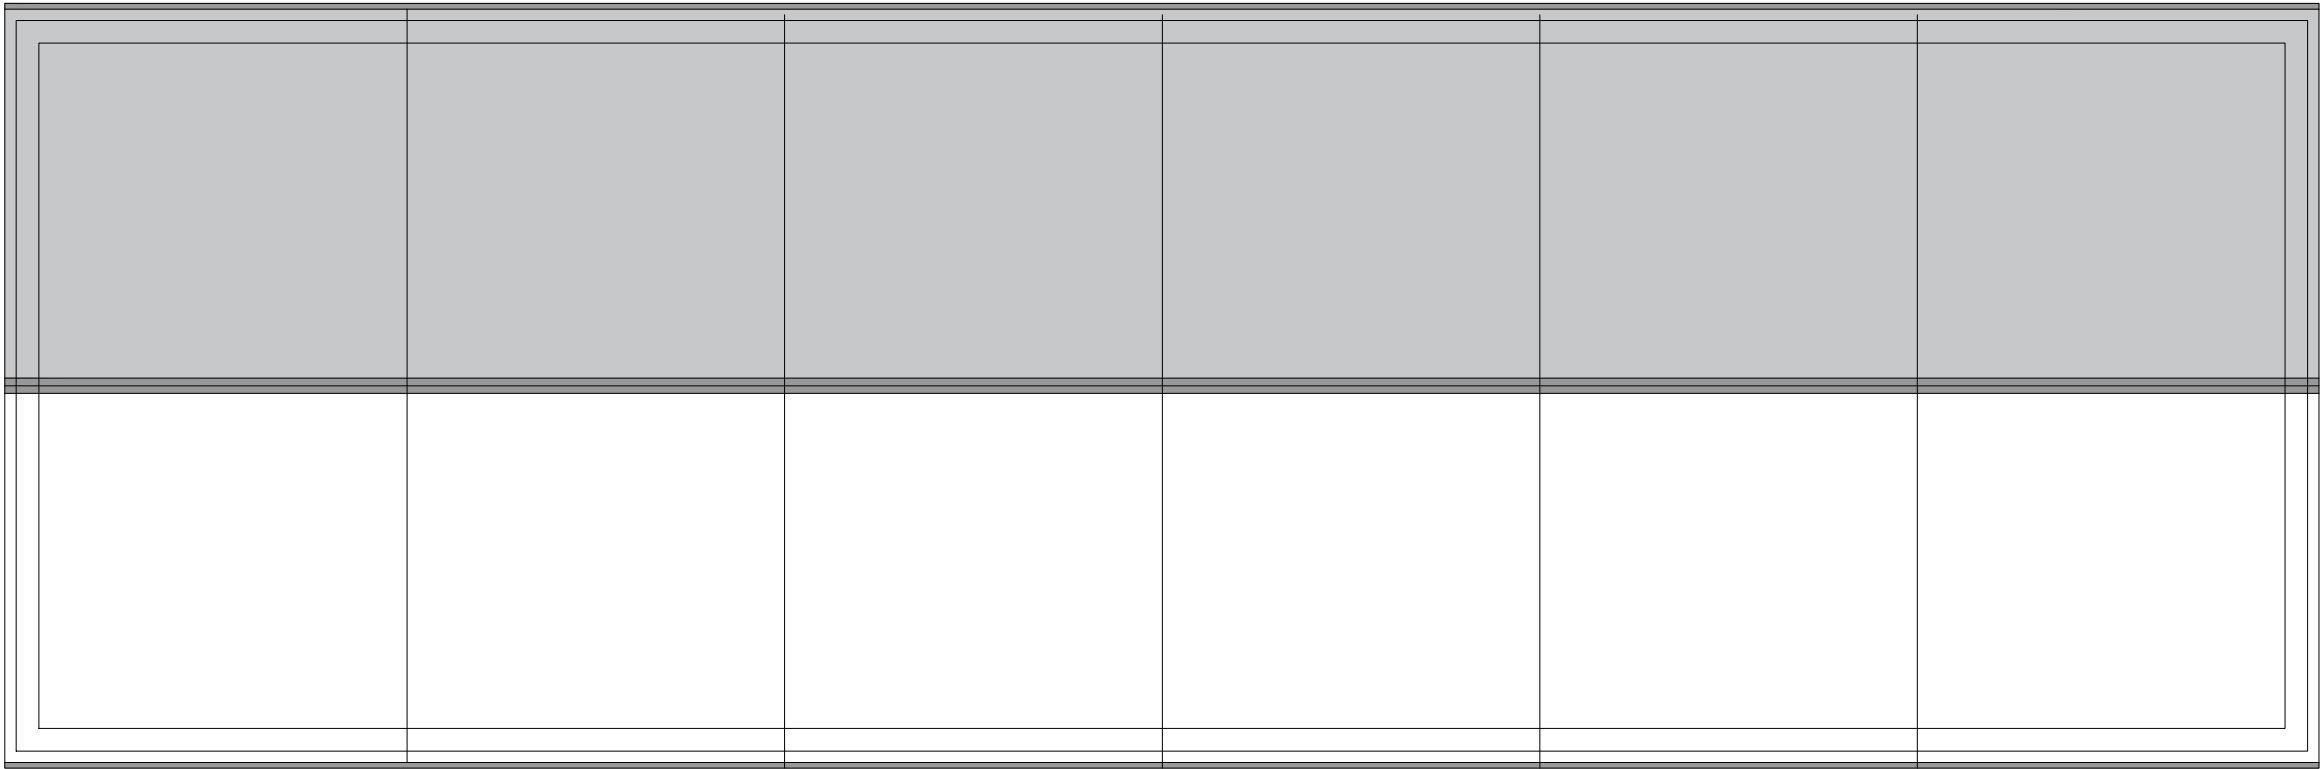

Proposed Roof Plan
Scale 1:100




Proposed Front Elevation
Scale 1:100

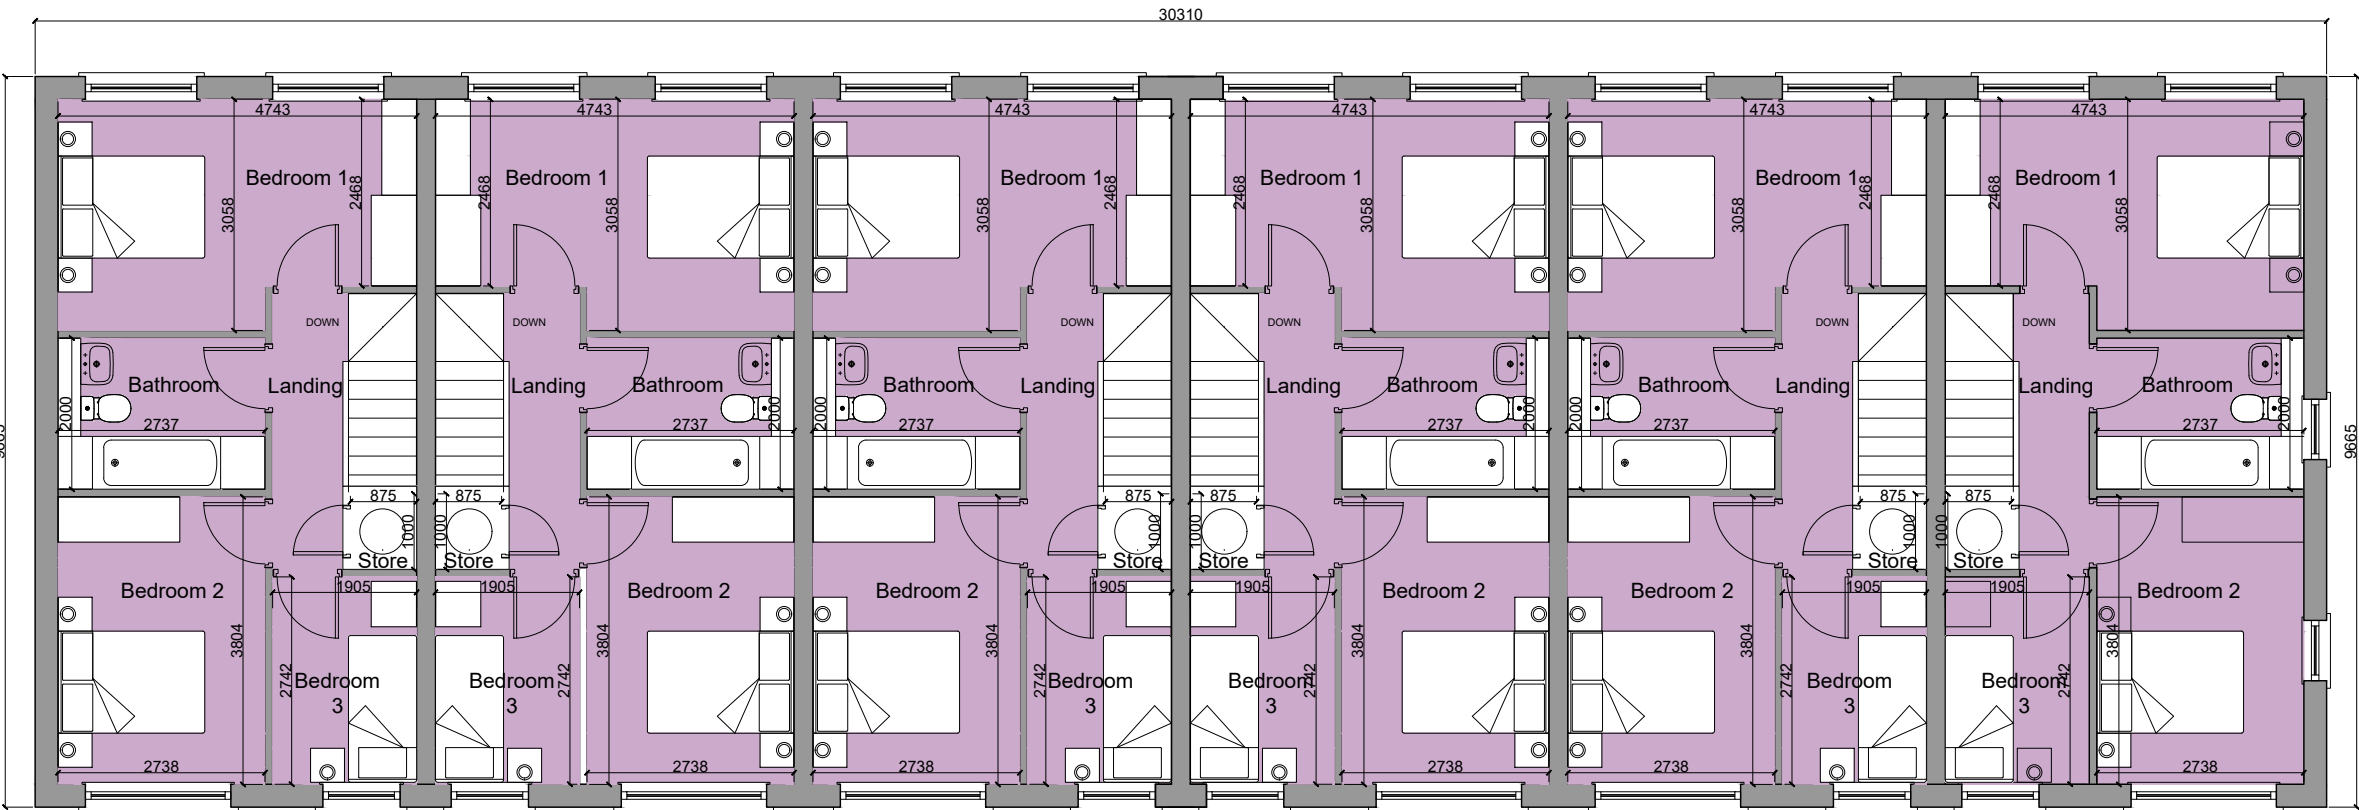

Proposed First Floor
Scale 1:100





Proposed Rear Elevation
Scale 1:100

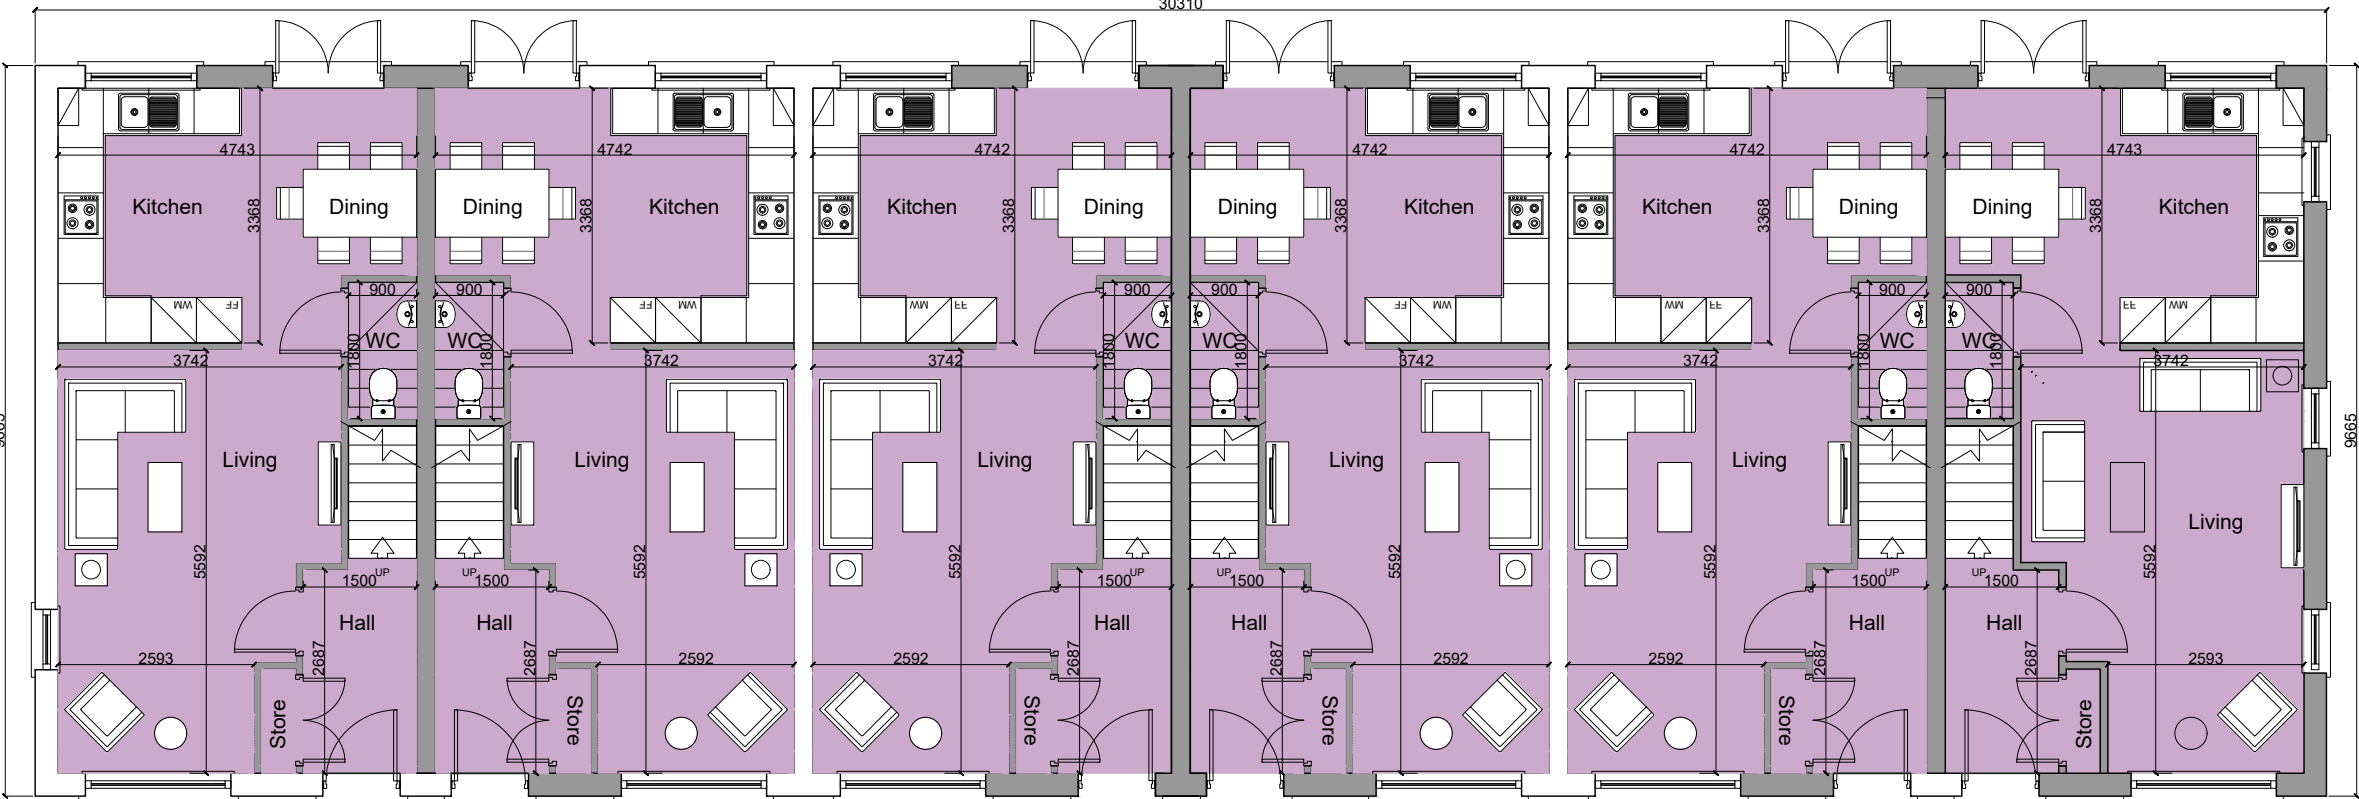

Proposed Ground Floor
Scale 1:100



Proposed Side Elevation
Scale 1:100

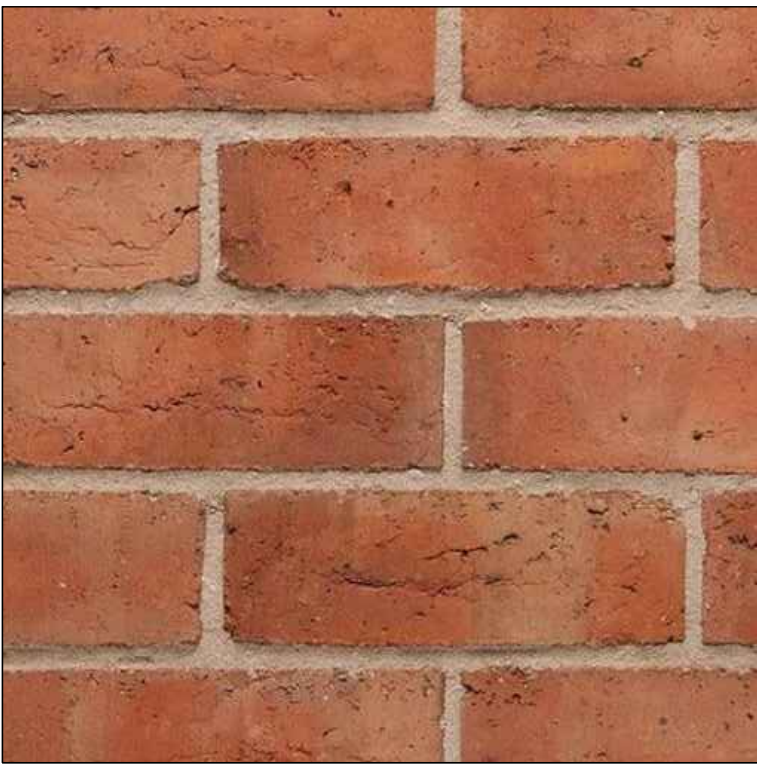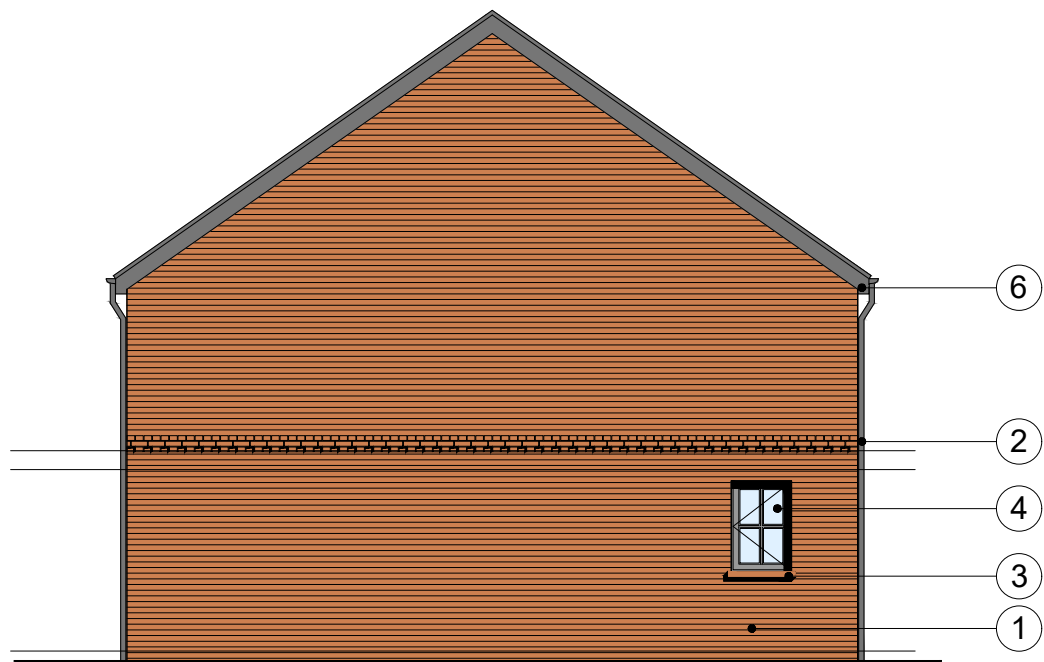


1 Red / Brown Facing Brick with Natural Mortar



2 Feature Brick Dental Bandcourse Detailing



3 Window Cill Detail

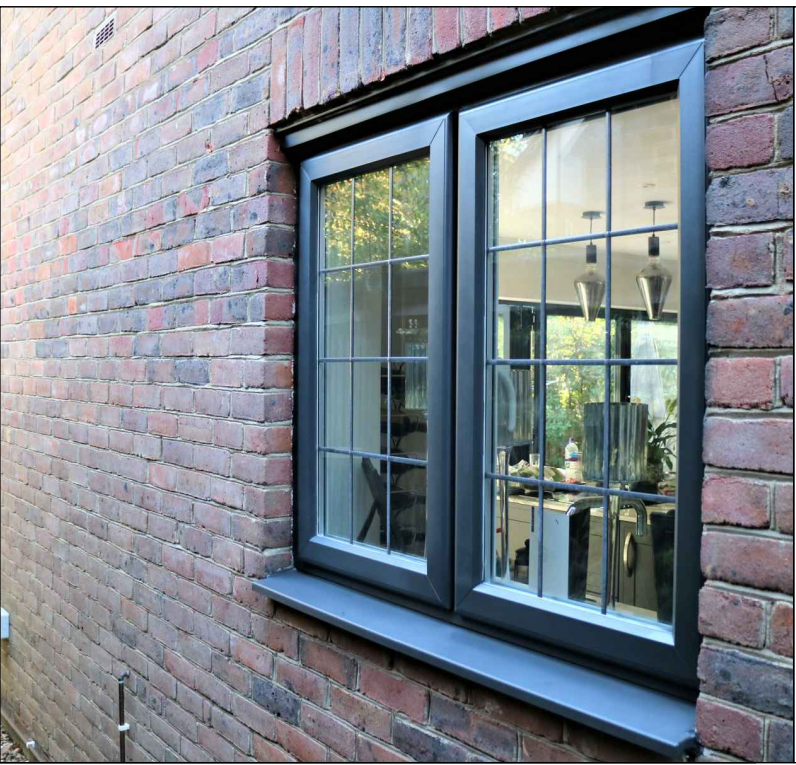


4 Dark Grey UPVC Double Glazed Windows



5 Composite Front Entrance Door
Final Colour(s) TBC



6 Black UPVC Fascia, Soffits, Gutters and Downpipes

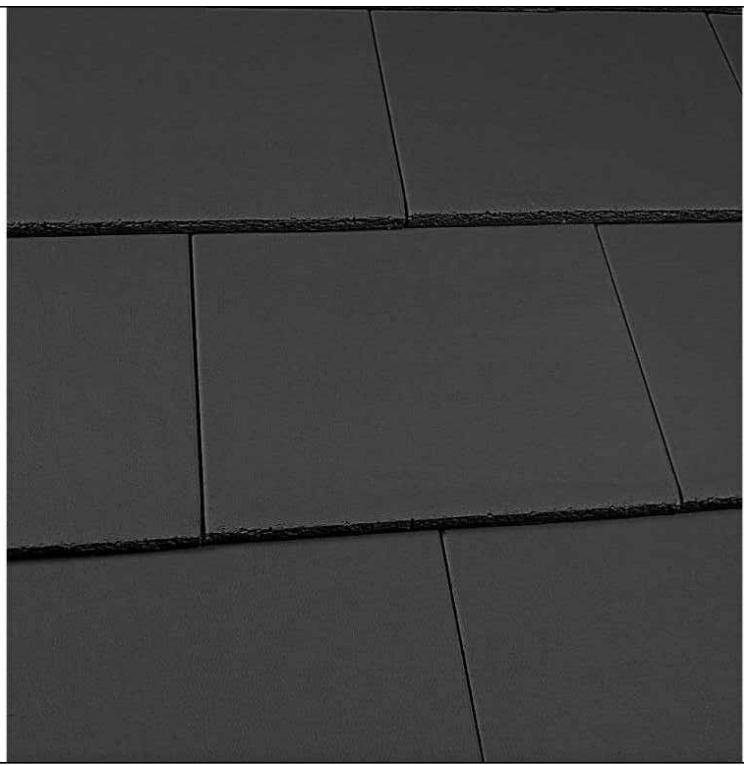

7 Dark Grey Concrete Roof Tiles

1:100 SCALE 0 1 2 METRES

A	End Unit updated with additional windows		DB	RM	DB	17.02.23	17.02.23	17.02.23
A	Updated in line with LPA Comments		DB	RM	DB	26.06.23	26.06.23	26.06.23
Version	Amendment		Drawn & Date		Checked & Date	Approved & Date		
Client								
Mr Norman Harrison								
Project Name								
Land to rear of Hope St, Prescott								
Drawing Title								
Proposed Plans and Elevations								
Scale		Original Size		PLANNING				
1:100		A1						
Date		Drawn		Checked		Approved		Status
16/02/23		RM		DB		DB		
Drawing Number								
11				Revision				
				B				