




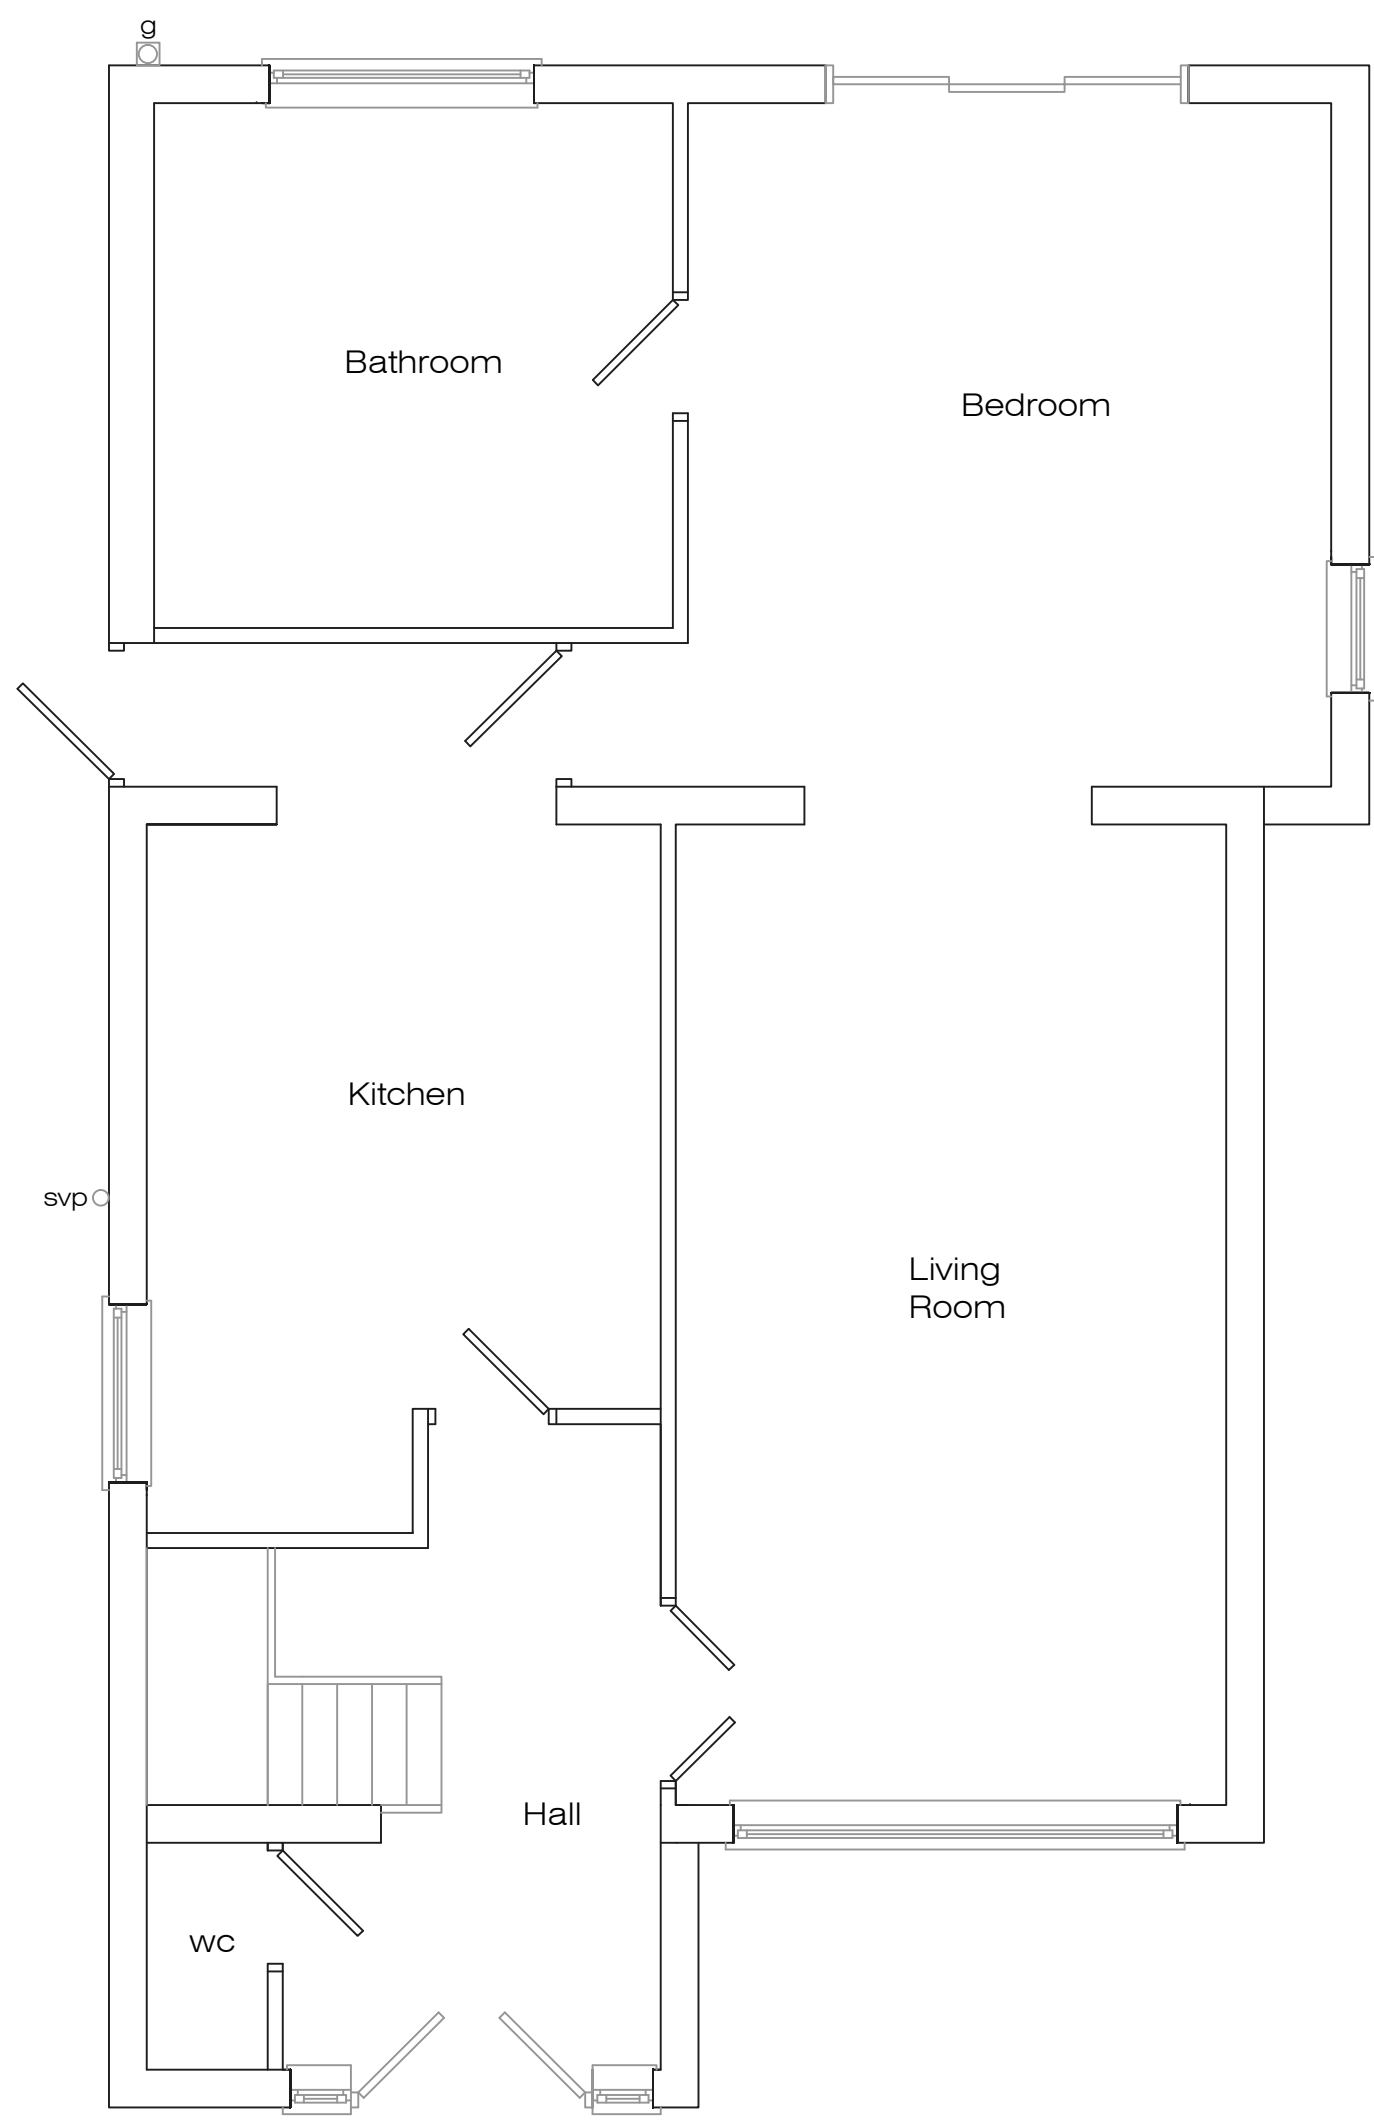

Proposed Ground Floor Plan

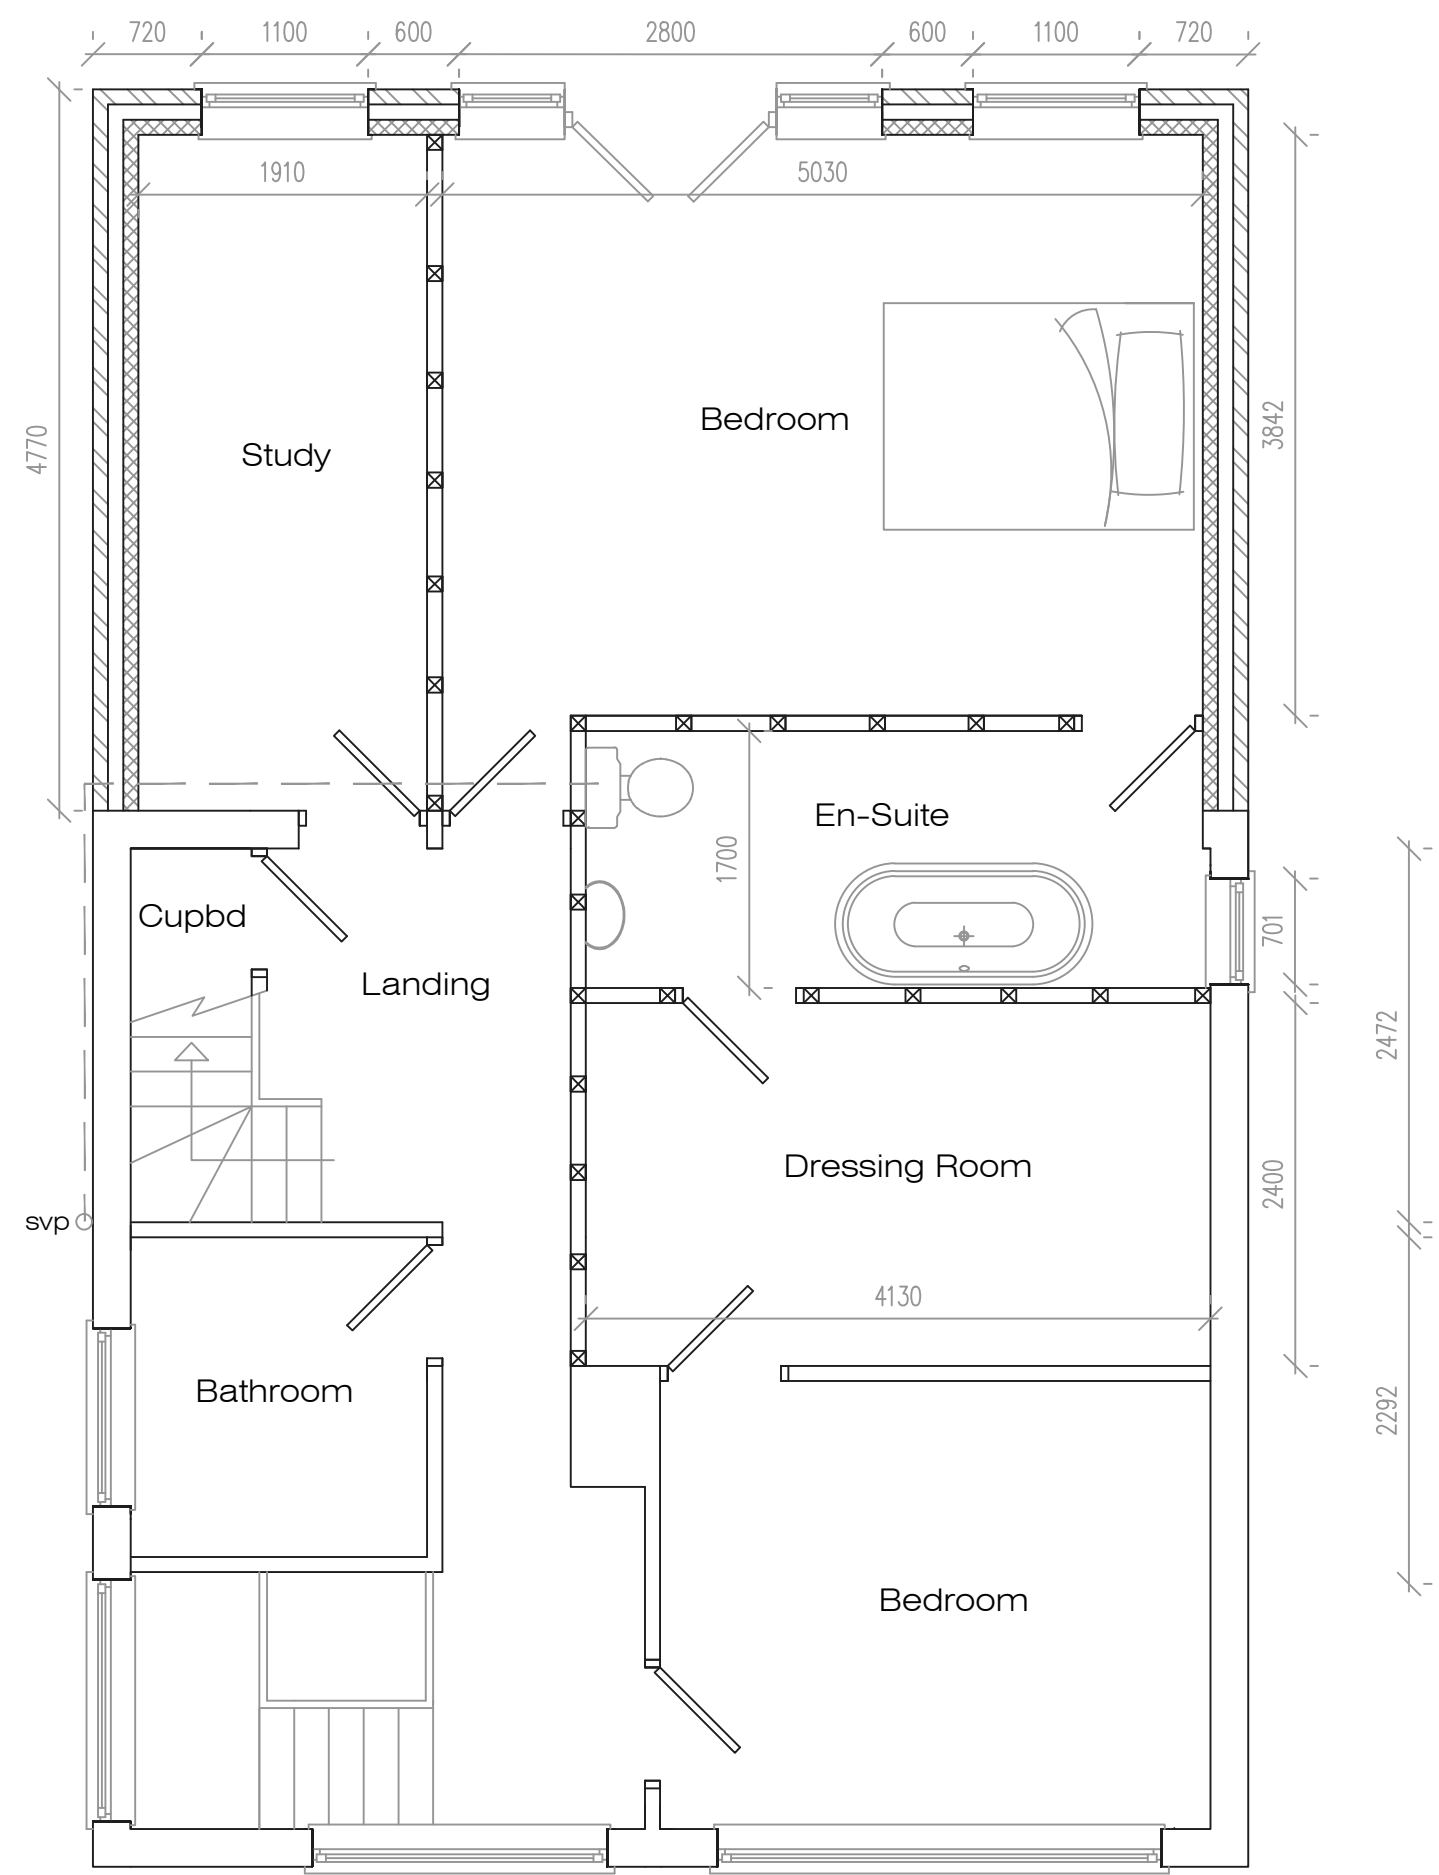

Proposed First Floor Plan

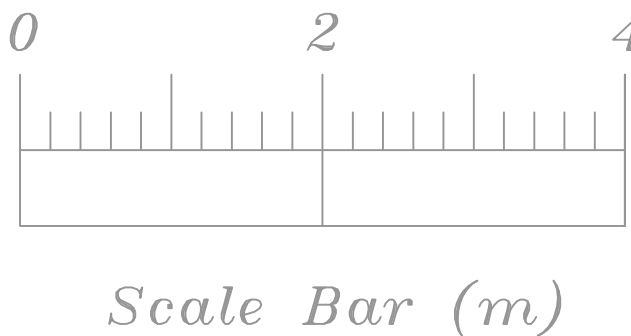

Address 127 Longmeadow Road, L34				
Job Title First floor rear extension works				
Drawing title Proposed Plans				
Chkd	Appvd	date Feb '24	scale 1:50/1:100 ● A1	Dwg No. 002