


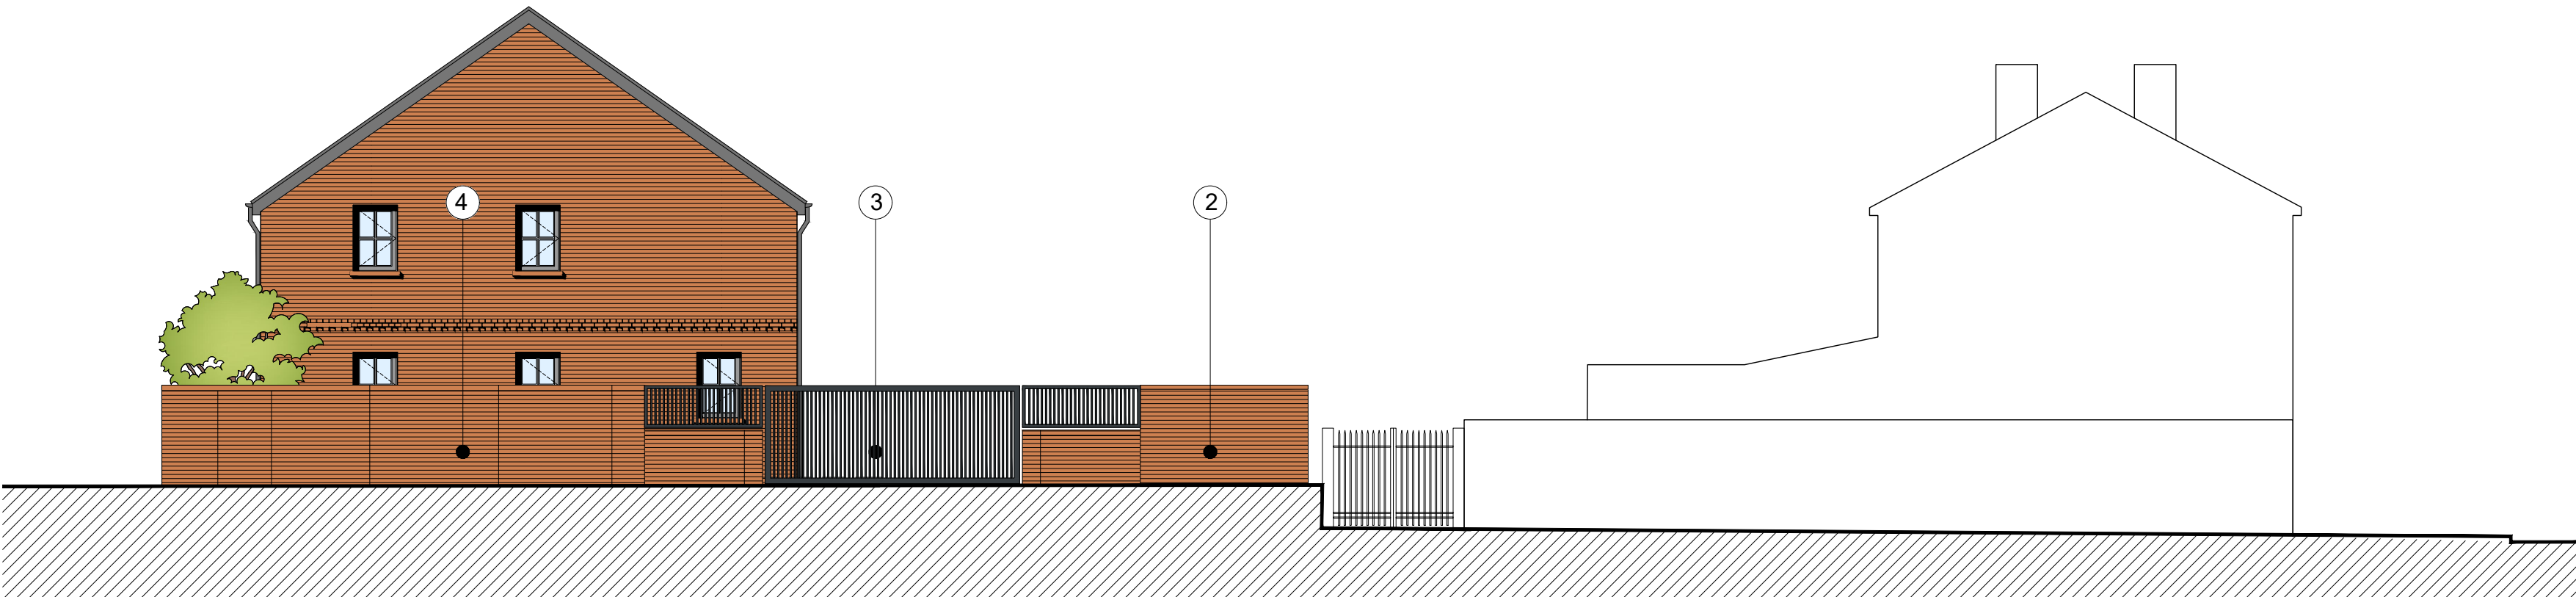


Proposed Boundary C-C and D-D



Proposed Boundary A-A



Proposed Boundary B-B

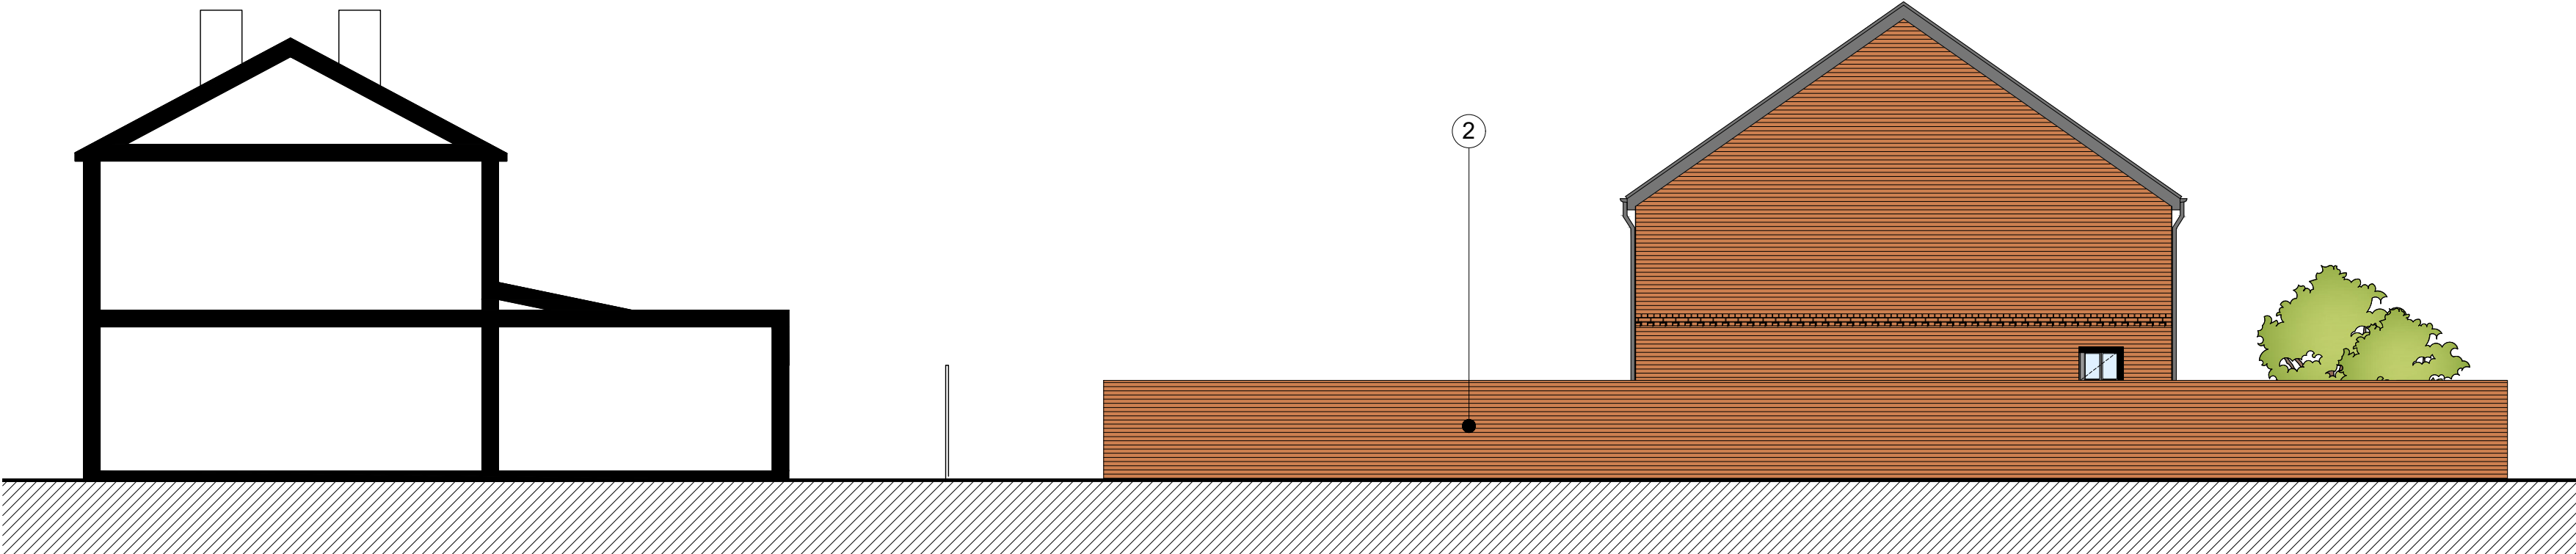

Proposed Boundary E-E

Boundary Details

***Drawing to be read in conjunction with drawing
10 Proposed Site Plan**

- ① 1800 mm close boarded Timber Fence
between rear gardens of proposed houses
- ② 1800mm high brick wall
(timber gates to access proposed rear gardens)
- ③ 1800mm high vertical black metal railing sliding
vehicle entrance gate with 800mm side panels on
top of 1000mm high brick wall
- ④ Existing wall retained and reduced to
1800mm high with header course to top
- ⑤ 1100mm high vertical black metal railing
- ⑥ 1800mm high vertical metal railing gate
with fob access to car park

NB - Existing historical stone wall to be retained
and a placard to be installed denoting former use

NOTES

All dimensions to be checked on site. Figured dimensions to be read
in preference to scaled. The Architects accepts no
responsibility for any unauthorised amendments to the drawing and
does not permit unauthorised copying of the drawing. This drawing is
copyright and remains the property of Keith Davidson Partnership
otherwise agreed.

D	Boundary E-E updated	DB	RM	DB
C	Vehicular entrance gate updated	DB	RM	DB
B	Boundary details updated following discussions with LPA	17.08.23	17.08.23	17.08.23
A	End List updated with additional windows and pedestrian gate added to car park	16.08.23	16.08.23	16.08.23

Version	Amendment	Drawn & Date	Checked & Date	Approved & Date
---------	-----------	-----------------	-------------------	--------------------

Client
Mr Norman Harrison

Project Name
Land to rear of Hope St. Prescott

Drawing Title
Proposed Boundary Treatment

Scale	Original Size	PLANNING
1:100	A1	

Date	Drawn	Checked	Approved
12/07/23	RM	DB	DB

Drawing Number

Status

Revision
D