


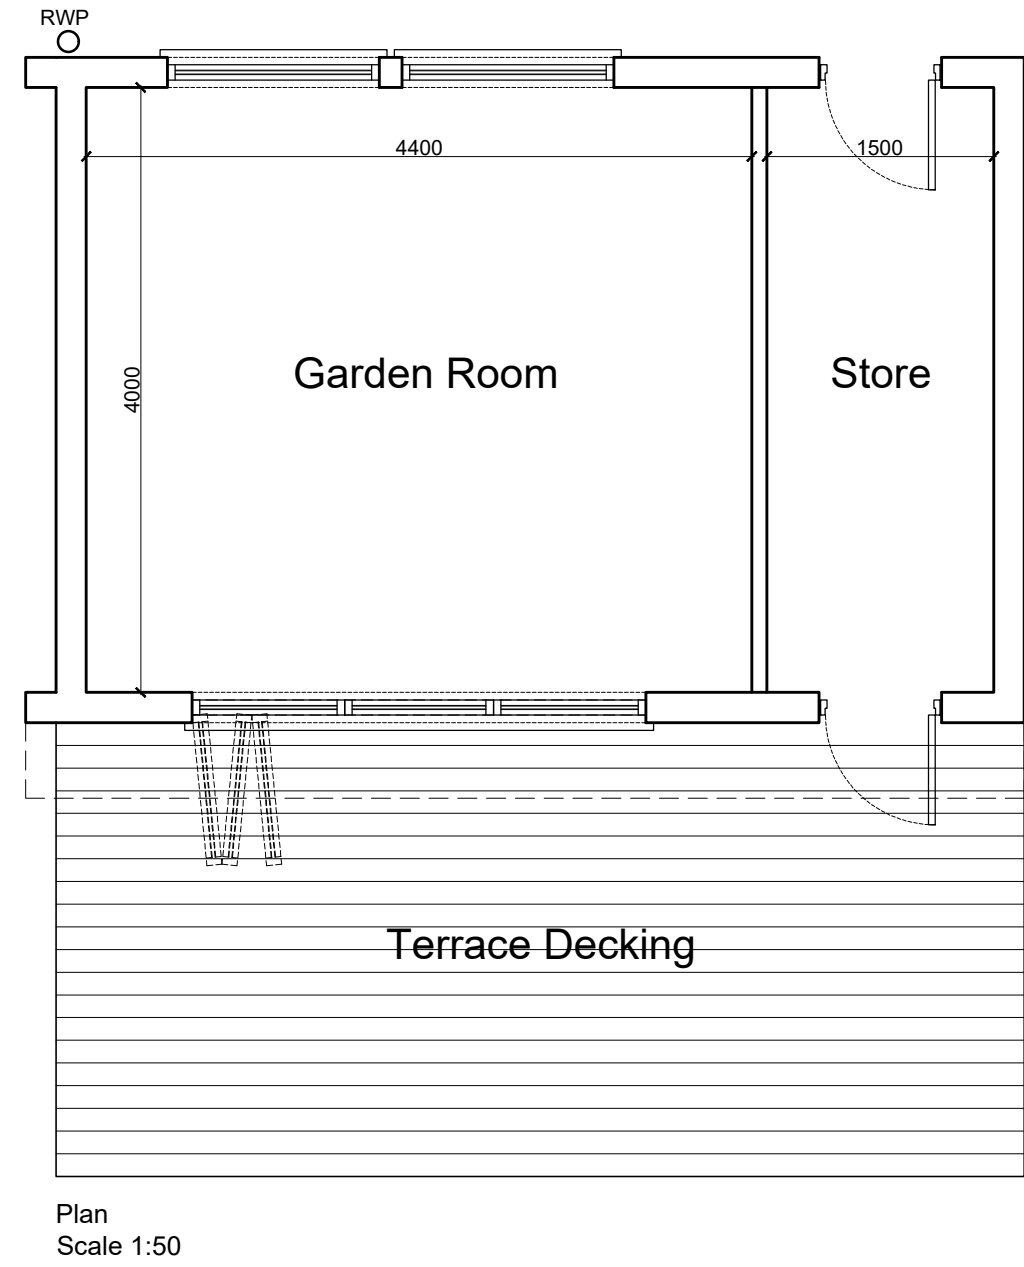
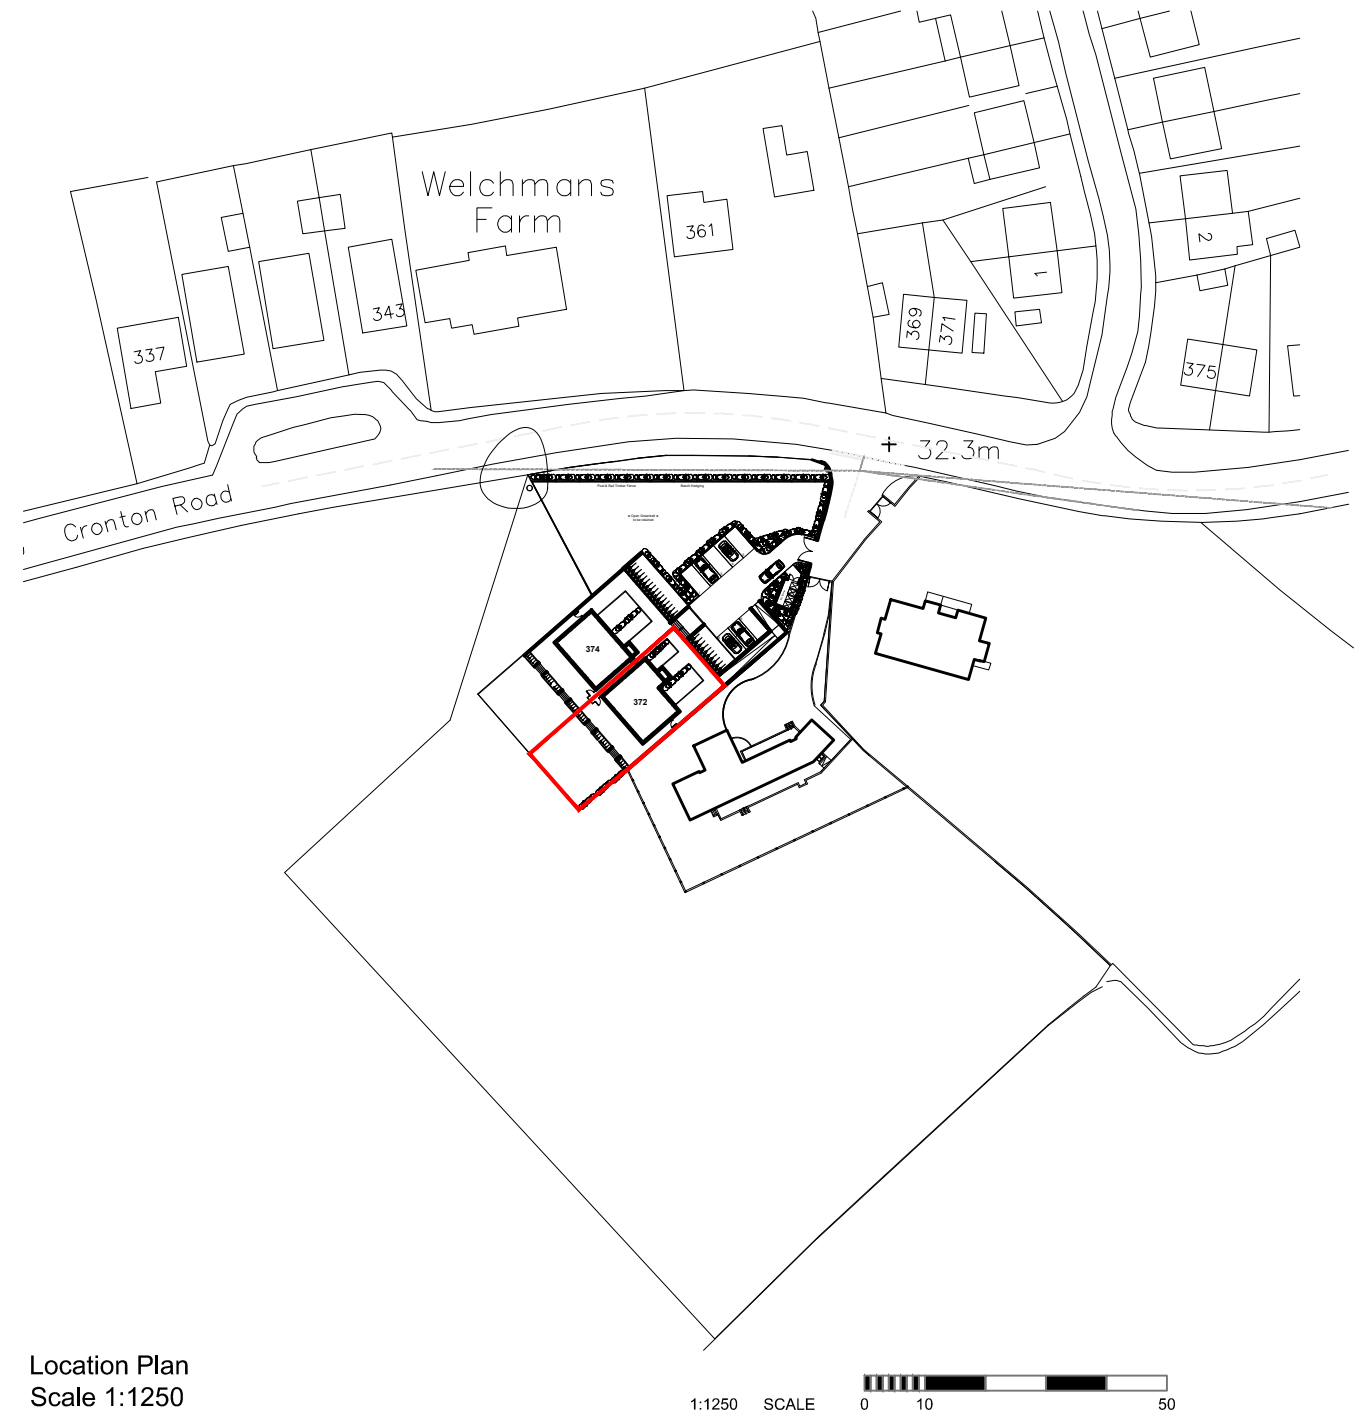
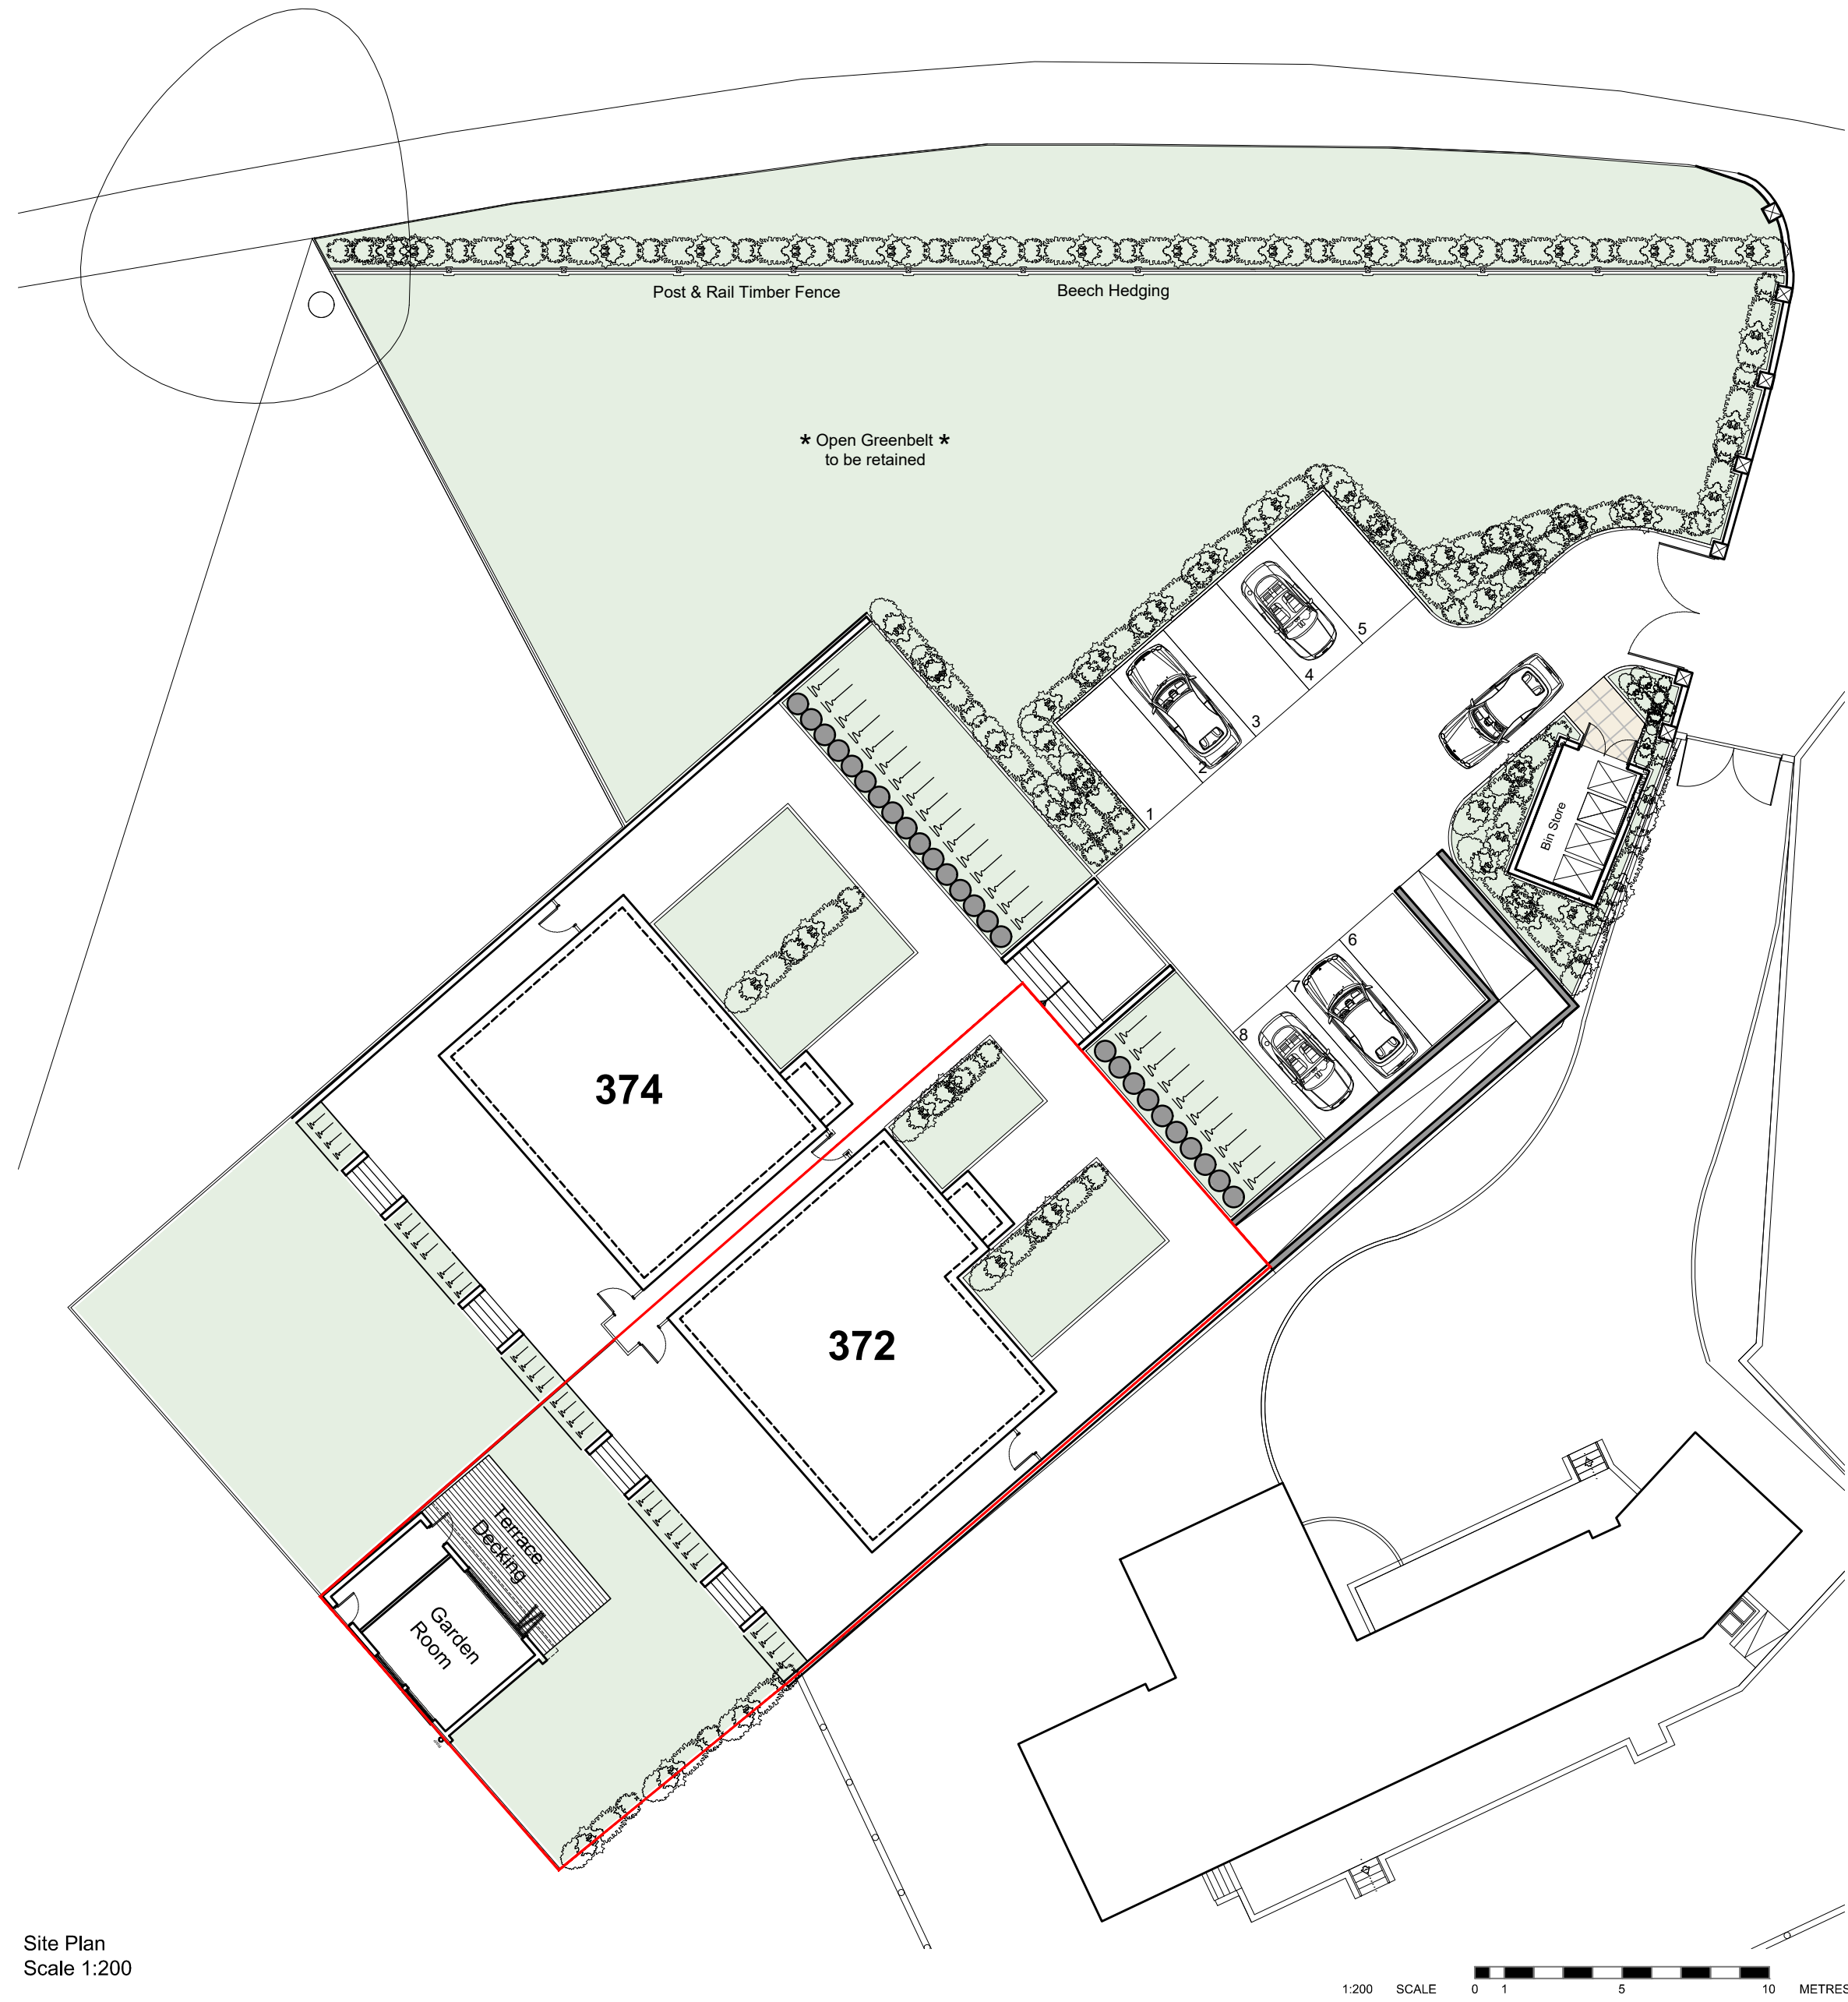


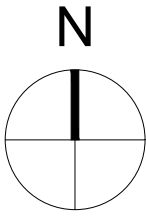

Front Elevation

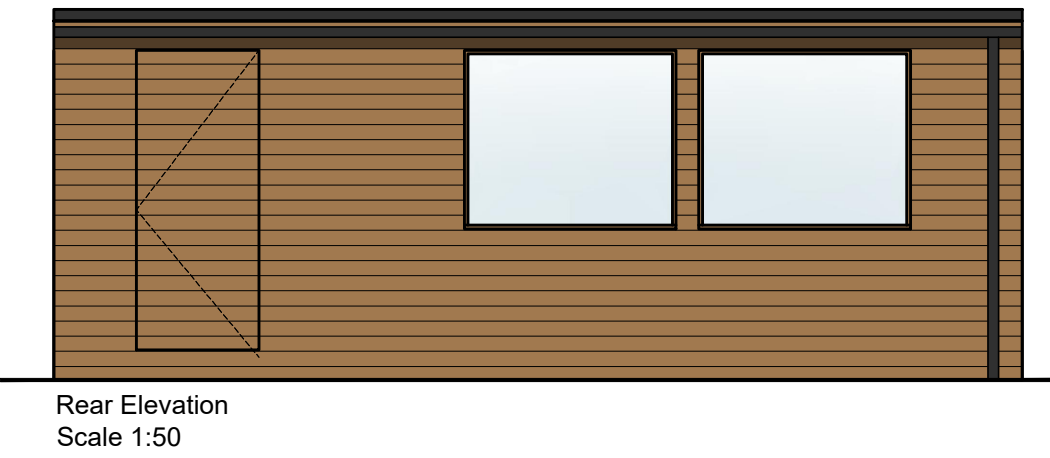

Rear and Side Elevation

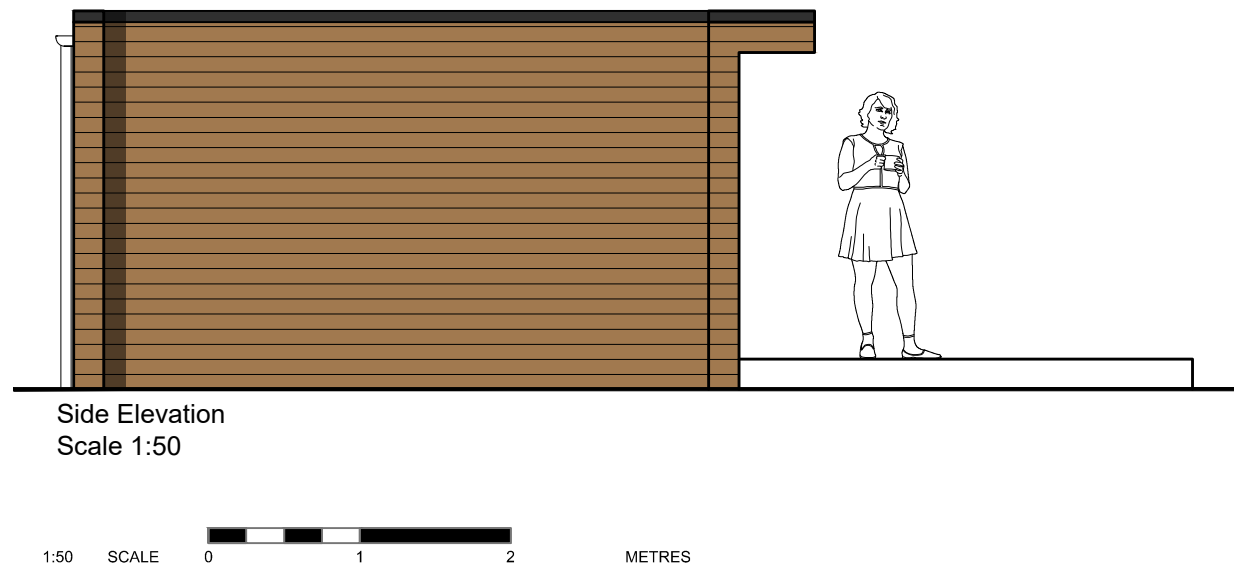

Rev	Amendment	Drawn	Check
P01	-	---:24	---:24
P02	-	---:24	---:24
P03	-	---:24	---:24

RA
Revival Architecture

Dream. Plan. Begin.

Do not scale from this drawing. Use figured dimensions only, which are displayed in millimeters unless stated otherwise. The contractor is requested to check all dimensions before work is put in hand. Any discrepancies within the drawing should be reported prior to commencement of works.

This drawing is copyright and remains the property of Revival Architecture Ltd. This drawing must only be used for the purpose for which it is supplied and its contents must not be reproduced for any purpose without written permission.

Project:	Dragon Farm, Cranton
Client:	Mr Neil Walsh
Title:	Garden Room Plans Elevations & Photographs
Date:	13.03.24
Drawn:	RM
Check:	GNP
Scale@A1:	1:200 / 1:50
Revision:	-
Status:	Planning

Drawing Number:
1253-RA-XX-GF-DR-A-0210