

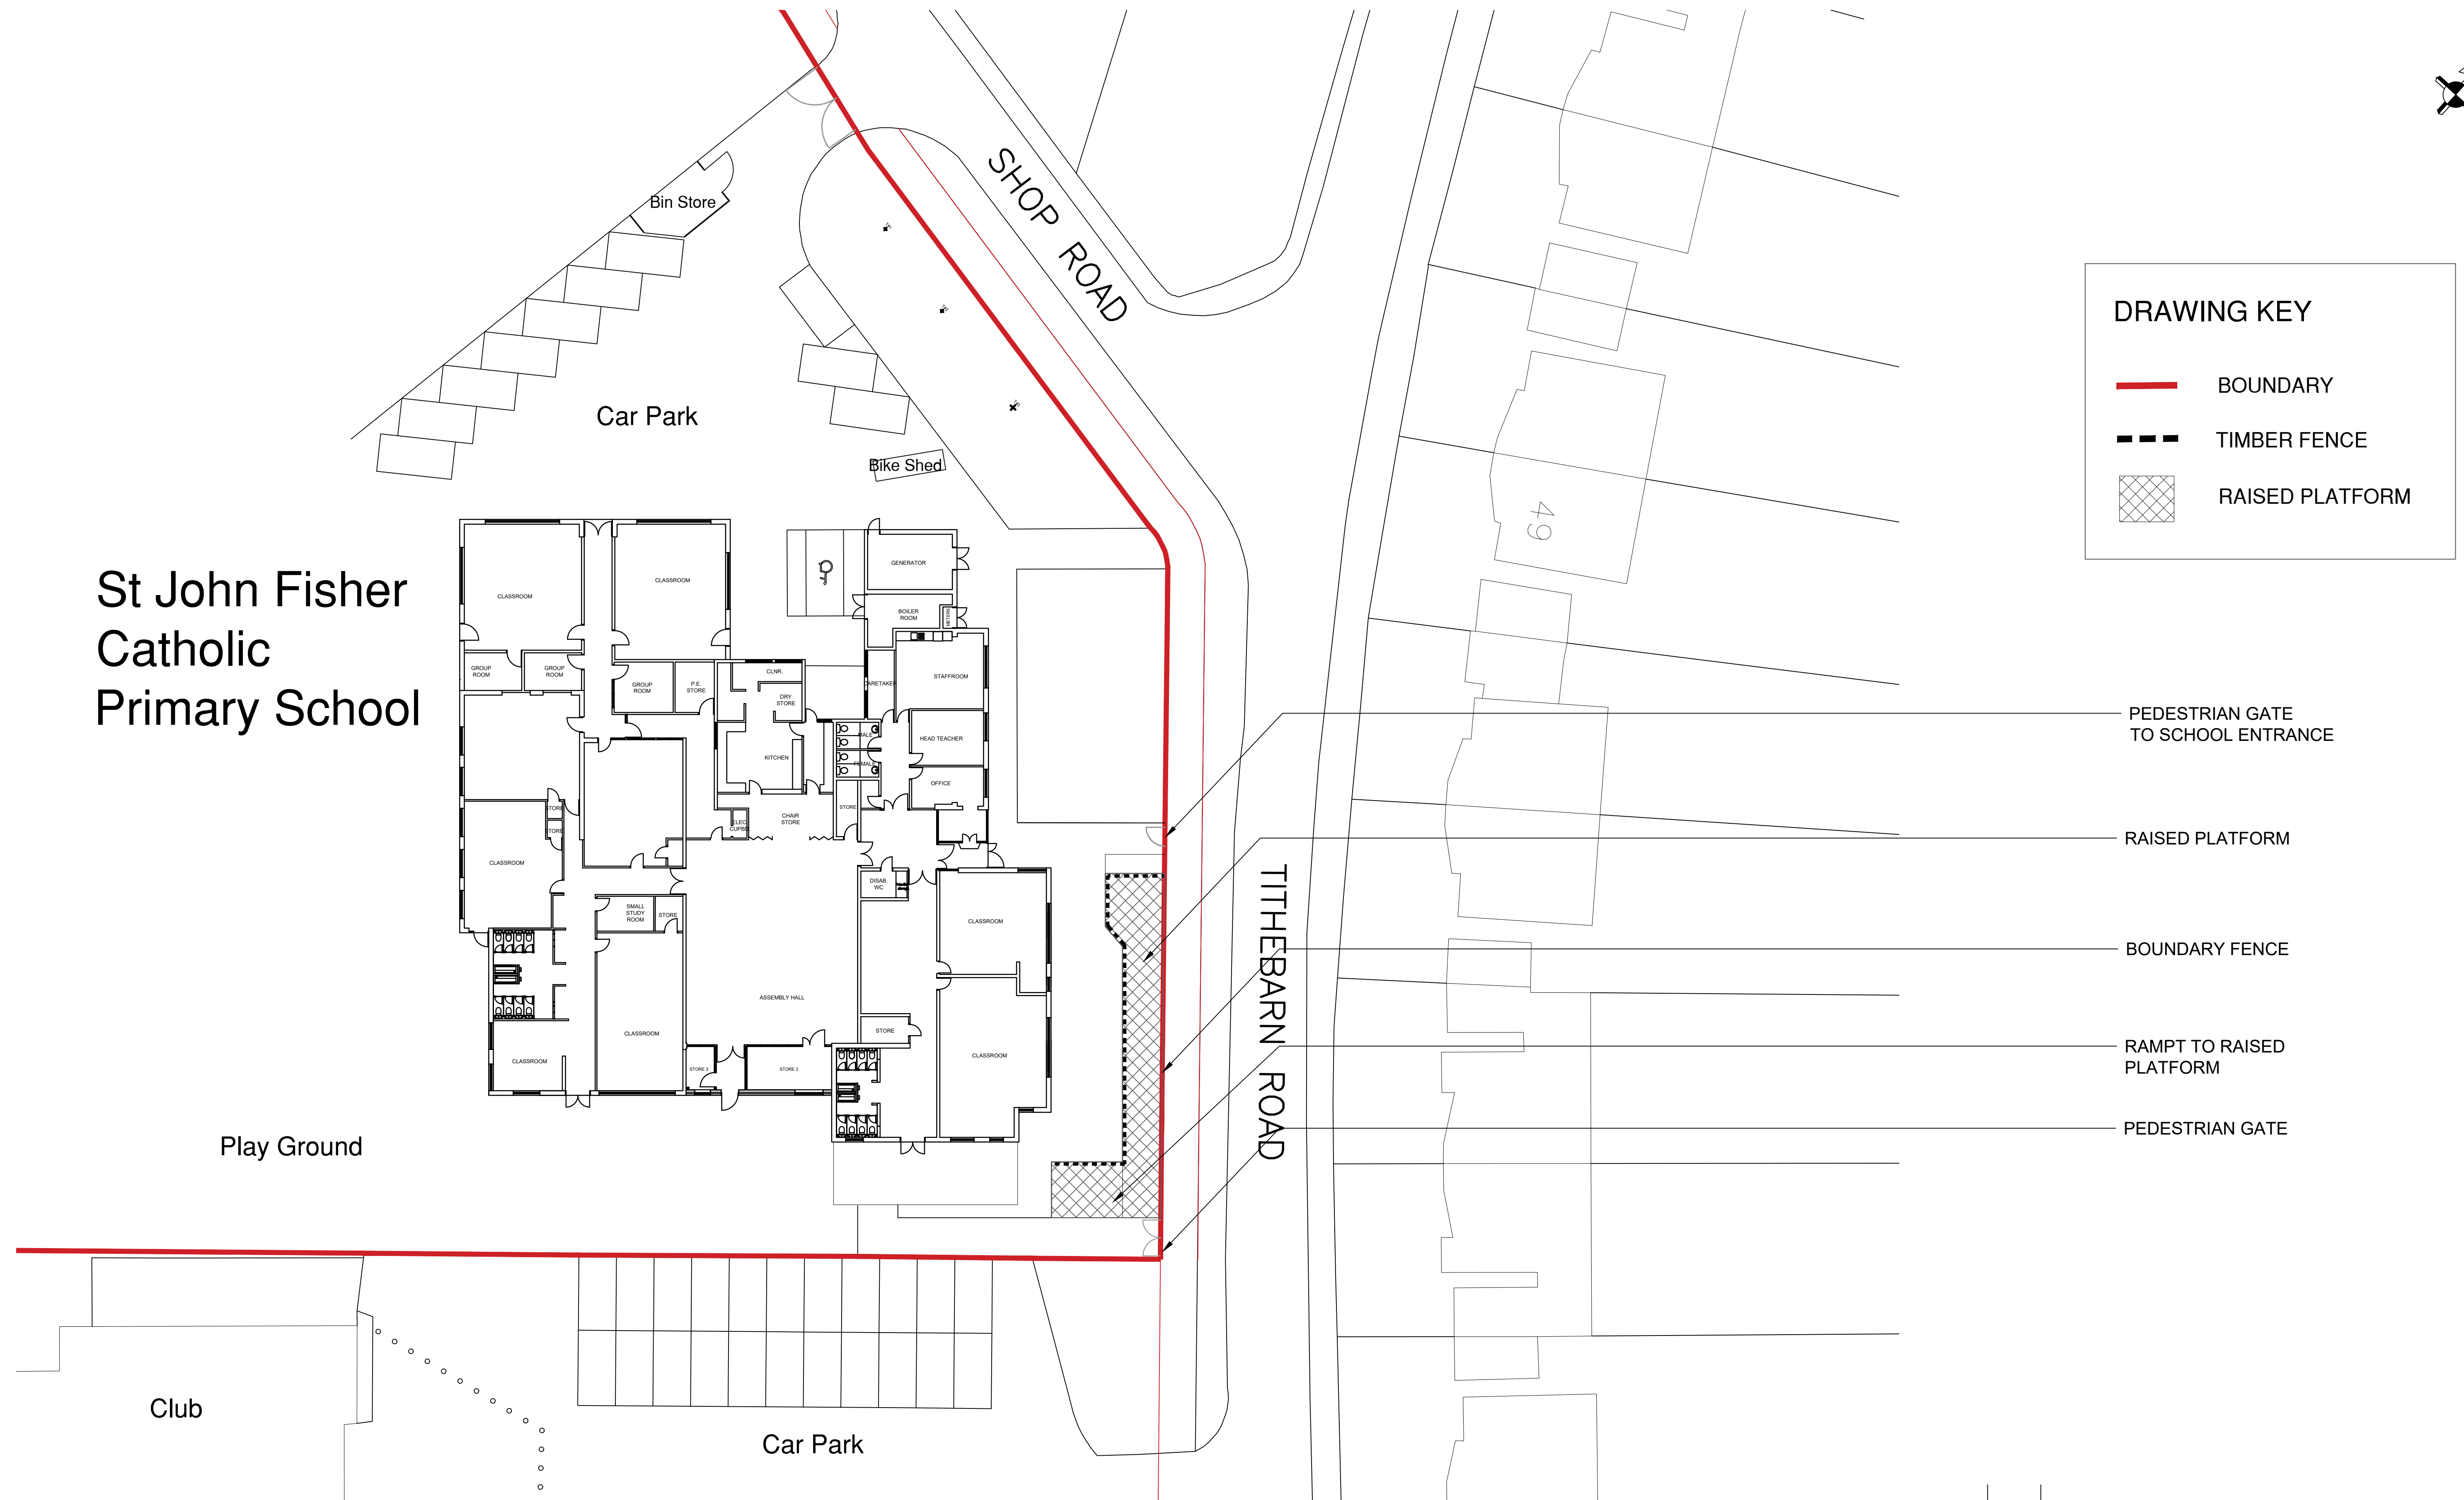


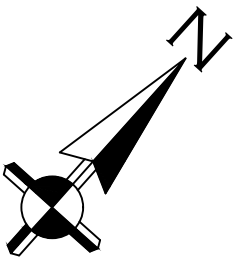

EXISTING SITE PLAN SCALE 1:200 @ A1

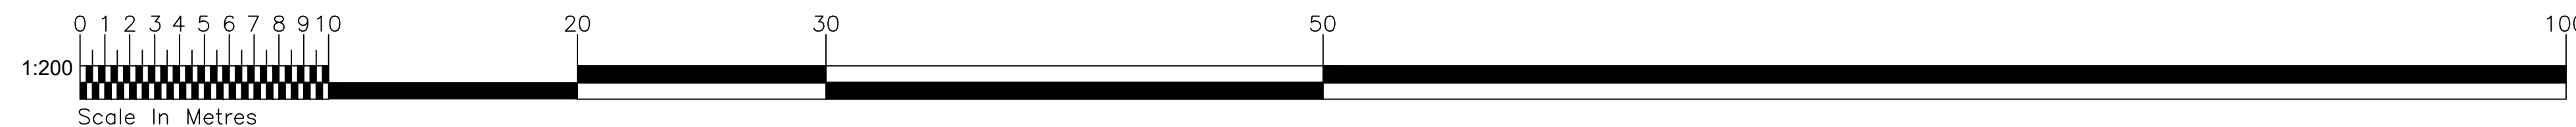

Rev	Amendments	Date

PLANNING

 PROPERTY & CONSTRUCTION CONSULTANTS Claire Court Oriel Road Boothle Liverpool L20 7AD Tel No: (0151) 944 2030 Fax No: (0151) 944 1825 E-mail: cs@counliffes.com	Client Tuneside Ltd	Drawing Title Existing Site Plan		
	Project Title St John Fisher Catholic Primary School, Knowsley Outdoor EYFS Refurbishment Area	Drawn JF SCALE DWG No.	Date Mar 24 1:200 @ A1 7146-P01	Checked AC



Chartered Practice

