


St John Fisher
Catholic
Primary School

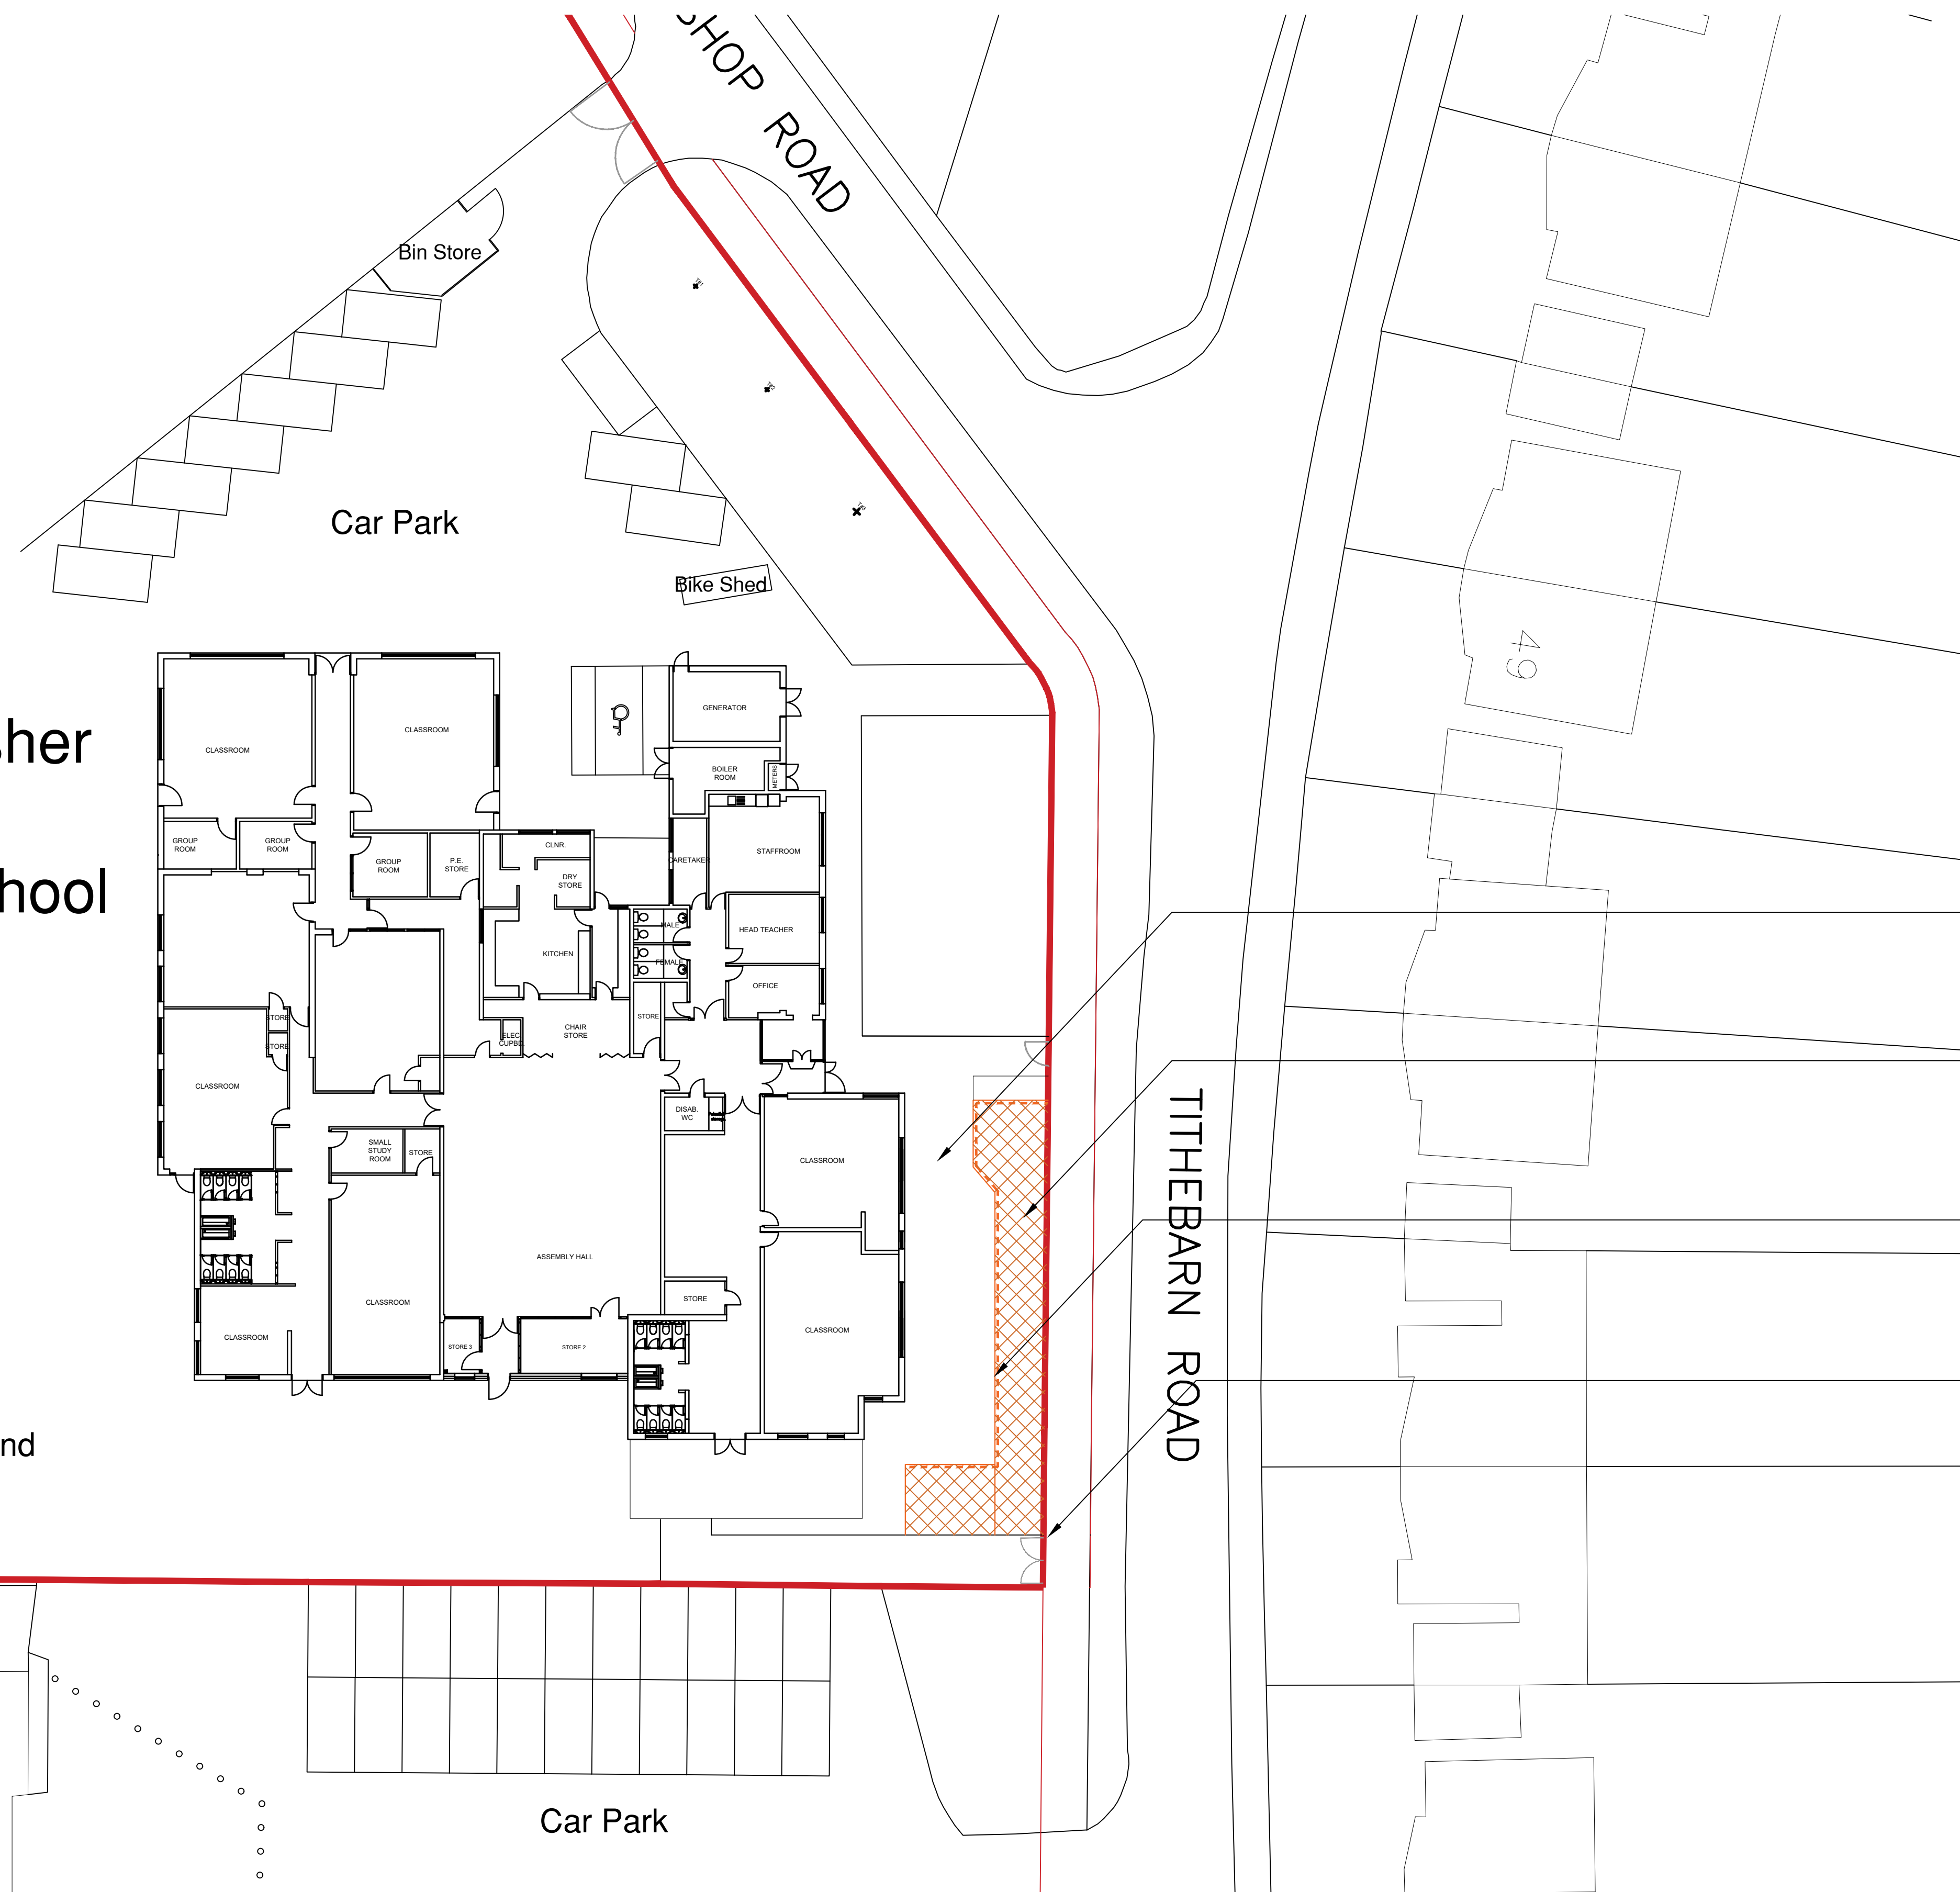

DRAWING KEY

-  BOUNDARY
 TIMBER FENCE
 RAISED PLATFORM


— EXCAVATE EXISTING TARMACADAM IN PREPERATION FOR NEW SURFACE COVERINGS.

— EXISTING RAISED PLATFORM AND RAMP TO BE REMOVED AND LEVELS EXCAVATED AND DISPOSED OFF SITE TO ALLOW FOR ADDITIONAL TARMACADAM AREA.

— TEMPORARILY REMOVE AND STORE FENCING TO ENABLE CONSTRUCTION OF NEW RETAINING WALL, ALLOWING TO REINSTATE ON COMPLETION.

FENCING TO BE TEMPORARILY
REMOVED TO ALLOW ACCESS
BETWEEN WELFARE SITE, LOCATED IN
CAR PARK, AND LOCATION OF WORKS,
PRIOR TO BEING REINSTALLED AS
EXISTING.

PROPOSED DEMOLITION WORKS SCALE 1:200 @ A1

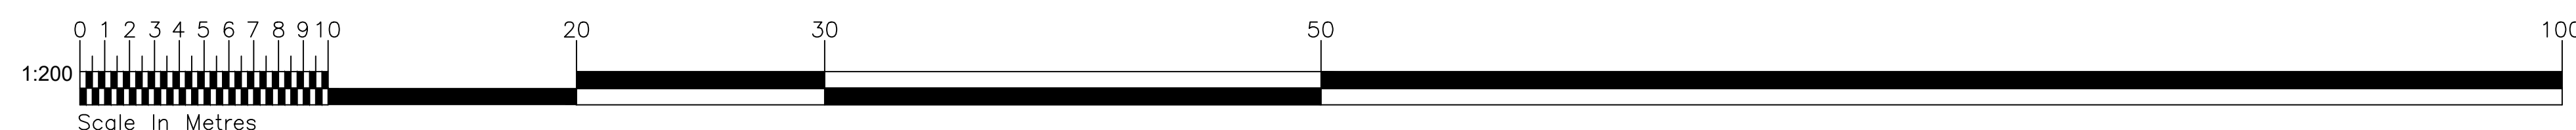

Rev	Amendments	Date

PLANNING

 CUNLIFFES PROPERTY & CONSTRUCTION CONSULTANTS Claire Court Oriel Road Boscombe Liverpool L20 7AD Tel No: (0151) 944 2030 Fax No: (0151) 944 1261 E-mail: cs@cunliffes.com	Client Tuneside Ltd	Drawing Title Demolition Site Plan		
	Project Title St John Fisher Catholic Primary School, Knowsley Outdoor EYFS Refurbishment Area	Drawn JF SCALE DWG No.	Date Mar 24 1:200 @ A1 7146-P03	Checked AC