

St John Fisher
Catholic
Primary School




DRAWING KEY

	BOUNDARY
	PROPOSED WALL
	NEW TARMACADAM


- NEW TARMACADAM SURFACE
- CONSTRUCTION OF NEW RETAINING WALL TO FORM ADDITIONAL EXTERNAL PLAY AREA.
- REINSTATE FENCING AS EXISTING

PROPOSED SITE PLAN SCALE 1:200 @ A1

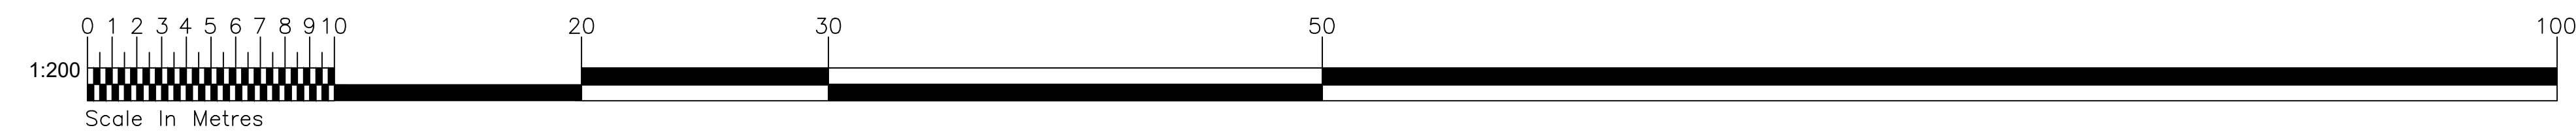

Rev	Amendments	Date

PLANNING

  PROPERTY & CONSTRUCTION CONSULTANTS Claire Court Oriel Road Boothle Liverpool L20 7AD Tel No: (0151) 944 2030 Fax No: (0151) 944 1625 E-mail: cs@cunliffes.com	 Chartered Practice		Client		Drawing Title		
			Tuneside Ltd		Proposed Site Plan		
			Project Title		Drawn	Date	Checked
			St John Fisher Catholic		JF	Mar 24	AC
			Primary School, Knowsley		SCALE	1:200 @ A1	
Outdoor EYFS Area Refurbishment		DWG No.	7146-P04				