


Note to Builder / Contractor: Do not scale to ascertain dimensions.
(This is not applicable to Planners).

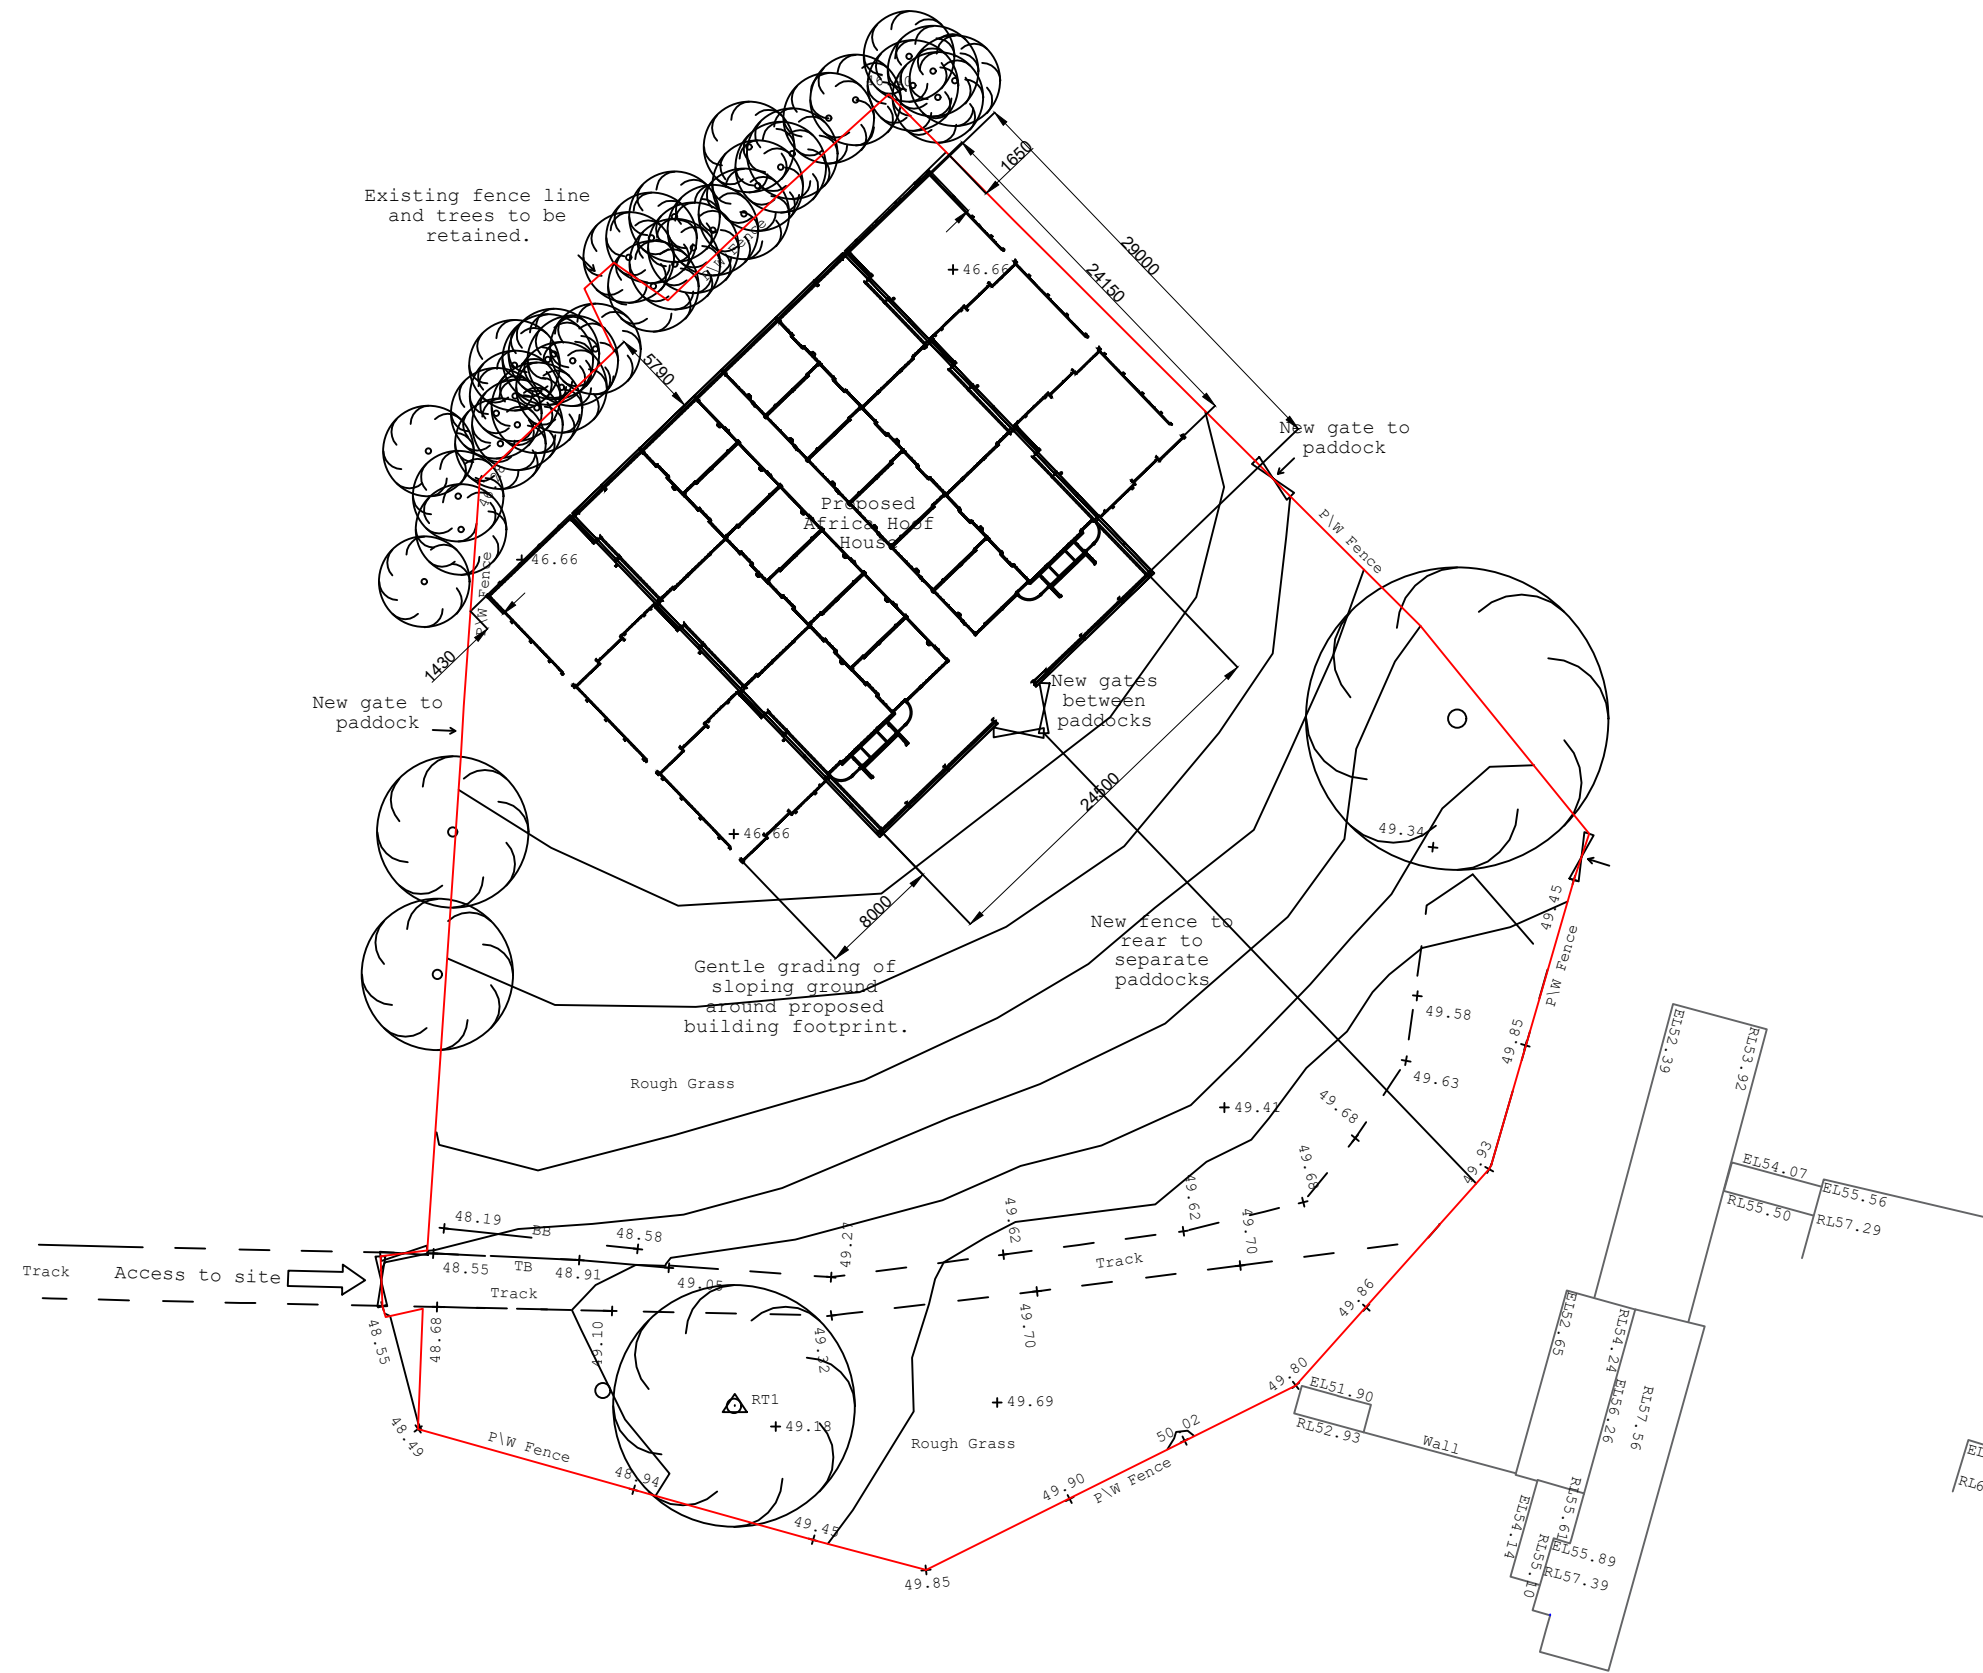

PLANNING ISSUE

Revision	Date	Description	By	Check
A	06.07.23	Rotated building. Amended landscaping.	EC	MH
B	14.08.23	Proposed building moved 3m south-east to retain tree border to front. Layout updated. External compounds added.	EC	MH
Client		Drawing Title		
The Knowsley Estate		Proposed Africa Hoof House Site Plan		
Project Title		Scale	1:500 @ A3	Drawn by
Knowsley Safari Park - Africa Hoof House		Date	20.06.2023	Checked by
Prescot		Job No.	J0072777	Rev.
L34 4AN		Drg. No.	02	B
Architecture & Building Consultancy		Carter Jonas		
Mayfield House, 256 Banbury Road, Oxford OX2 7DE				
T: 01865 255155				
F: 01865 310653				
E: architecture@carterjonas.co.uk				
www.carterjonas.co.uk				