




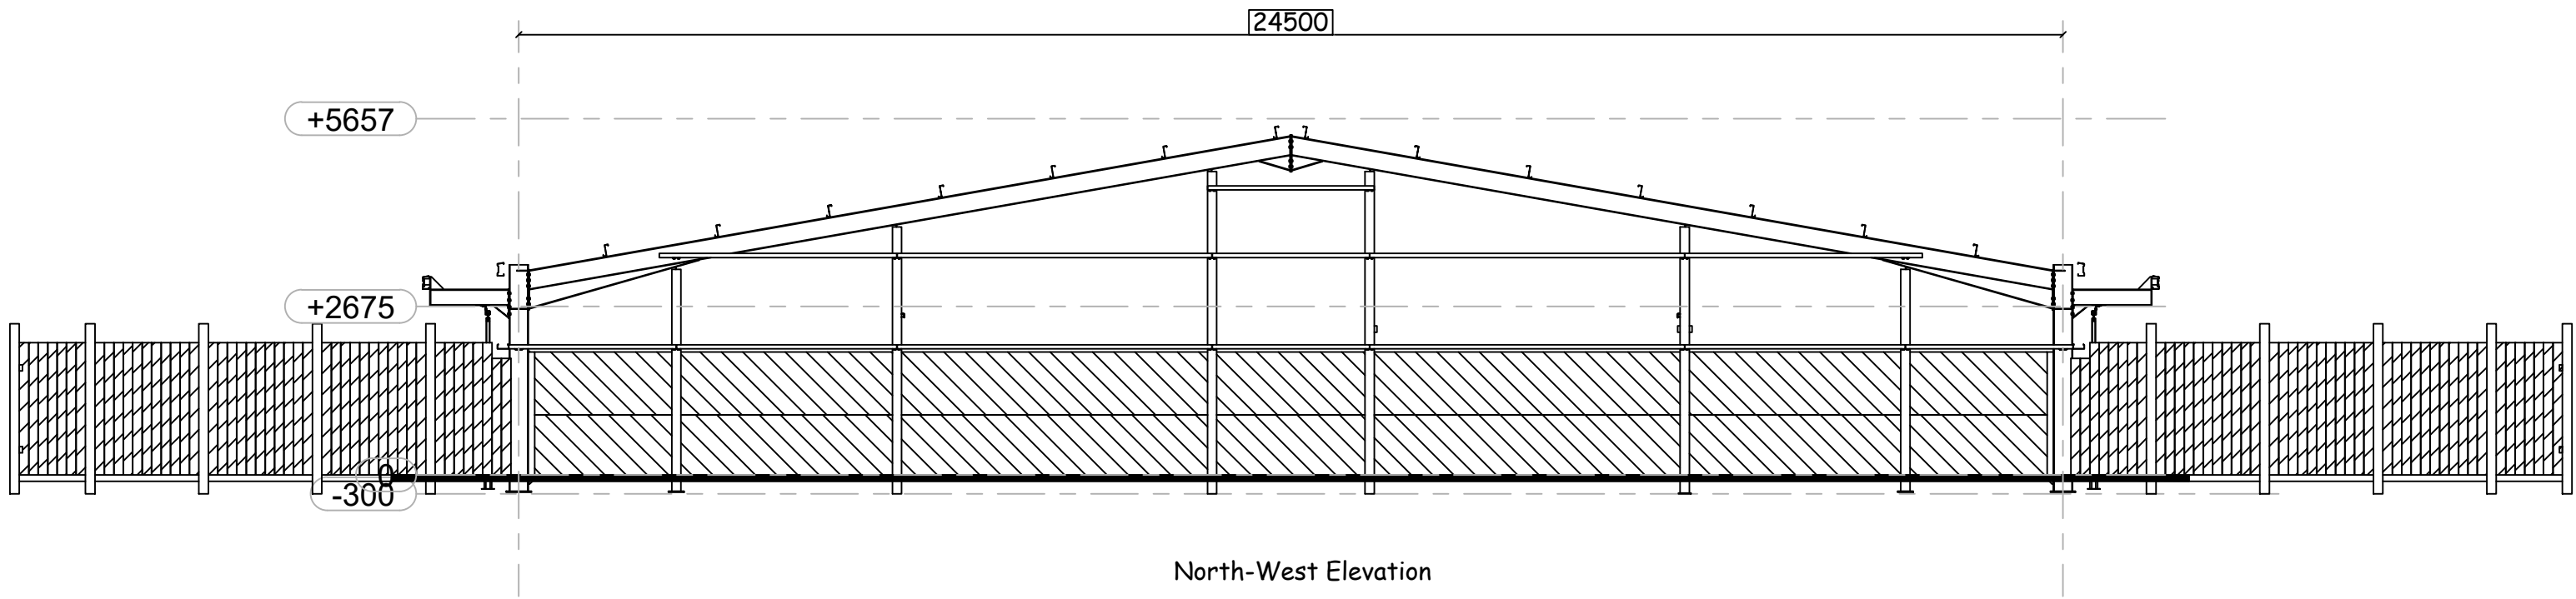


North-West Elevation

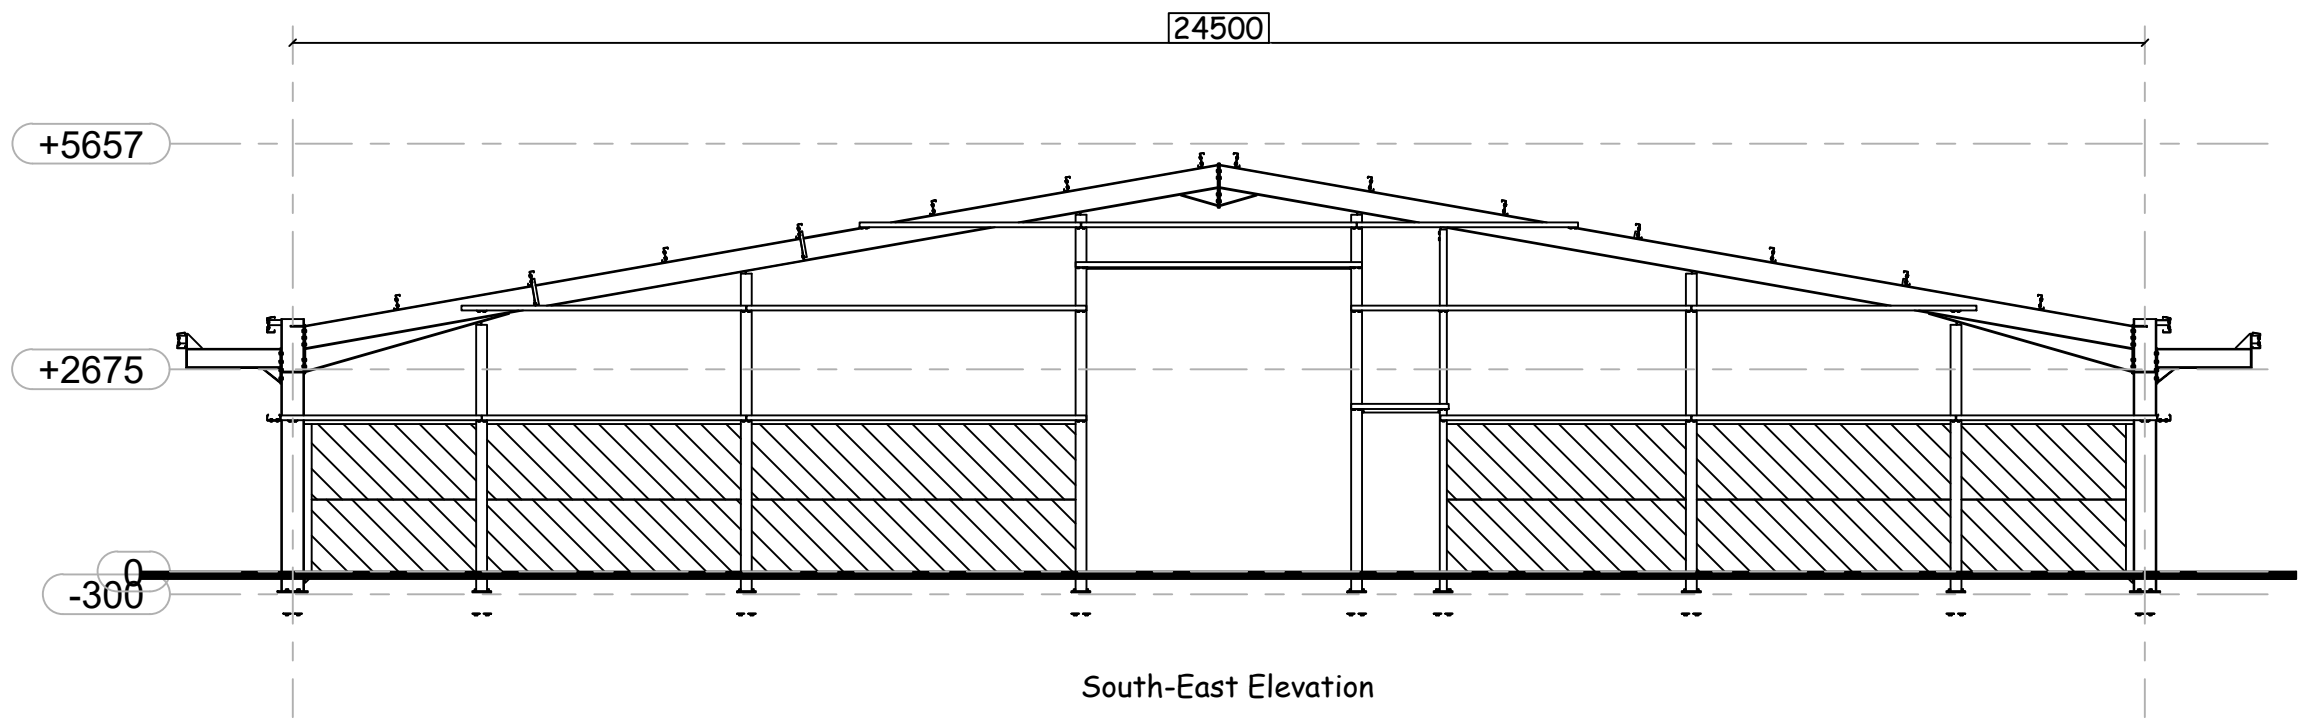

South-East Elevation

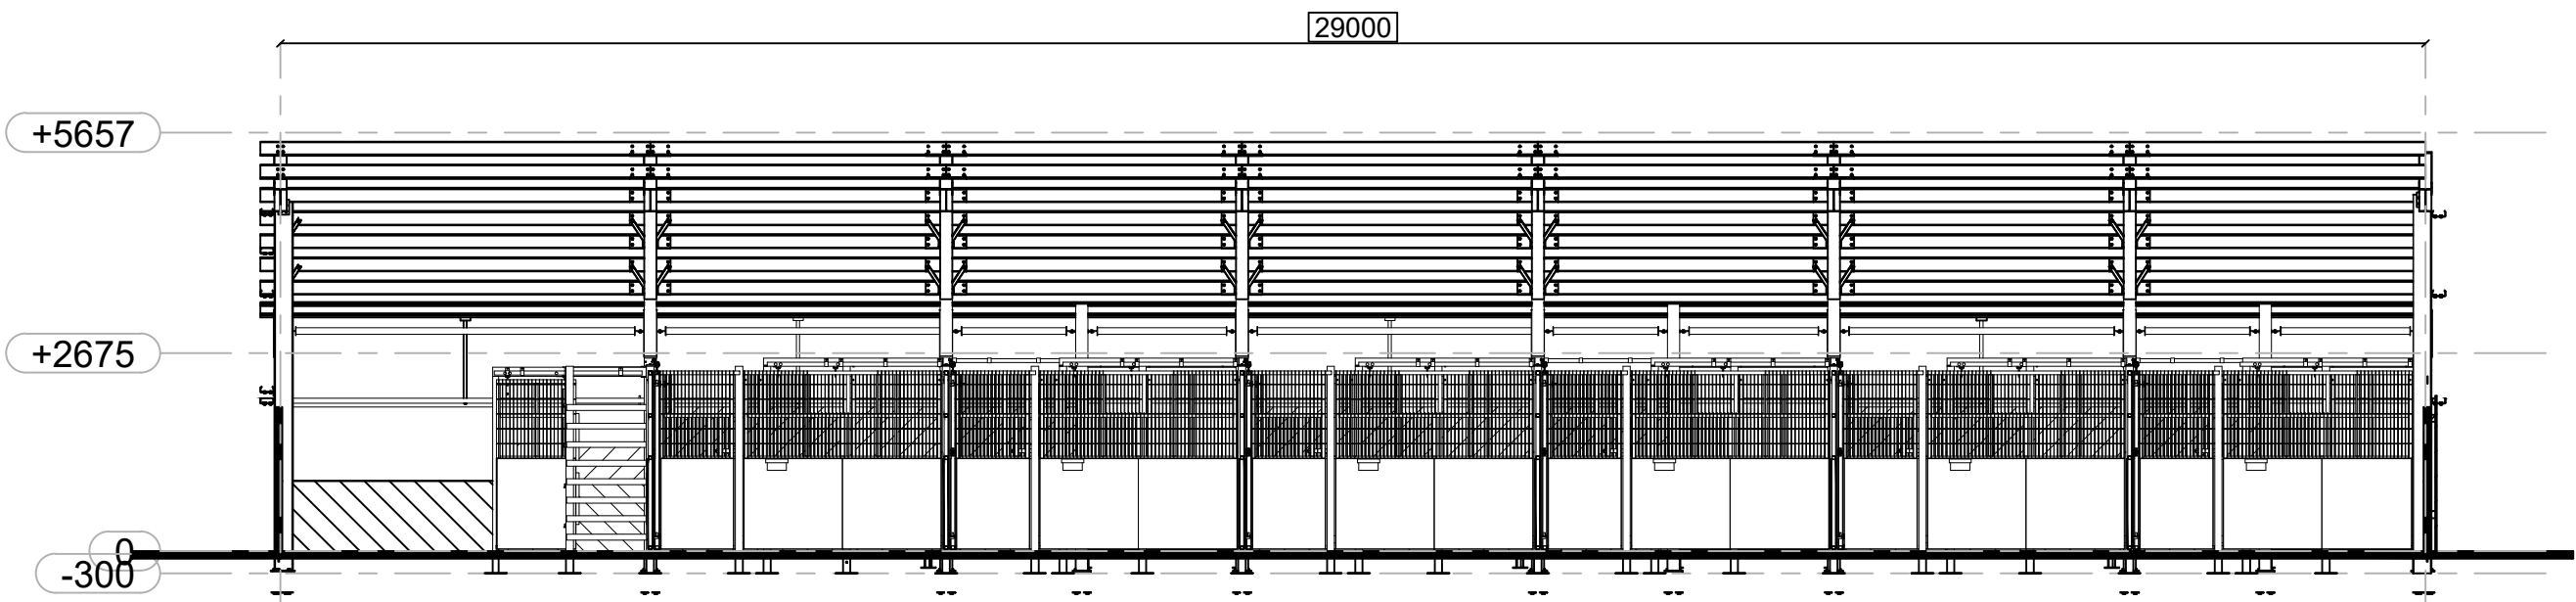

North-East Elevation

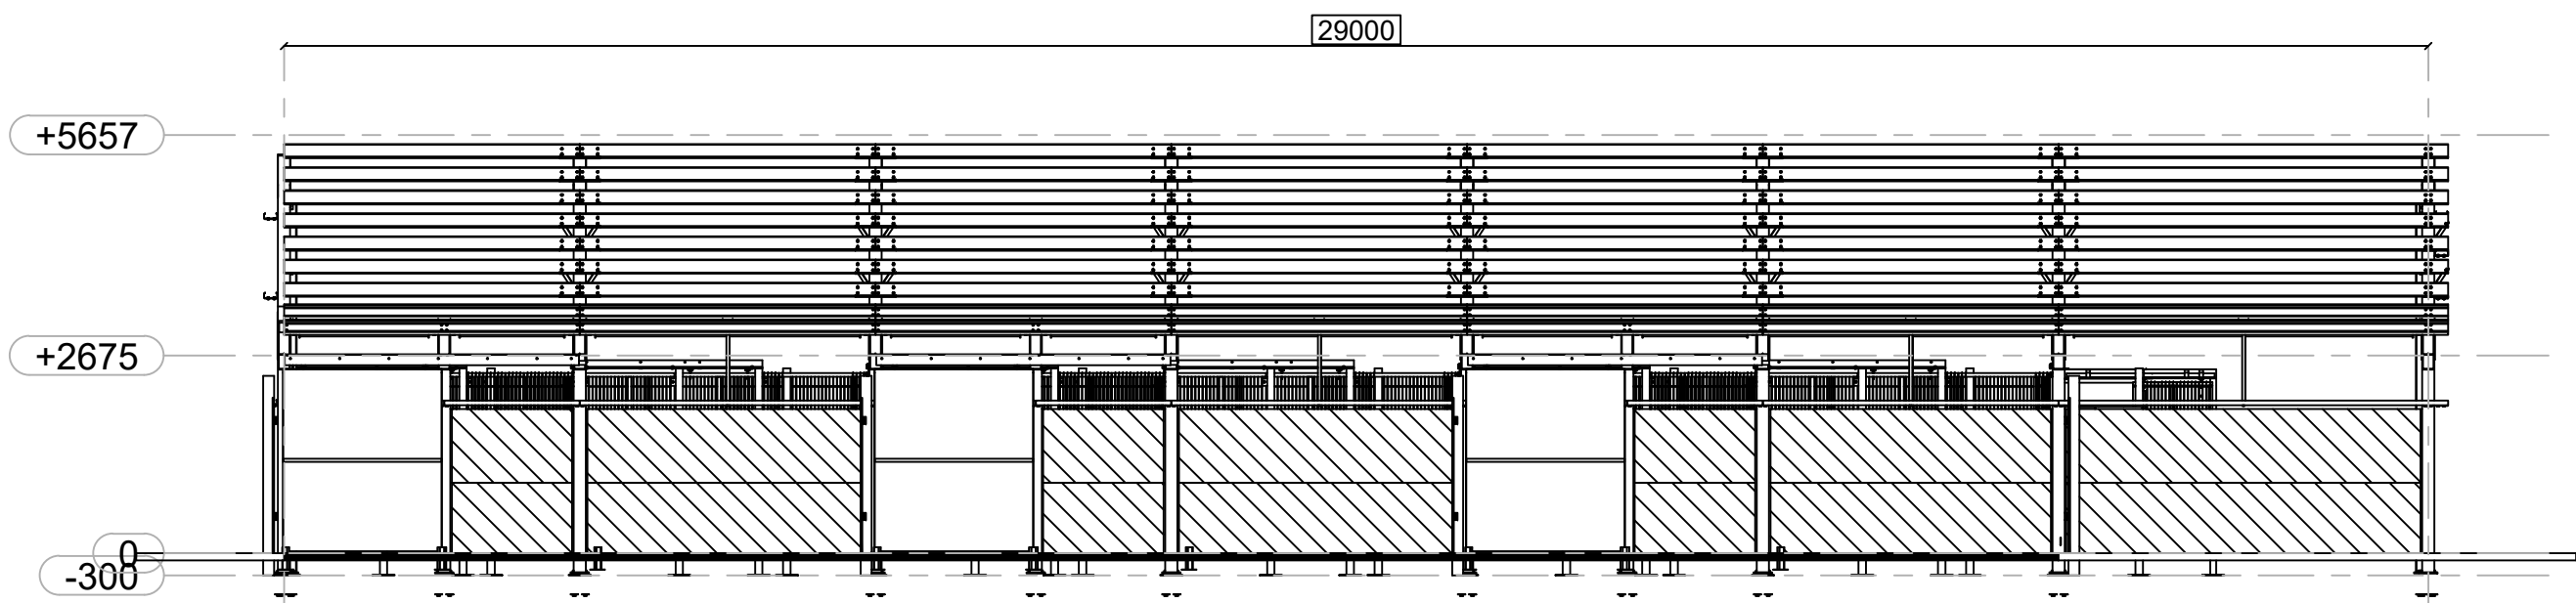

South-West Elevation

Roof and walls to be clad in 40mm composite cladding (KS1000RW) or equivalent.

Rooflights to be FAIRS 3-ply GRP insulated rooflights to match profile of cladding.

Doors to be steel pedestrian doors, with insulated roller shutter door to front elevation.

Fence to be timber post and rail with intermittent castle boarding.

PLANNING ISSUE

Revision	Date	Description	By	Check
-	-	-	-	-
Client The Knowsley Estate			Drawing Title CA - Elevations (No Cladding) - Proposed	
Project Title African Hoofstock House Option 2 Knowsley Safari, Prescot, L34 4AN			Scale 1:100 @ A1	Drawn by EC
			Date 29.08.23	Checked by MH
			Job No. J0072777	Drg. No. G4
			Rev. -	
Architecture & Building Consultancy Mayfield House, 256 Banbury Road, Oxford OX2 7DE T: 01865 255155 F: 01865 310653 E: architecture@carterjonas.co.uk www.carterjonas.co.uk			Carter Jonas	

