




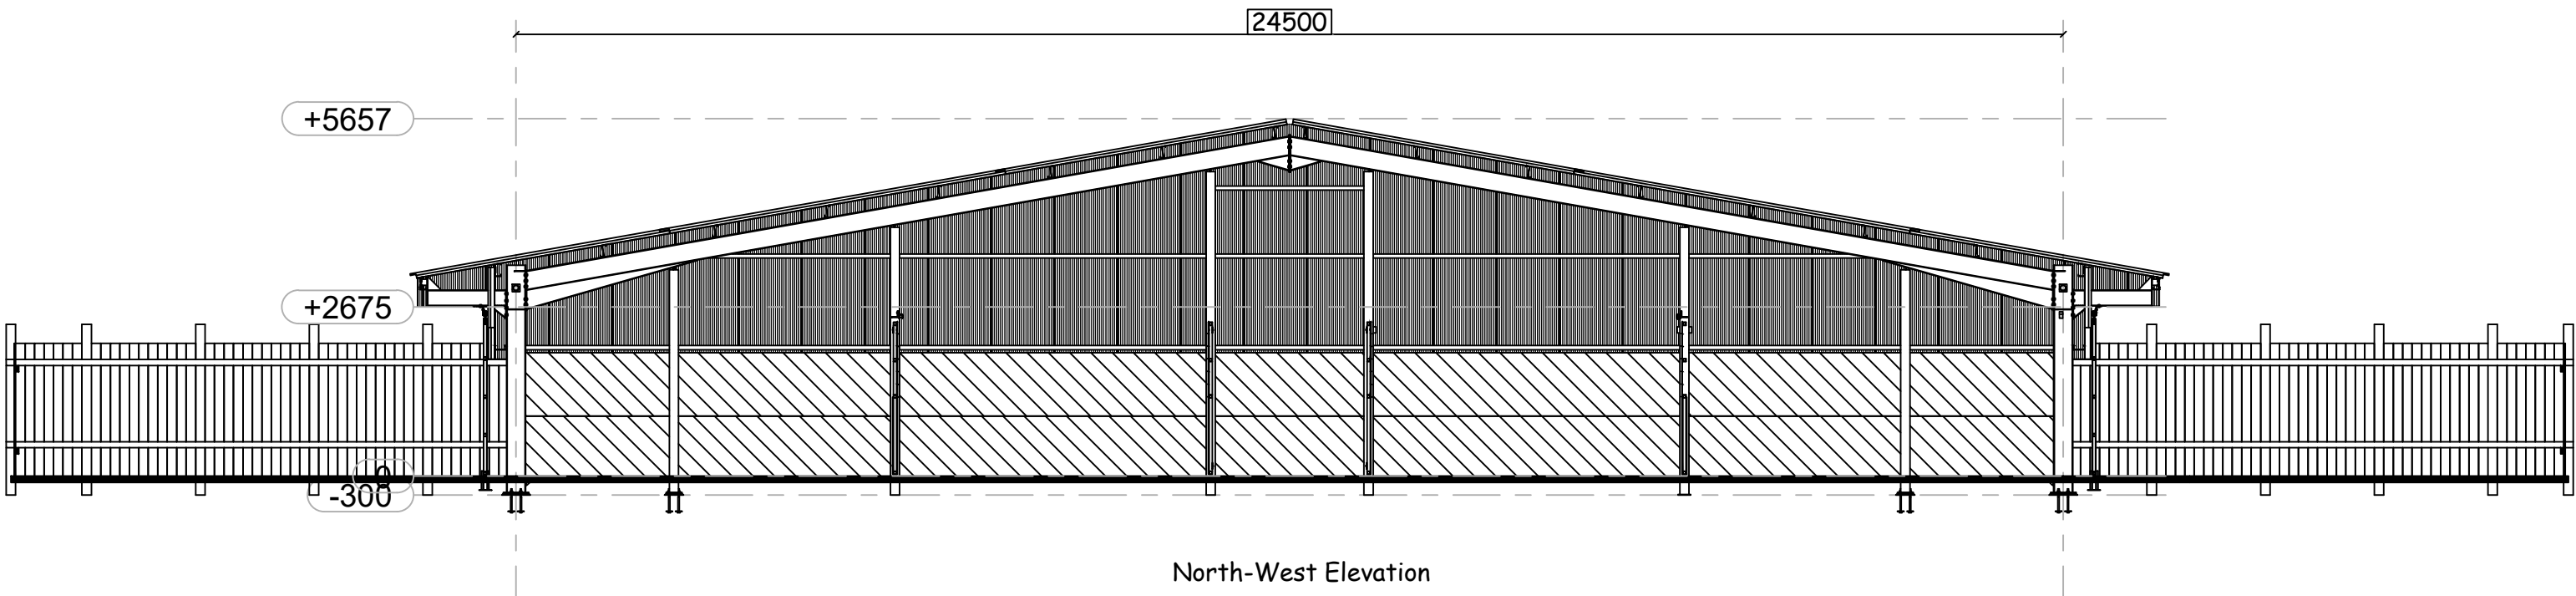


Roof and walls to be clad in 40mm composite cladding (KS1000RW) or equivalent.

Rooflights to be FAIRS 3-ply GRP insulated rooflights to match profile of cladding.

Doors to be steel pedestrian doors, with insulated roller shutter door to front elevation.

Fence to be timber post and rail with intermittent castle boarding.

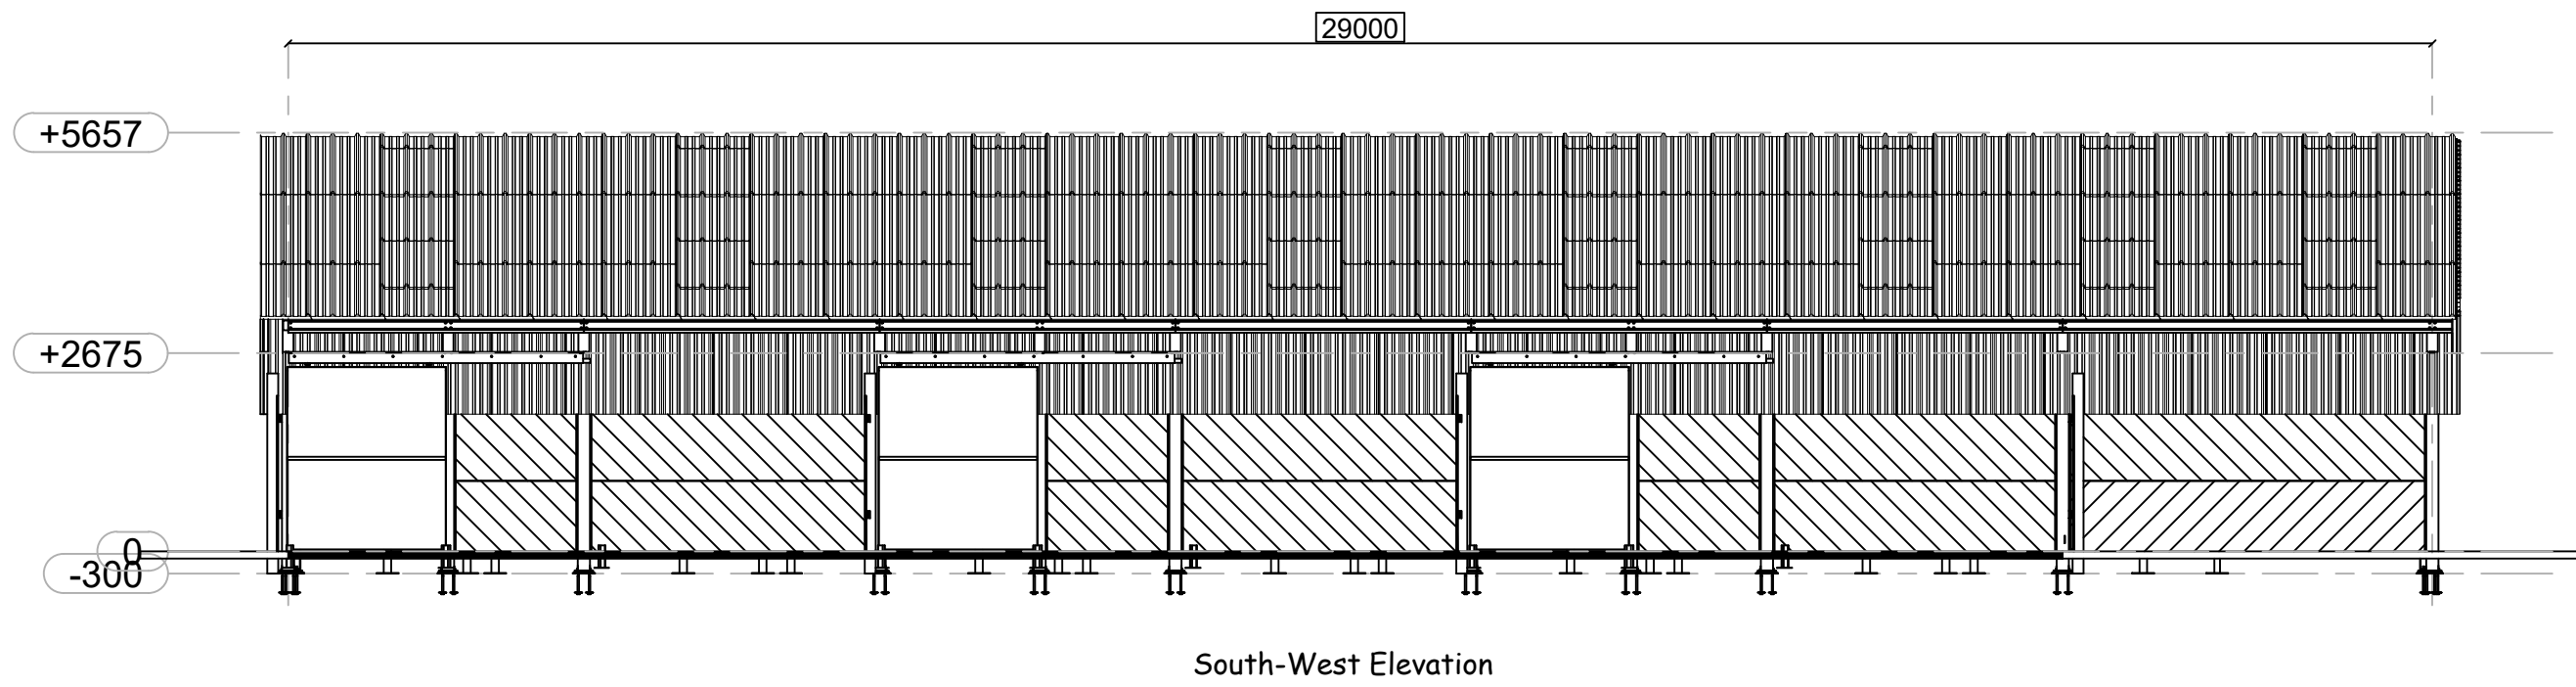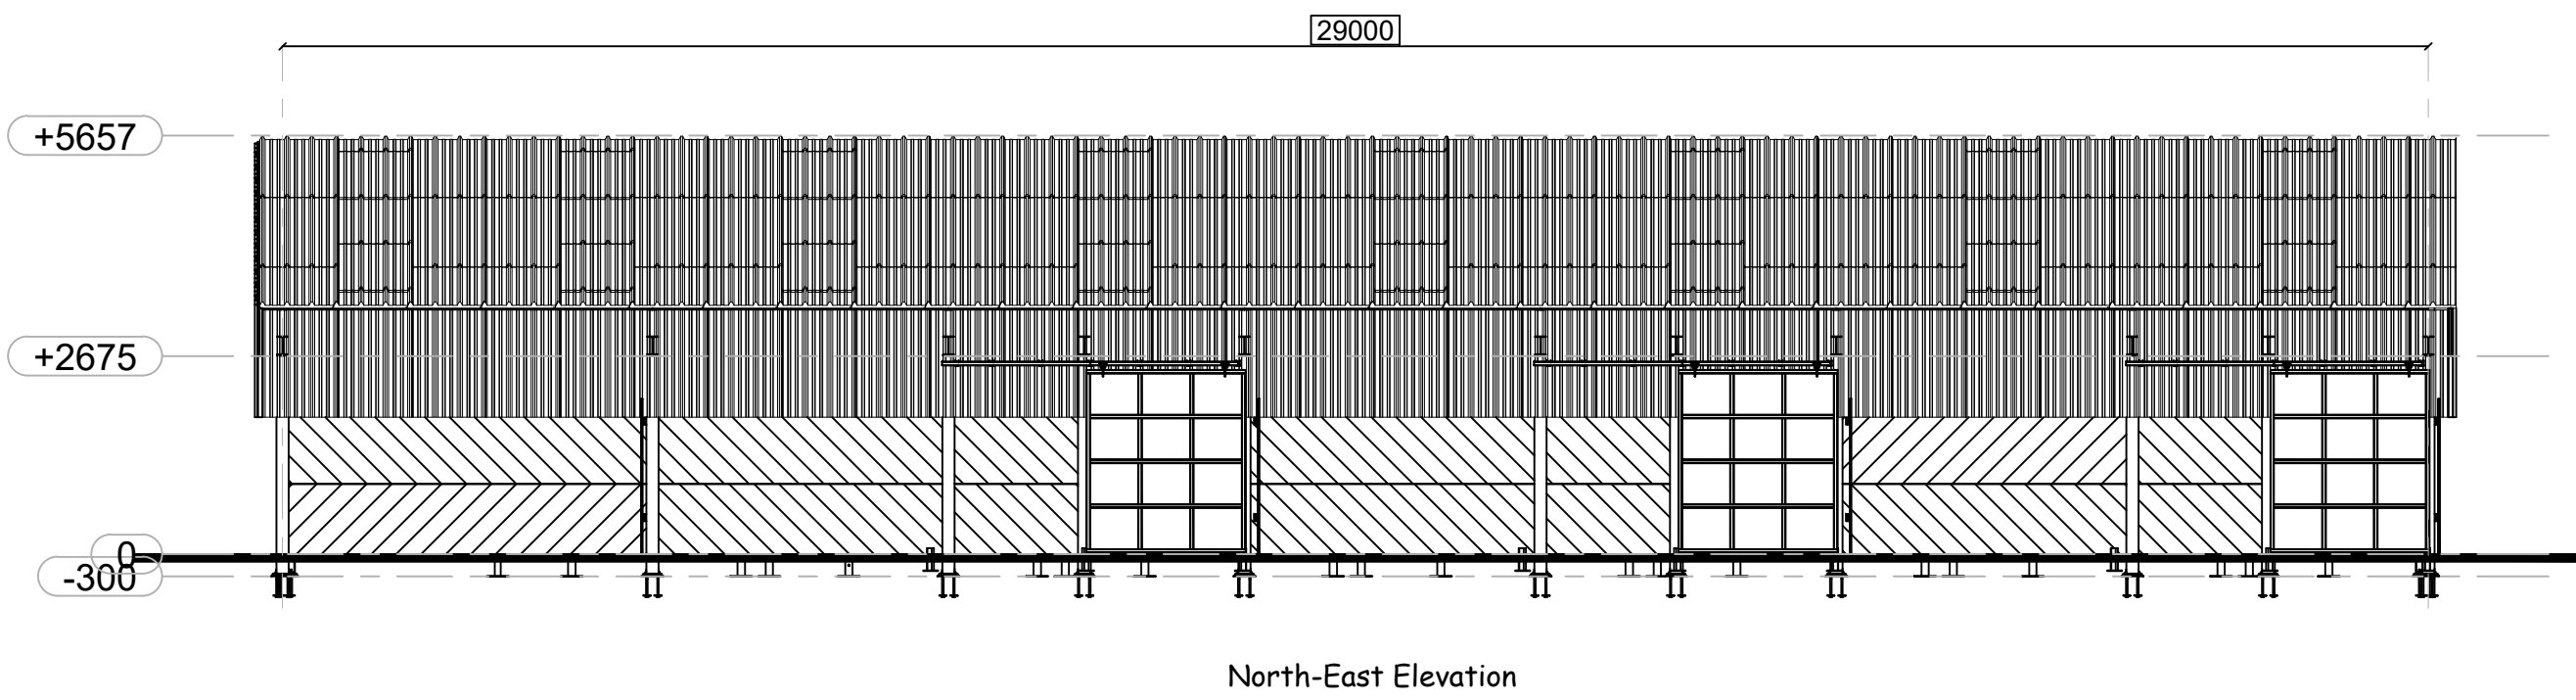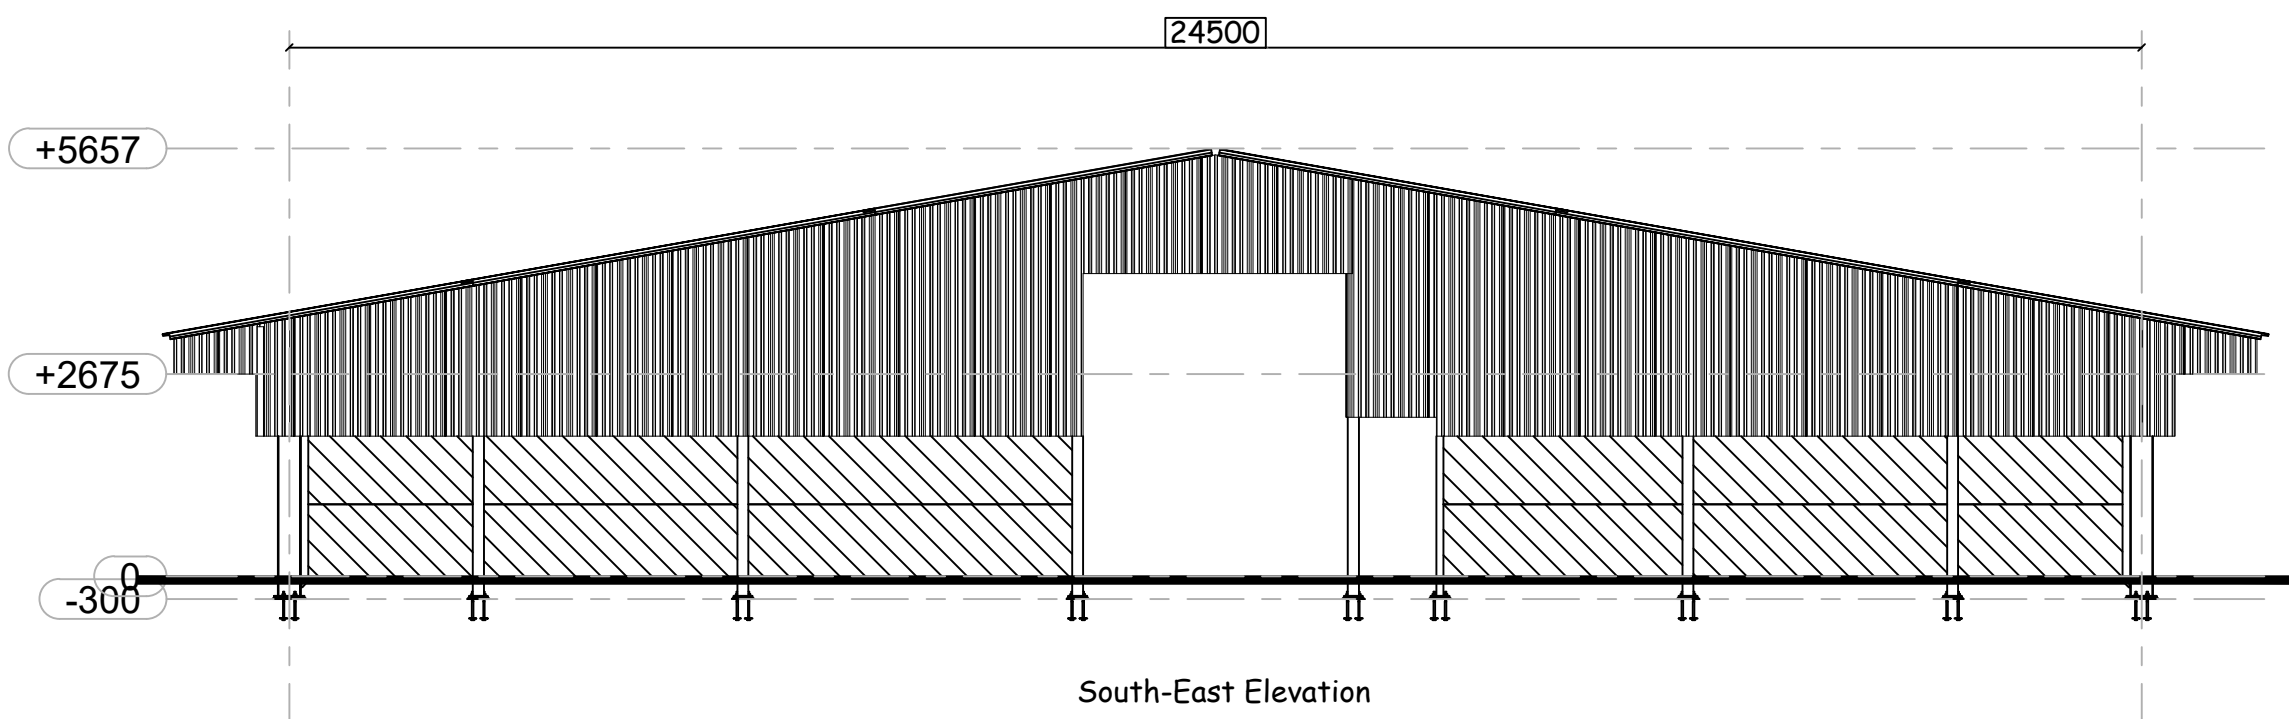

PLANNING ISSUE



Revision	Date	Description	By	Check
-	-	-	-	-
Client The Knowsley Estate			Drawing Title CA - Elevations (Cladding) - Proposed	
Project Title African Hoofstock House Option 2 Knowsley Safari, Prescot, L34 4AN			Scale Date Job No.	Drawn by Checked by Drg. No. Rev.
			J0072777	G5 -
Architecture & Building Consultancy Mayfield House, 256 Banbury Road, Oxford OX2 7DE T: 01865 255155 F: 01865 310653 E: architecture@carterjonas.co.uk www.carterjonas.co.uk			Carter Jonas	