



PROPOSED STREET VIEW ELEVATION



FRONT ELEVATION




REAR ELEVATION



LEFT SIDE ELEVATION




RIGHT SIDE ELEVATION

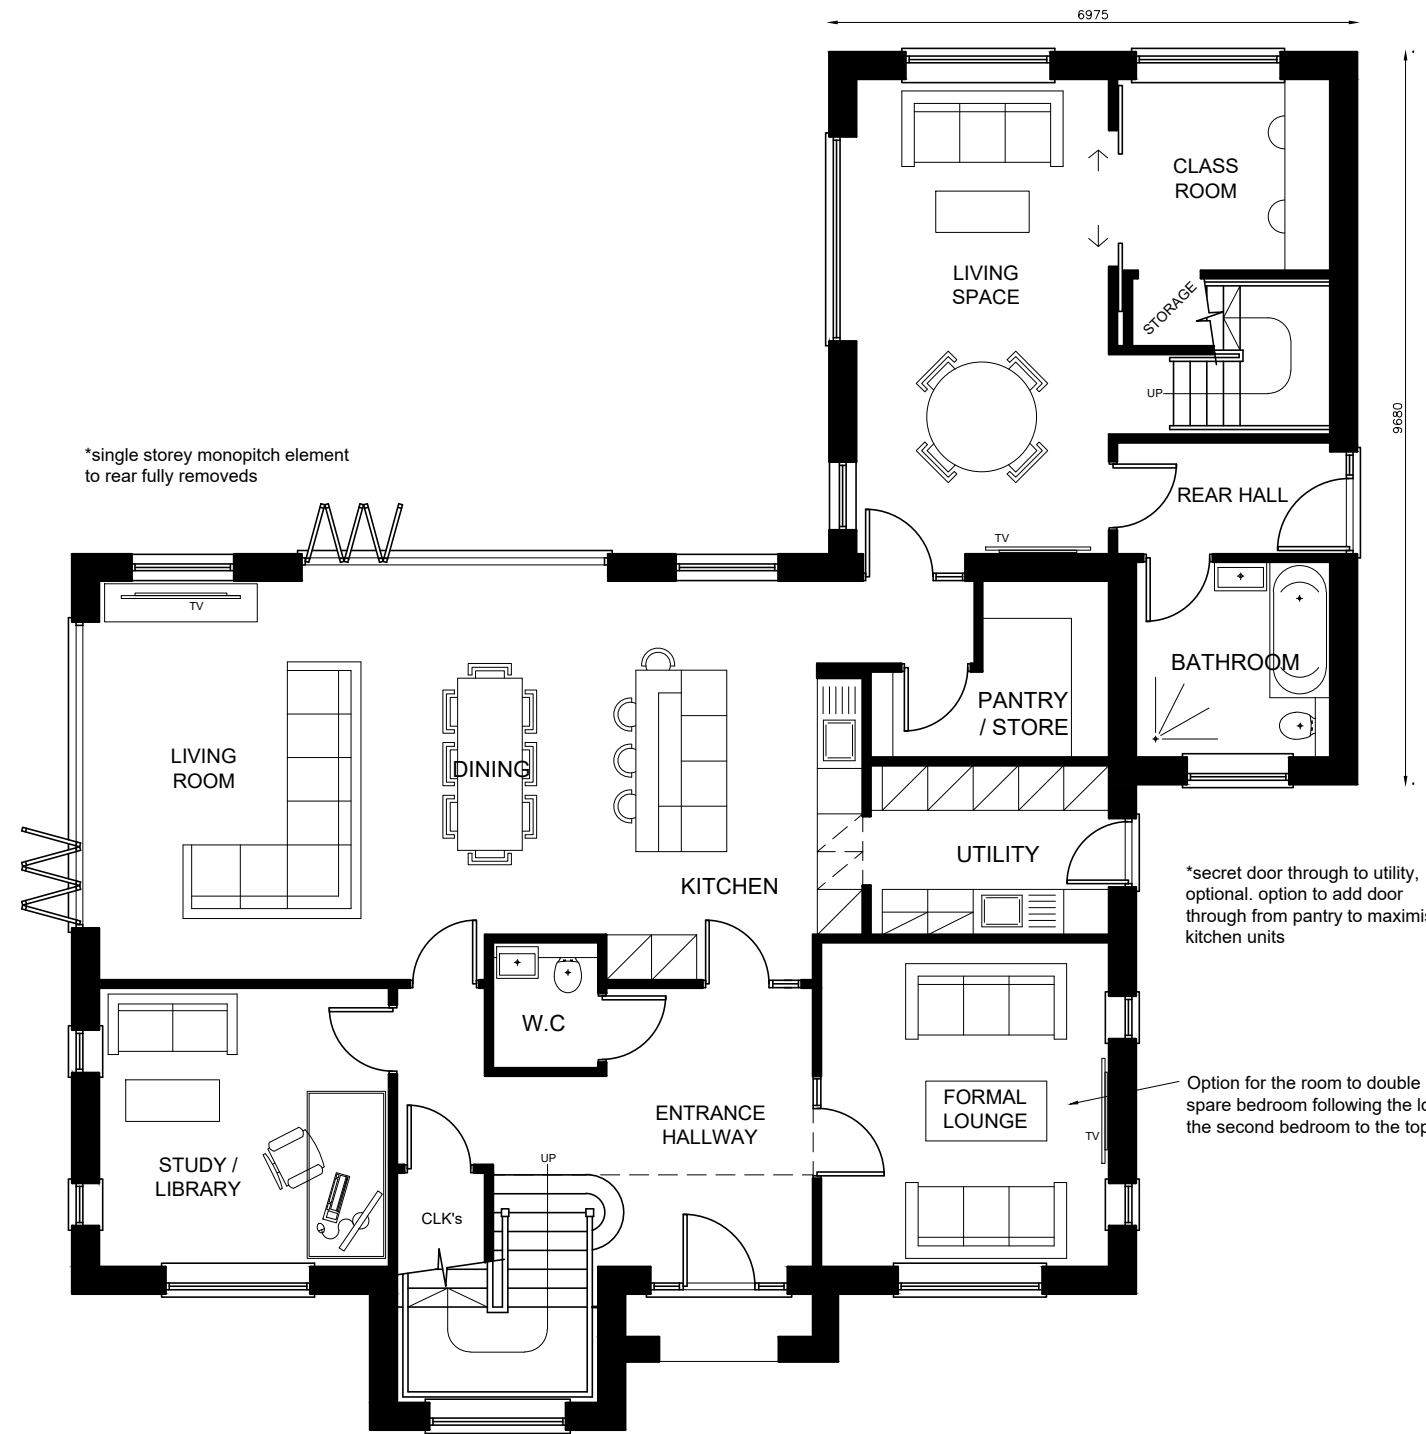

GROUND FLOOR PLAN



FIRST FLOOR PLAN

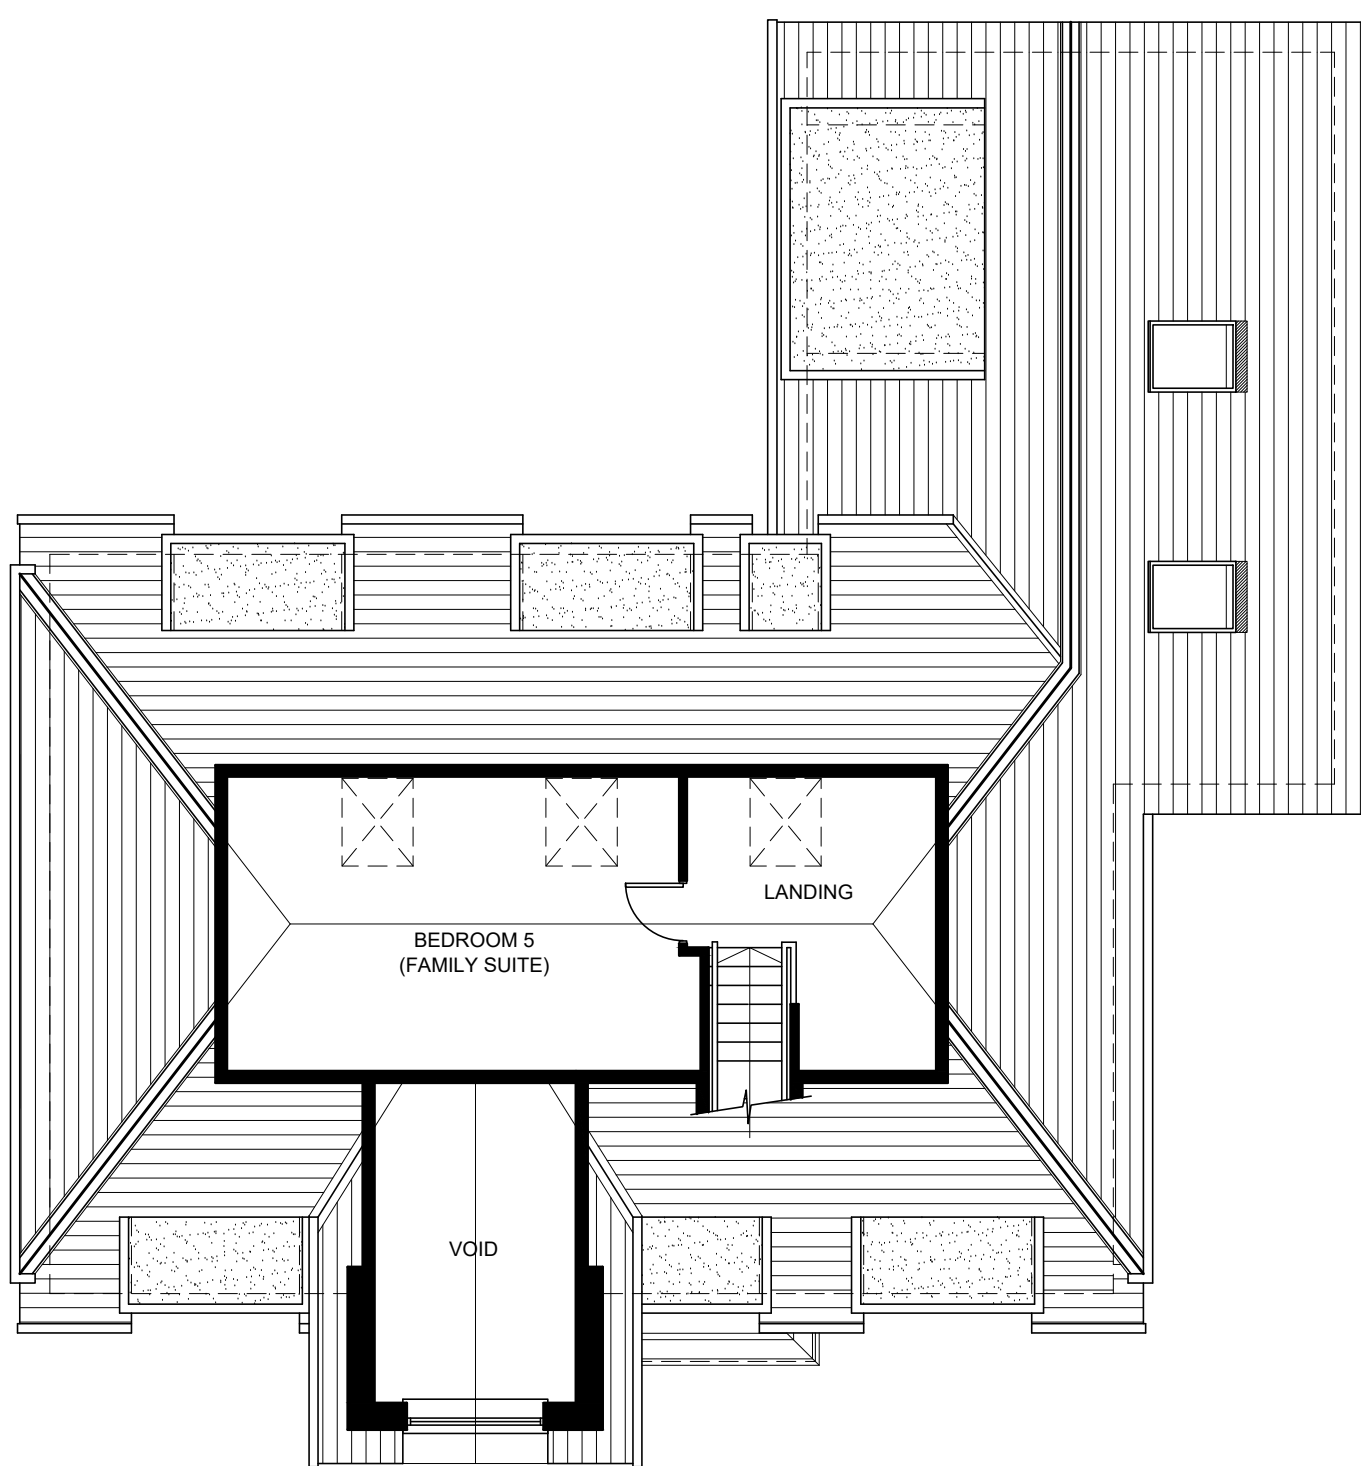

SECOND FLOOR PLAN

PROPOSED PLANS AND ELEVATIONS

1:100 scale bar 0 1 2 3 4 5metres

Rev A: Scheme re designed, single storey element to rear removed, second floor reduced, apex lowered, volume reduced 11/3/24

RJG Architecture LTD For All Your Architectural Design Requirements		Project Denbigh Pex Hill Widnes (Knowsley)	
Tel : 01923 341 844 e-mail: rjg@denbigharch.co.uk		Drawing Title Proposed Plans and Elevations	
Drawing No 01703/SK/02		Rev A	
1. Figure dimensions to be followed in preference to scale. 2. All dimensions to be checked on site. 3. This drawing remains the copyright of the architect and may not be copied without prior consent.		Drawn by BOR	Date Mar '23